


COPYRIGHT RESERVED
DO NOT SCALE

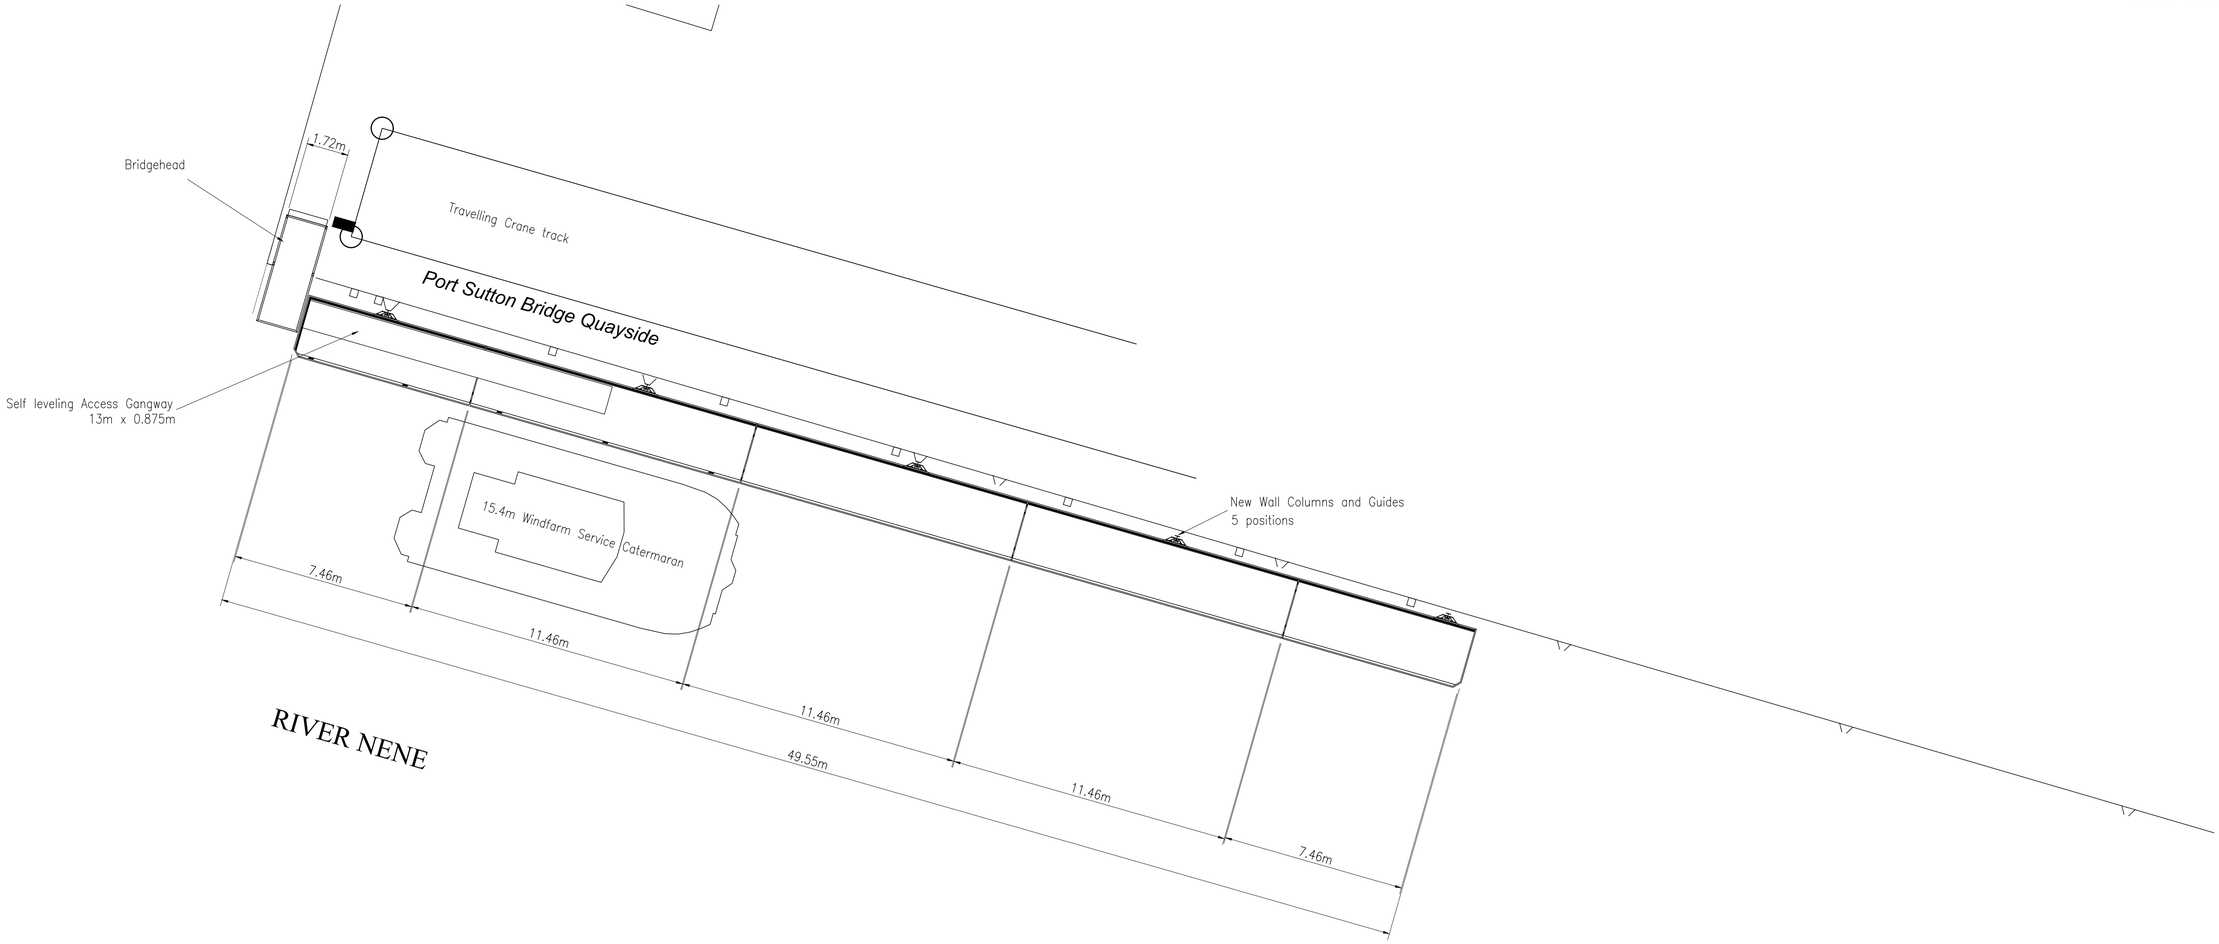

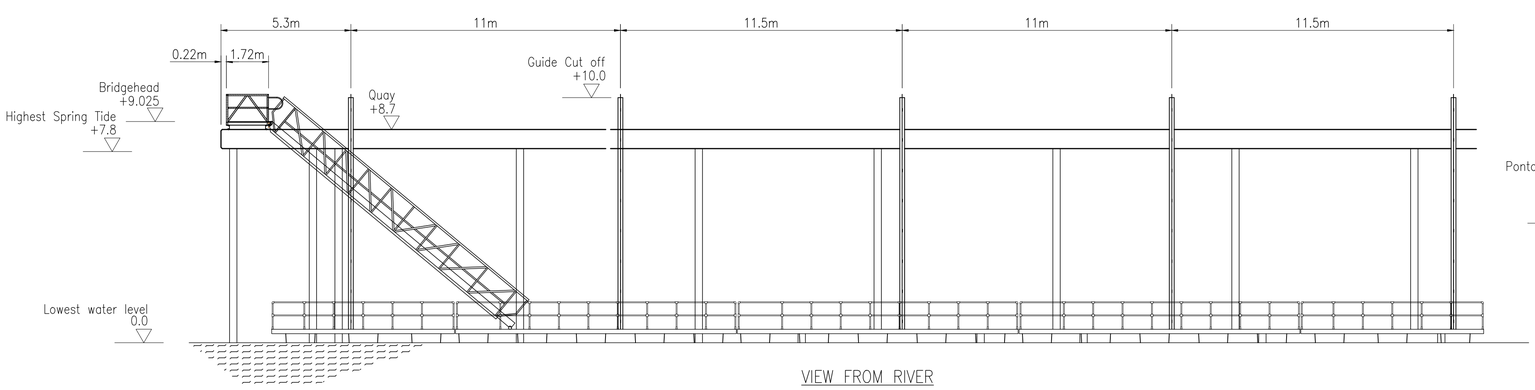

VIEW FROM RIVER

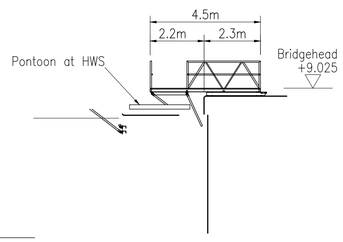

VIEW FROM DOWNSTREAM

ALL DIMENSIONS IN MILLIMETRES

REV.	BY	DATE	DESCRIPTION
J	MD	23/02/16	PONTOON LAYOUT MODIFIED
H	P.V	30/09/11	5 ADDITIONAL WALL COLUMNS POSITIONED
G	M.N.	04/06/11	WALL COLUMN DIMENSIONS ADDED
F	M.N.	28/07/11	LAYOUT REVISED
E	M.N.	22/07/11	LIGHTS REPOSITIONED
D	M.N.	21/07/11	LAYOUT REVISED
C	M.N.	07/07/11	LAYOUT REVISED
B	C.W	10/06/11	ADDED MESH PANEL DETAILS
A	MD	20/05/11	SERVICES MODIFIED
			Drg. No. WAS Q4555/002

CLIENT

PORT SUTTON BRIDGE, LANCS

TITLE

PROPOSED PONTOON REINSTALLATION 2016

DRAWN	CHECKED	DATE	SCALE
MD		09/02/11	1:125

WALCON
Segensworth West, Fareham, Hampshire PO15 5SR
Telephone: 01489-579977
Facsimile: 01489-579988

ORDER NUMBER.	CAD PATH.
DRAWING NO. M3433-002	REV. J