

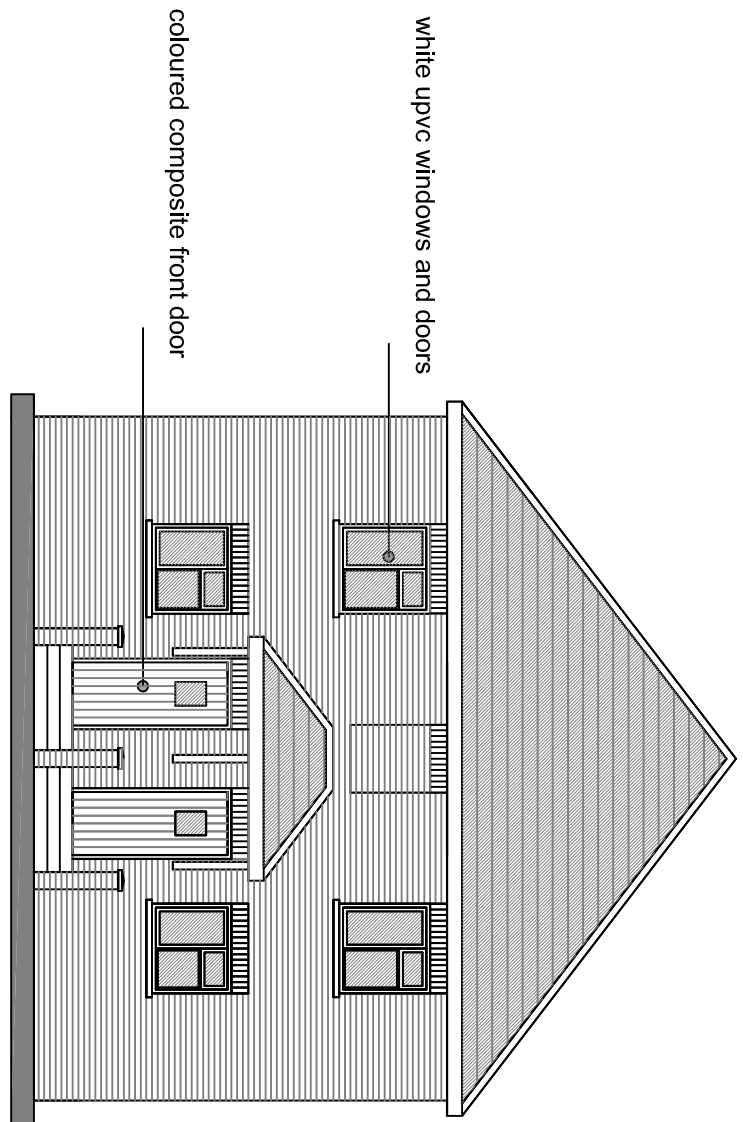
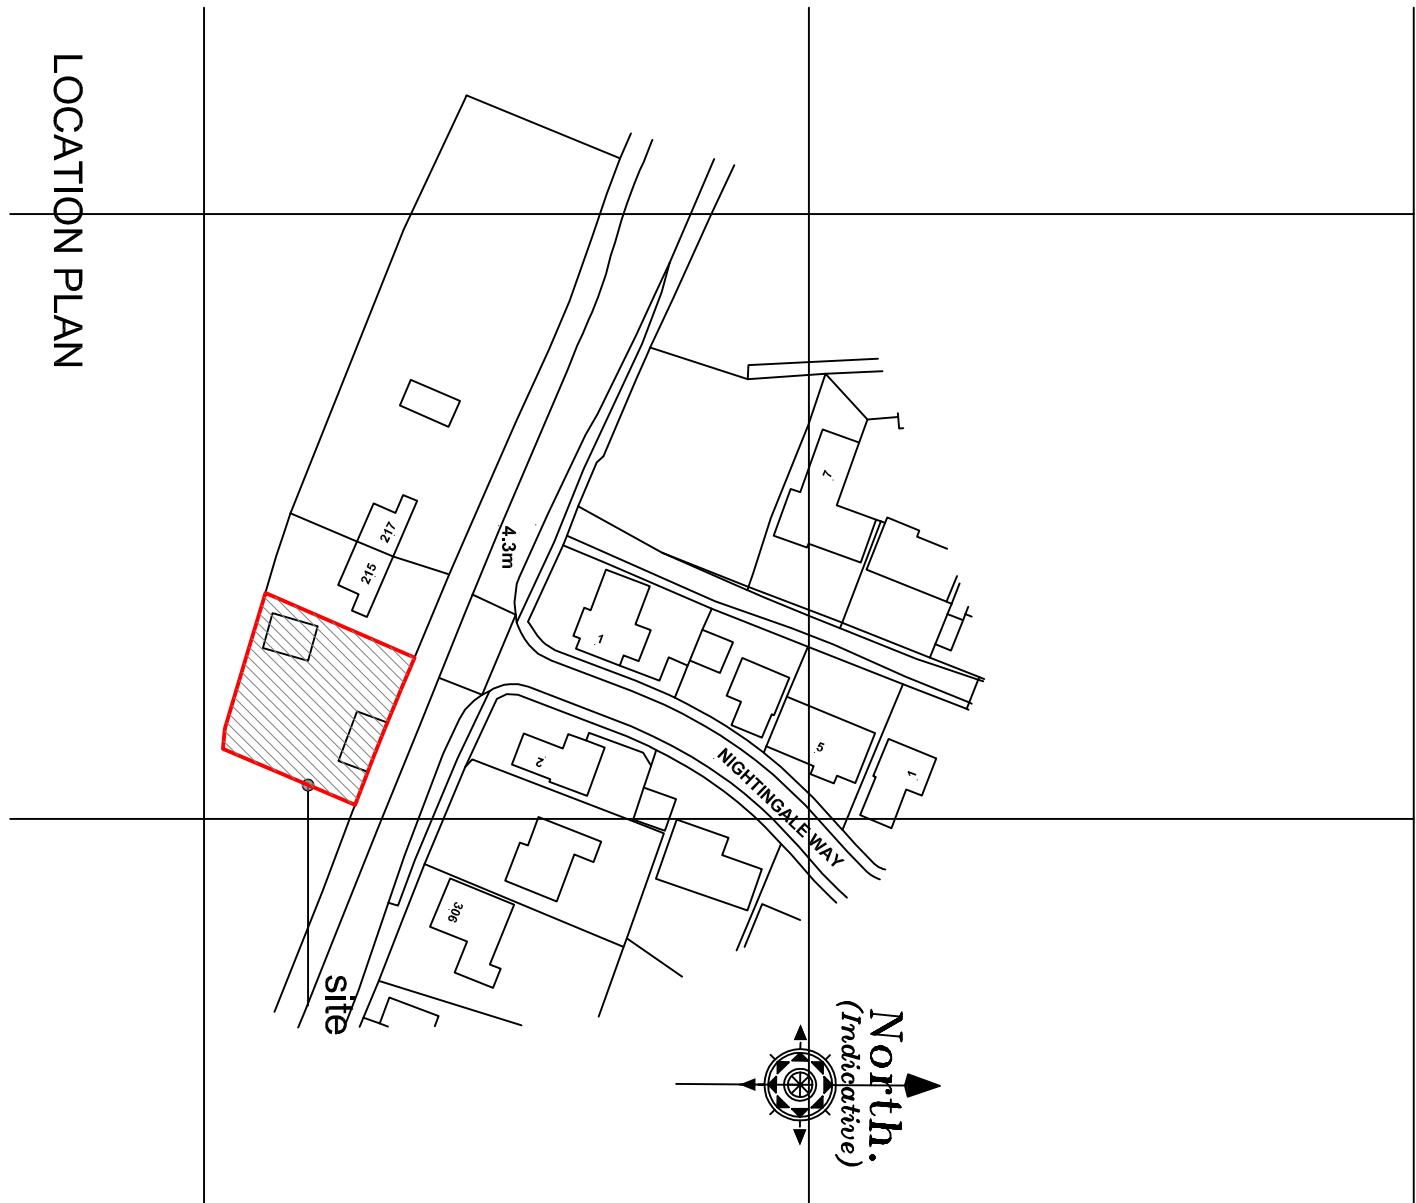
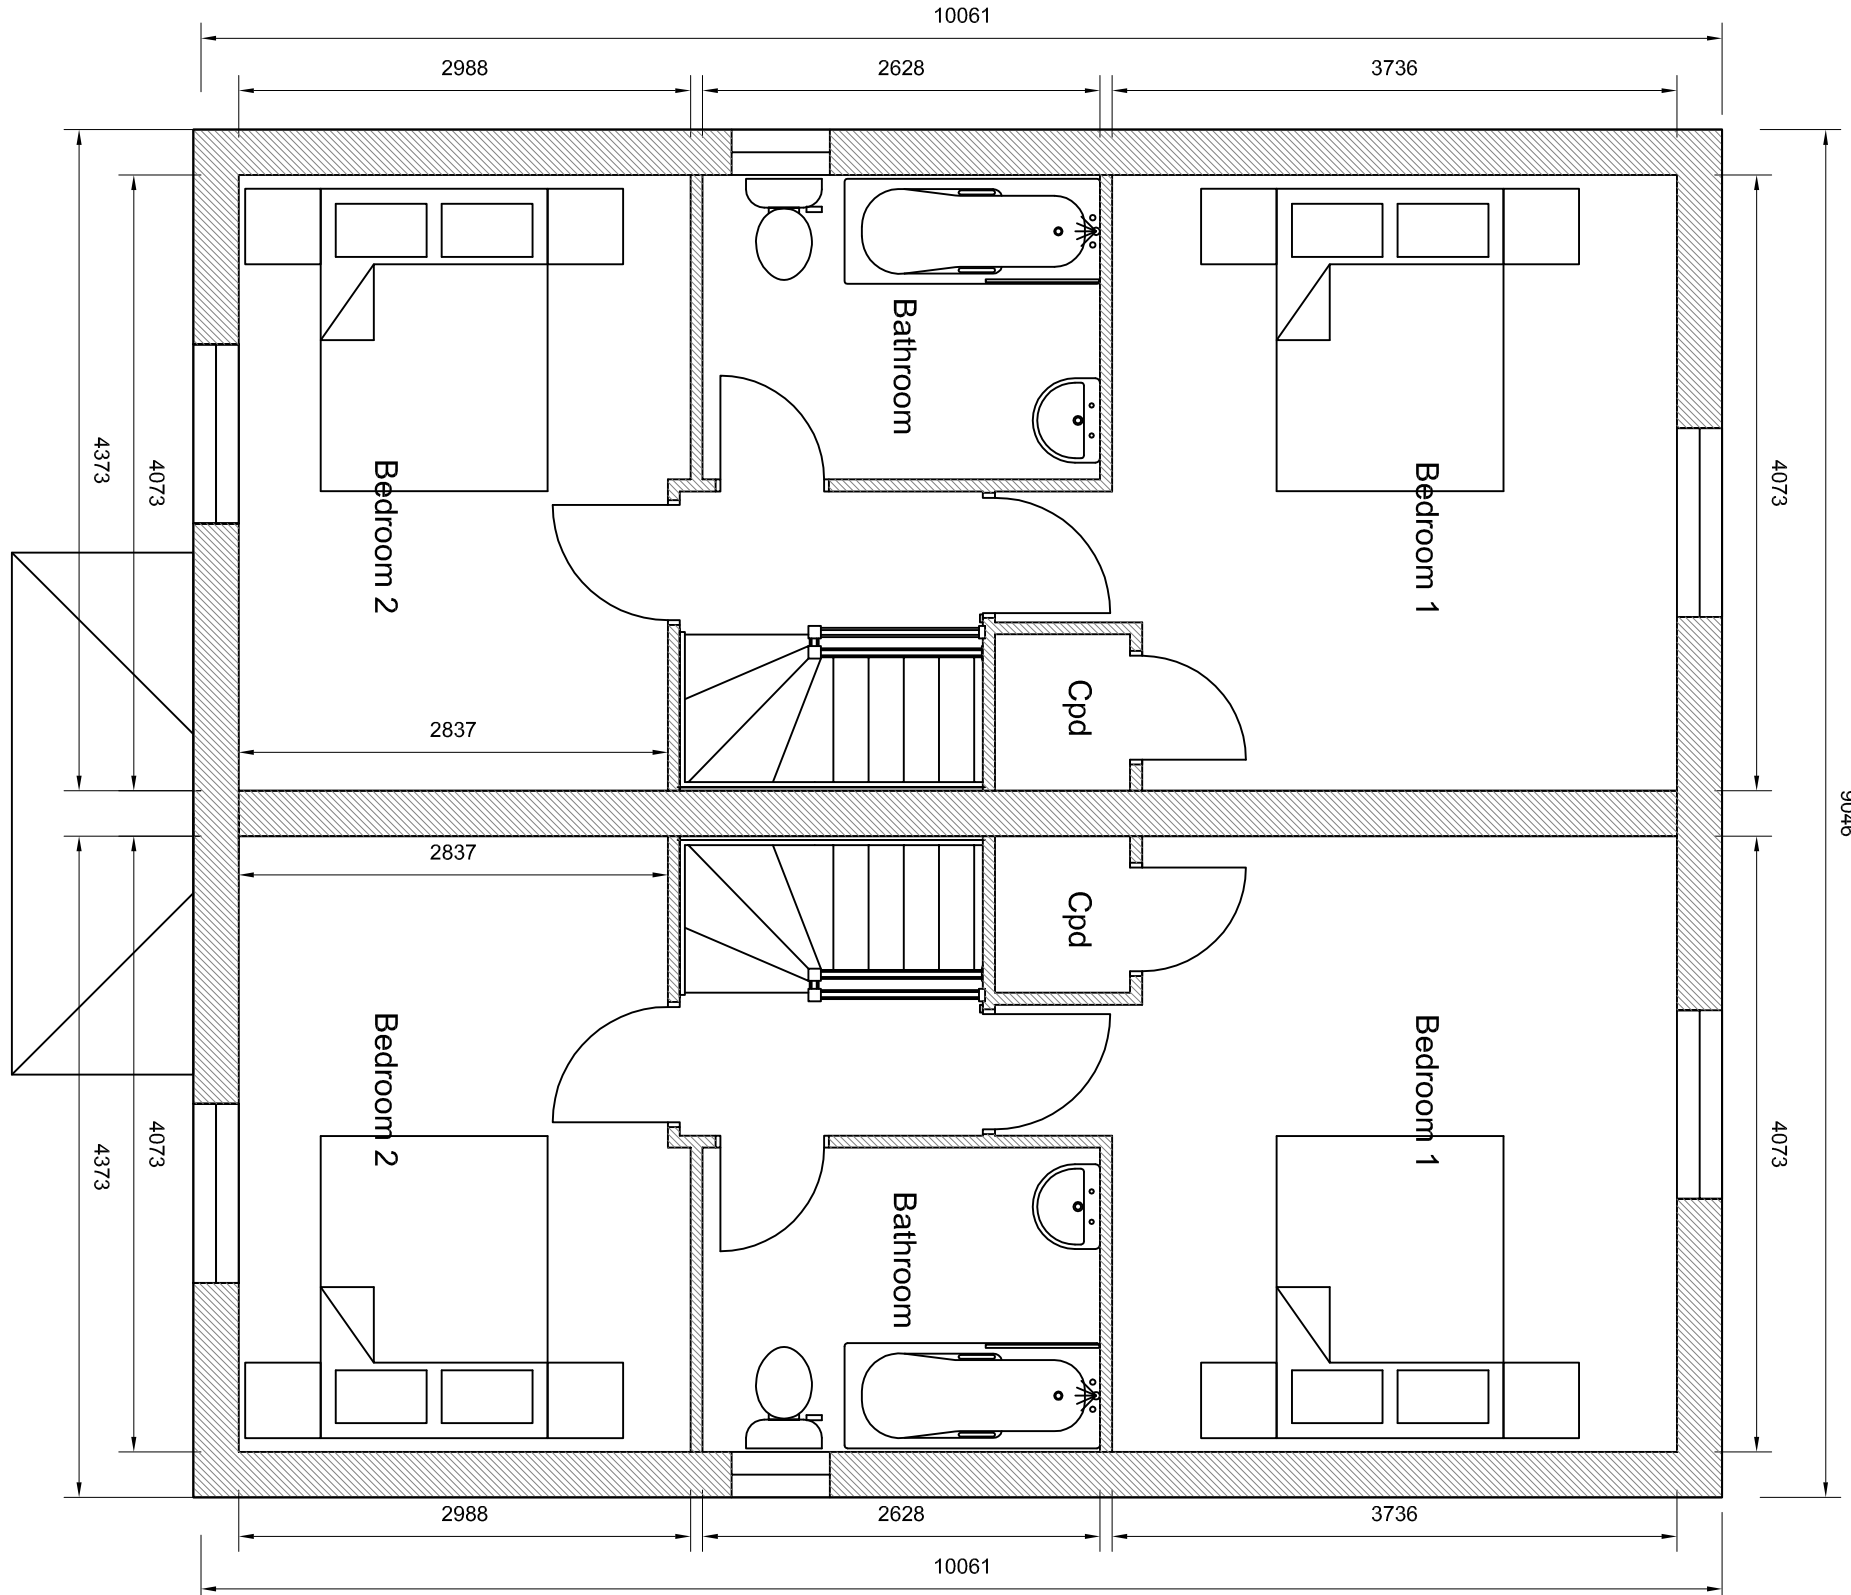


546600m


546700m

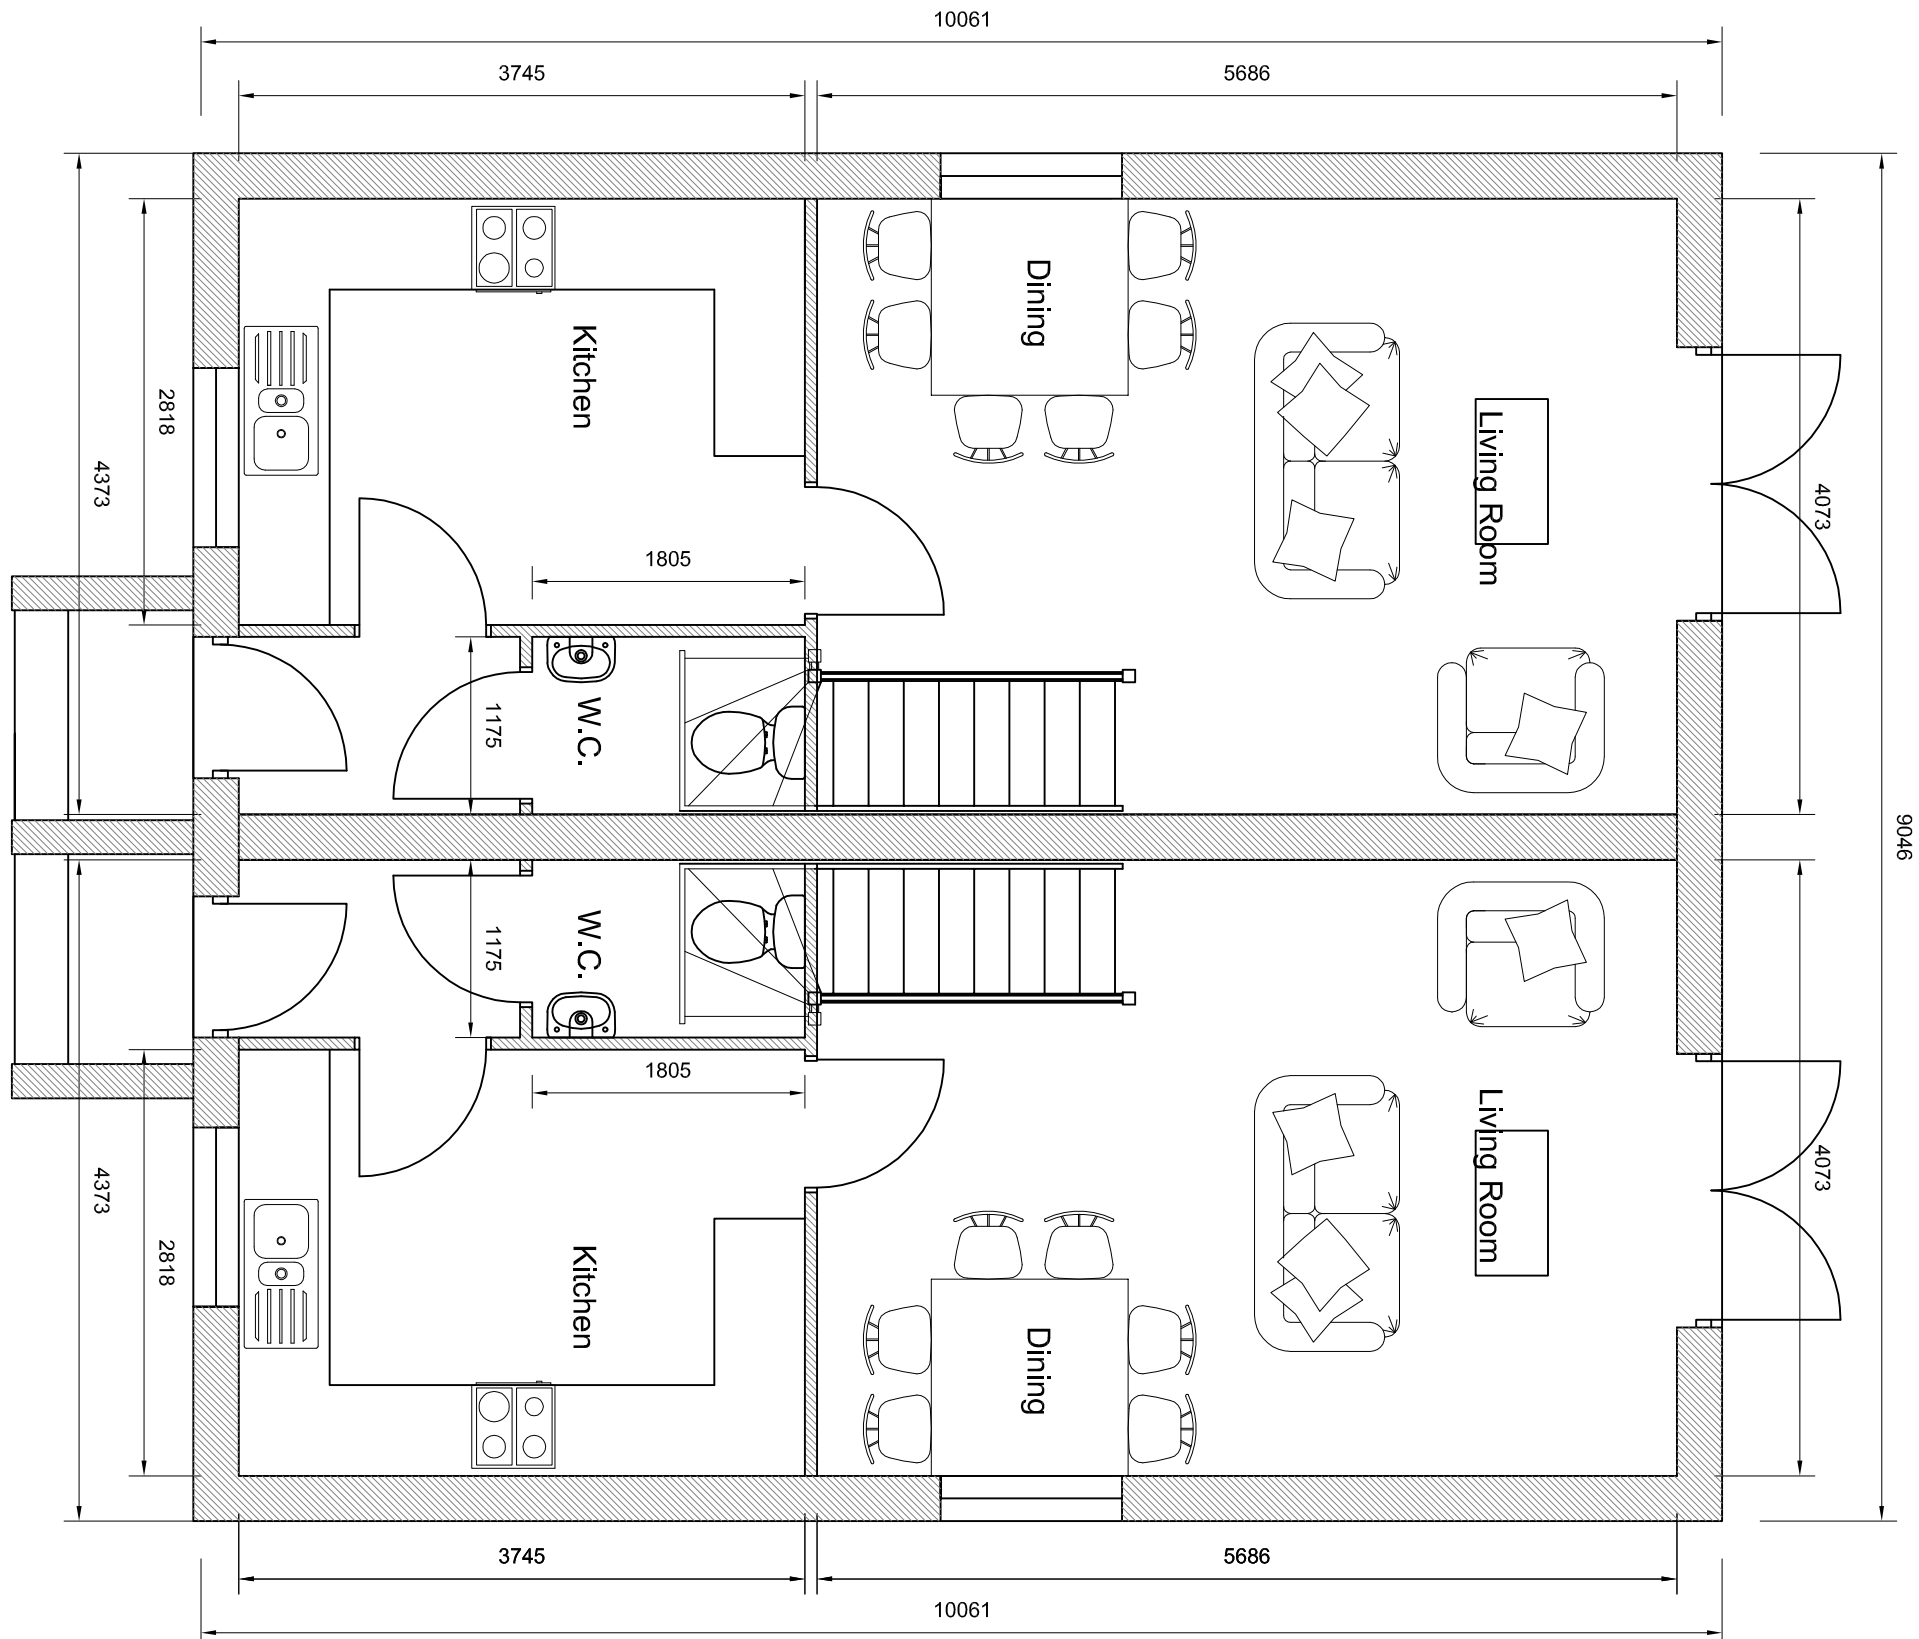

PROPOSED ELEVATIONS

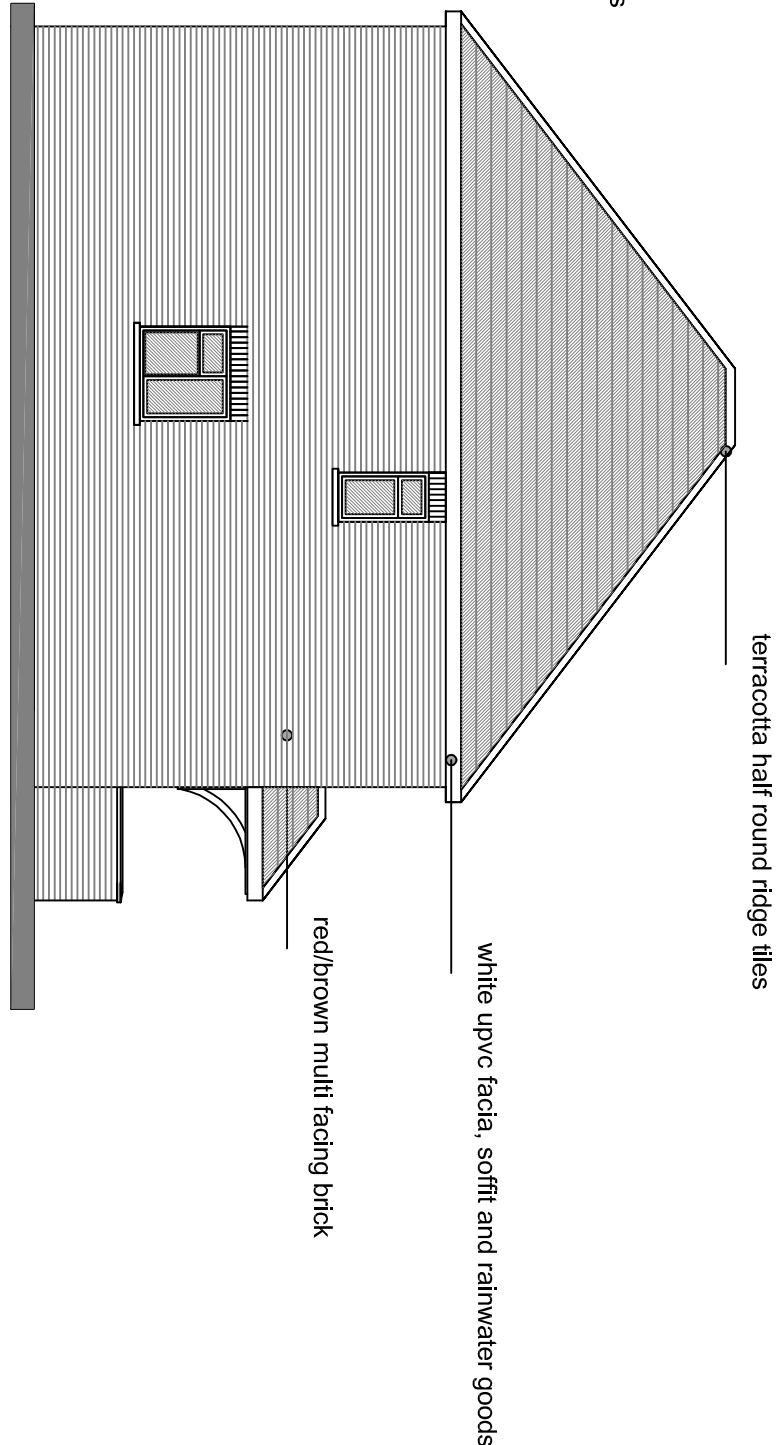

PROPOSED BLOCK PLAN

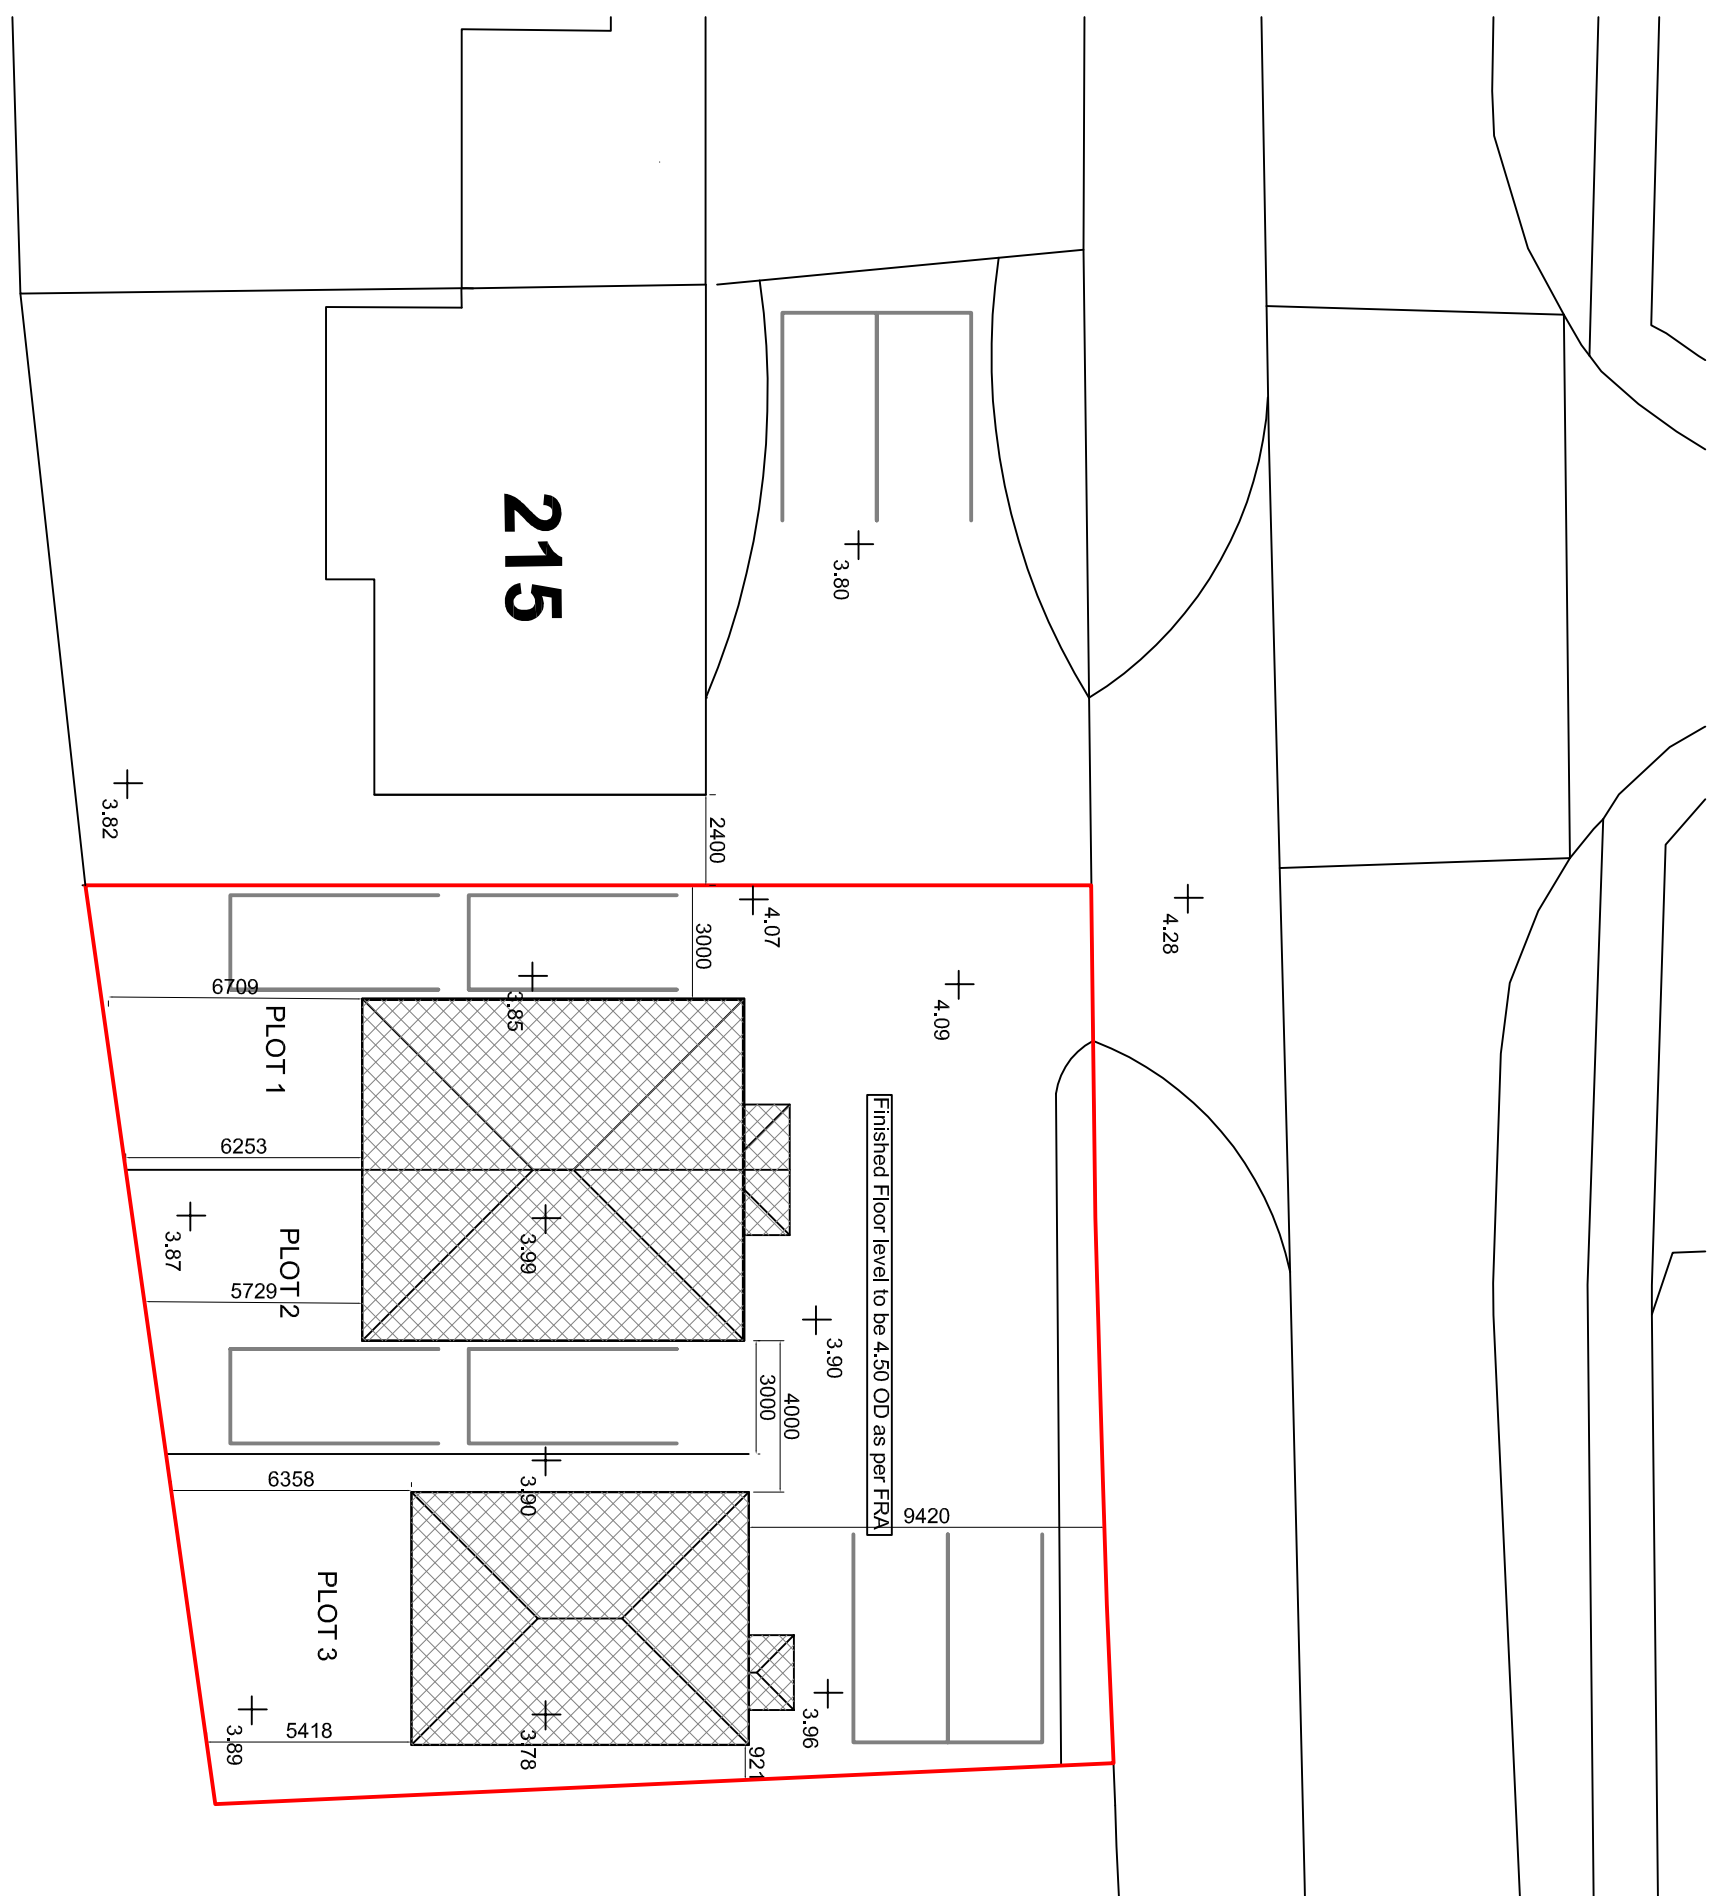

Revision	Date	Drawn	Description
----------	------	-------	-------------

Client: Mr Andrew Lilley

Project: Proposed residential development adj. to 215 Bridge Road, Sutton Bridge

Drawing: Planning (plot 1 & 2, location and block plan)

Scale: 1:150, 1:100, 1:200, 1:1250 @ A1

Drawn: ANM

Checked: TAC

Date: 01/12/2016

Drawing No: 16/450/PA/003

TAC Architects Ltd, 14 Oak Fenille Road, Weston Hills, Spalding, Lincs, PE12 6DD

01460 580027

devinfo@tacarchitects.co.uk

www.tacarchitects.co.uk

