



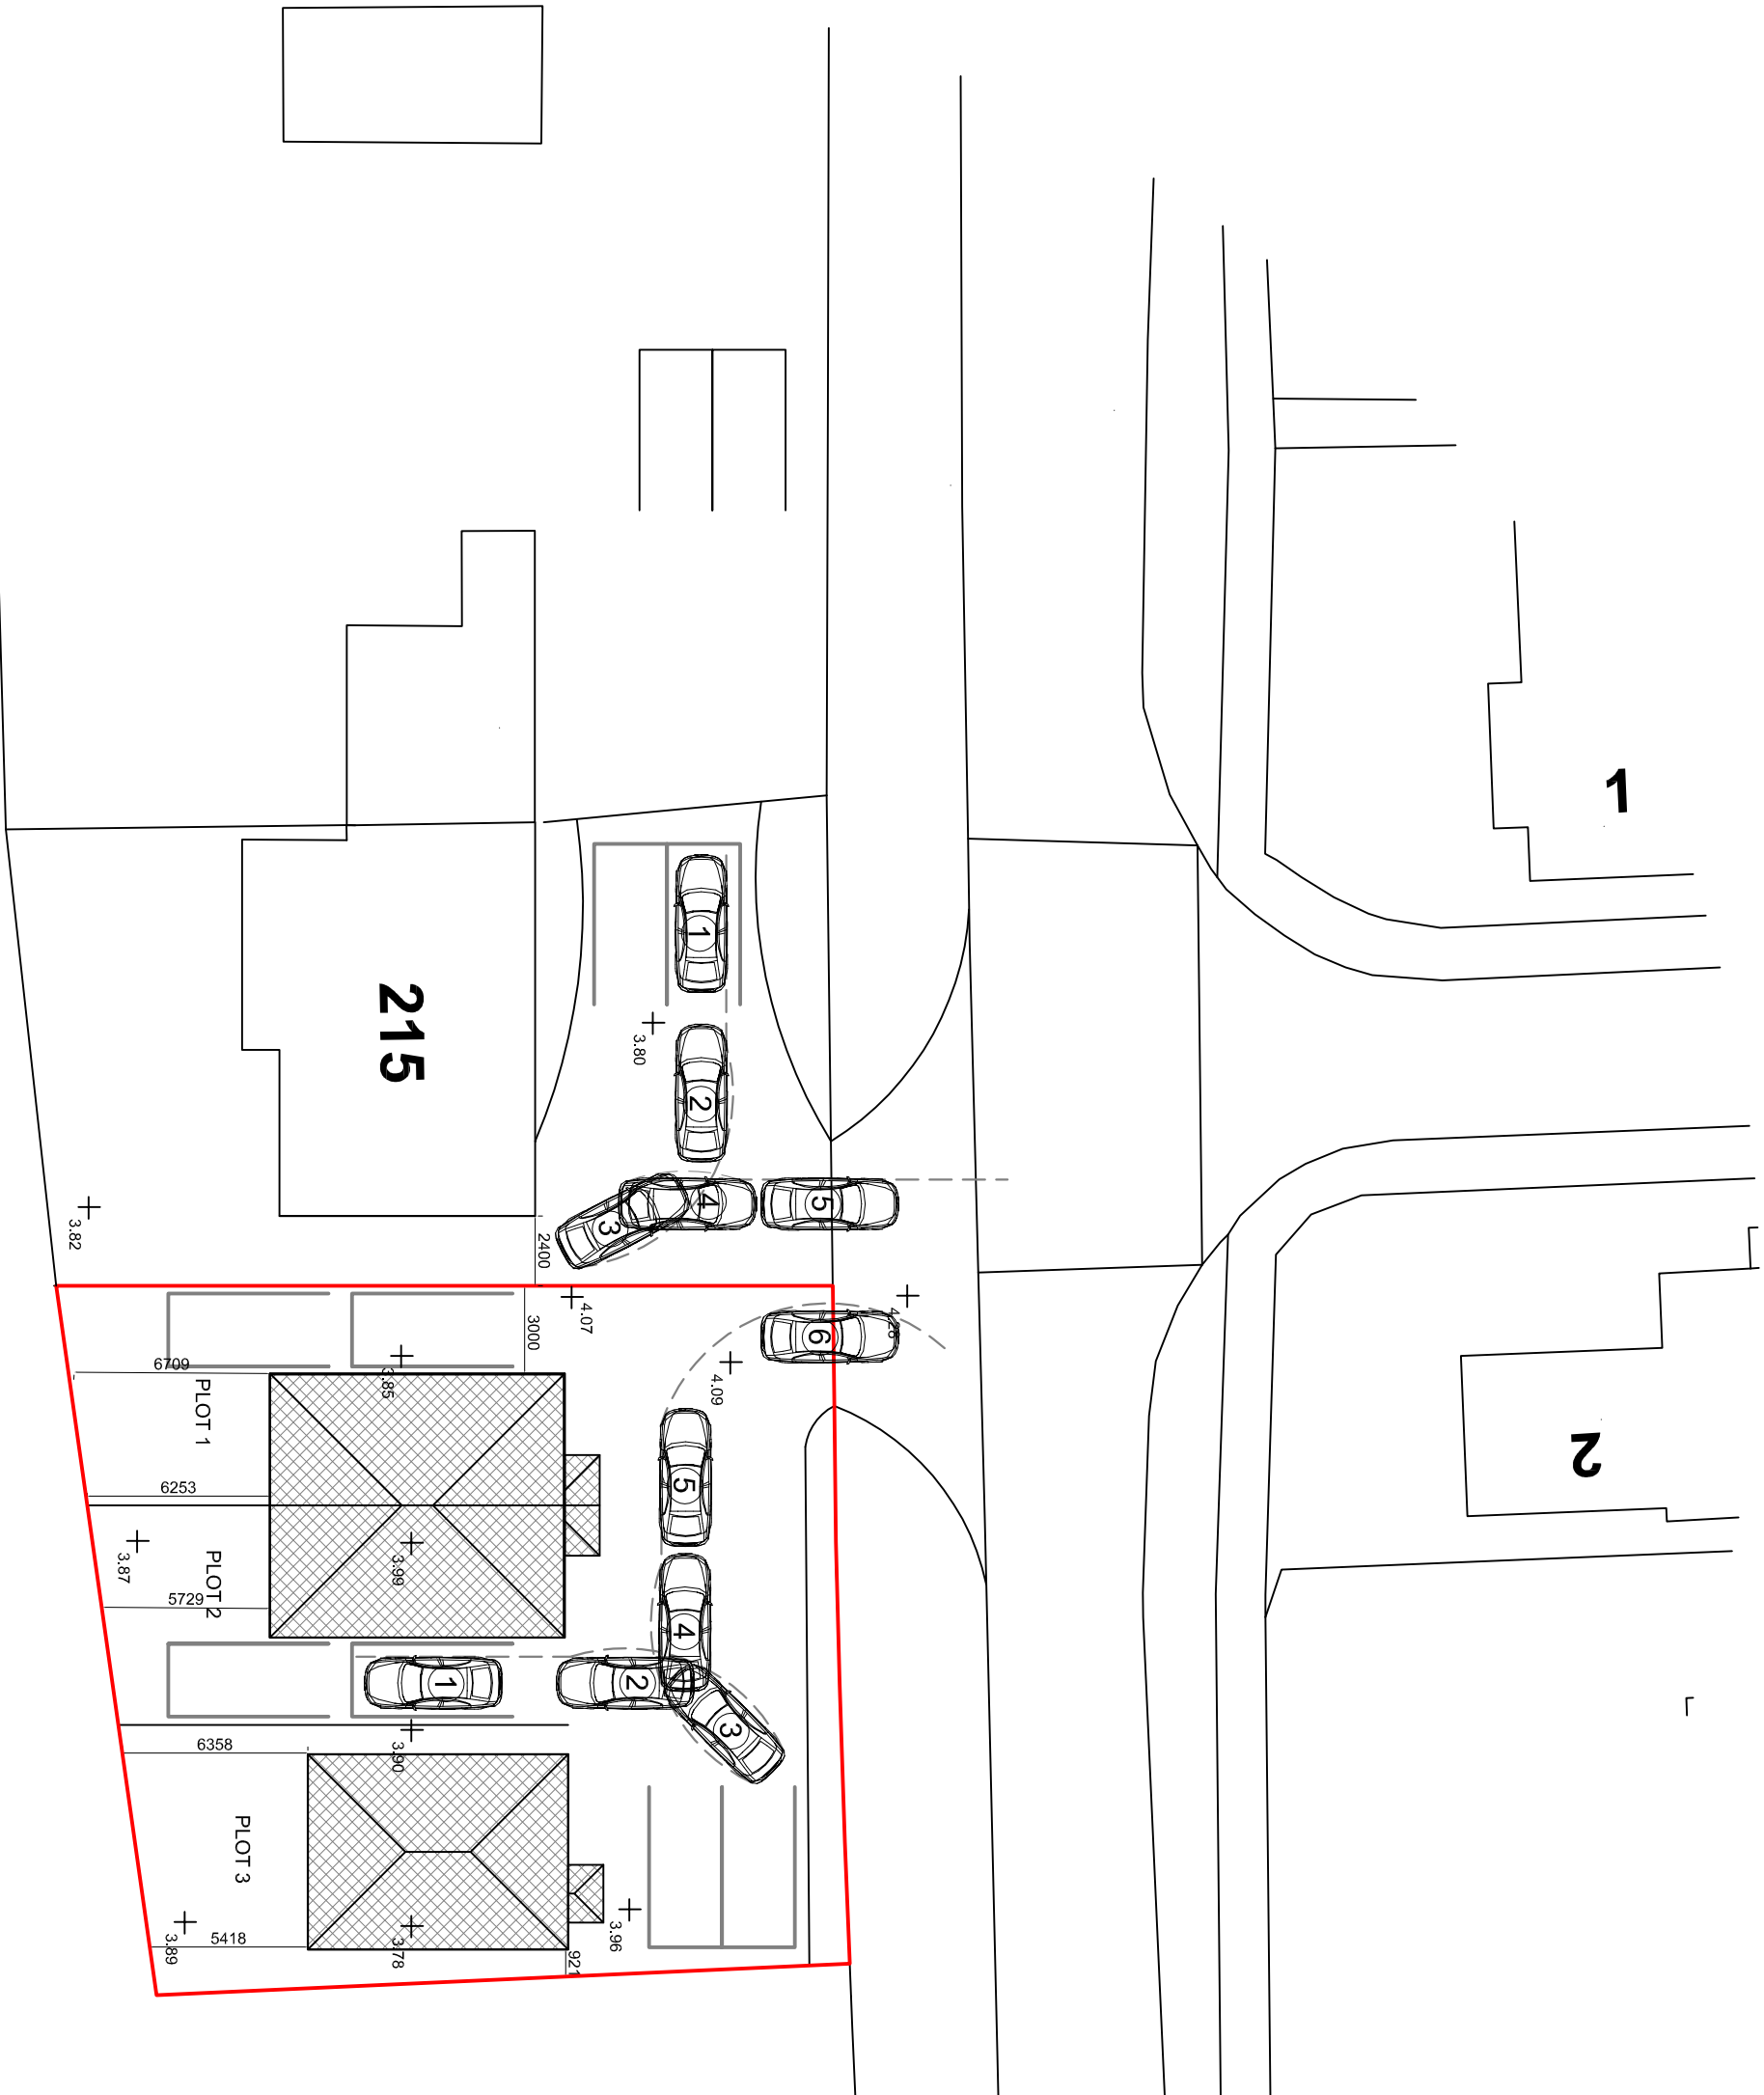

No 215 and Plot 2 turning diagram

based upon a 12 metre Ford Mondeo turning circle

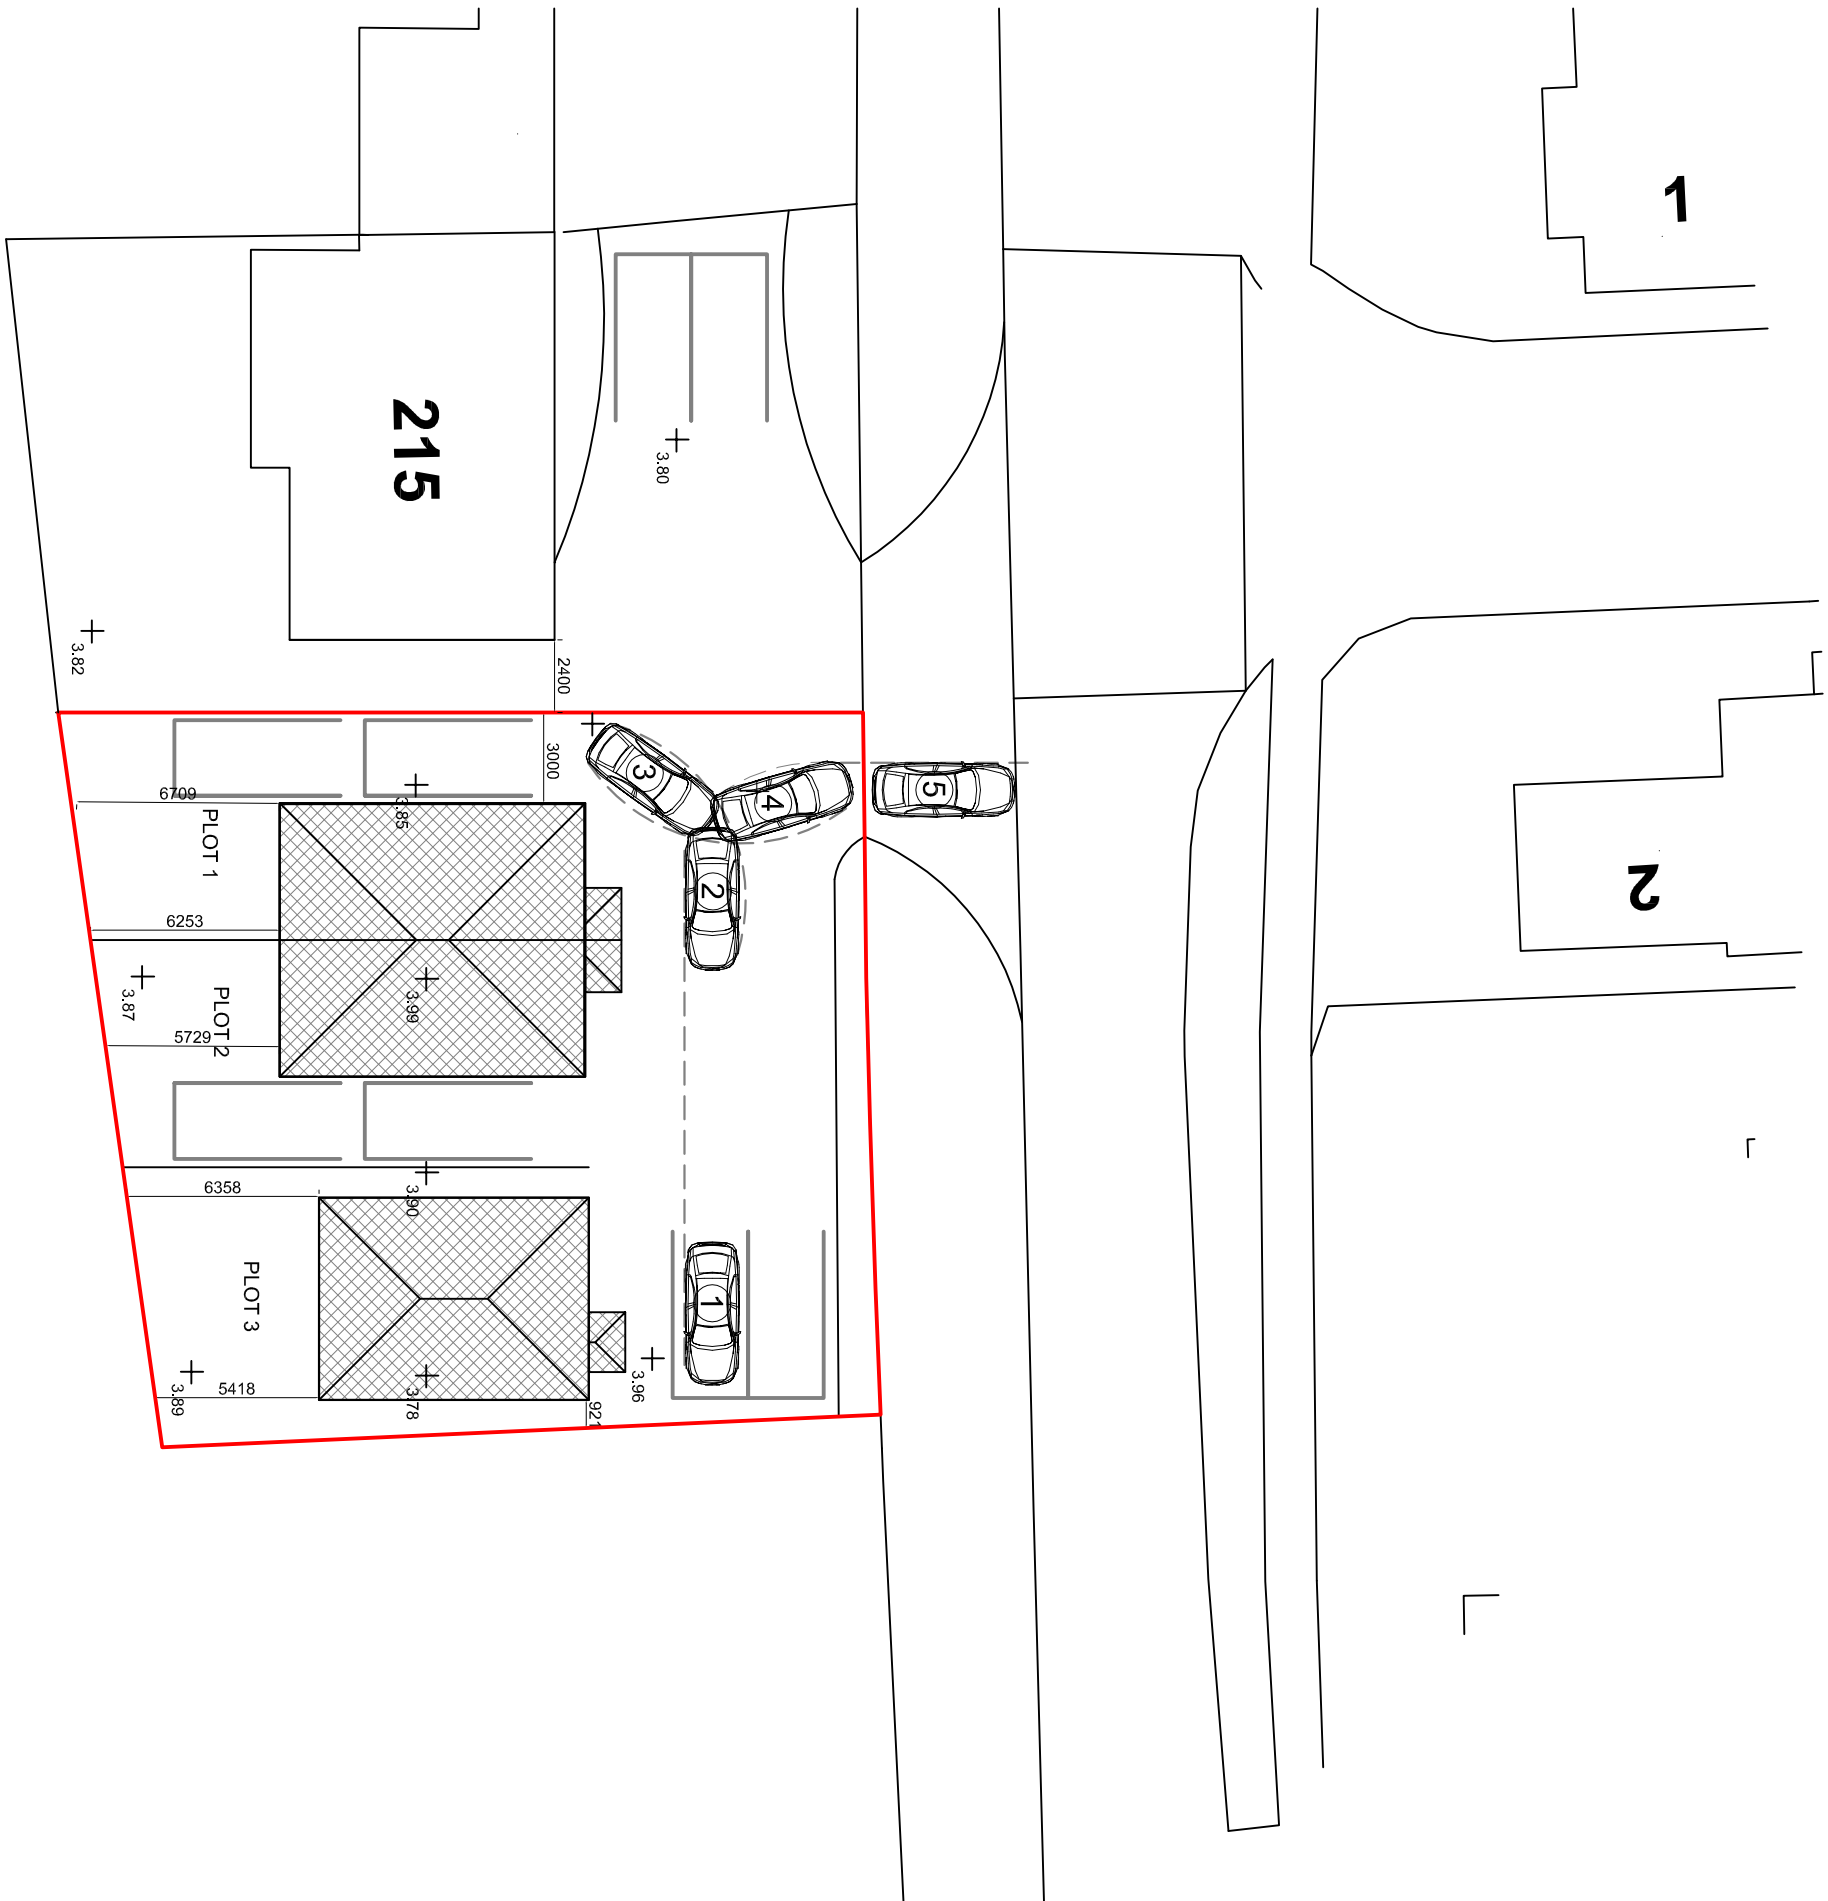

Plot 3 turning diagram

based upon a 12 metre Ford Mondeo turning circle

Revision	Date	Drawn	Description
----------	------	-------	-------------

Client	Mr Andrew Lilley
--------	------------------

Project	Proposed residential development adj. to 215 Bridge Road, Sutton Bridge
---------	---

Drawing	Vehicle Turning Details
---------	-------------------------

Scale	1:250 @ A2	Drawn	TAC	Checked	AWM	Date	21/03/2017
-------	------------	-------	-----	---------	-----	------	------------

Drawing No.

16/450/PA/005



Trevor A Clay RIBA Ltd, 14 Old Fenilike Road, Weston Hills, Spalding, Lincs, PE126DD
01406 380027 trevor@tacaarchitects.co.uk

www.tacaarchitects.co.uk