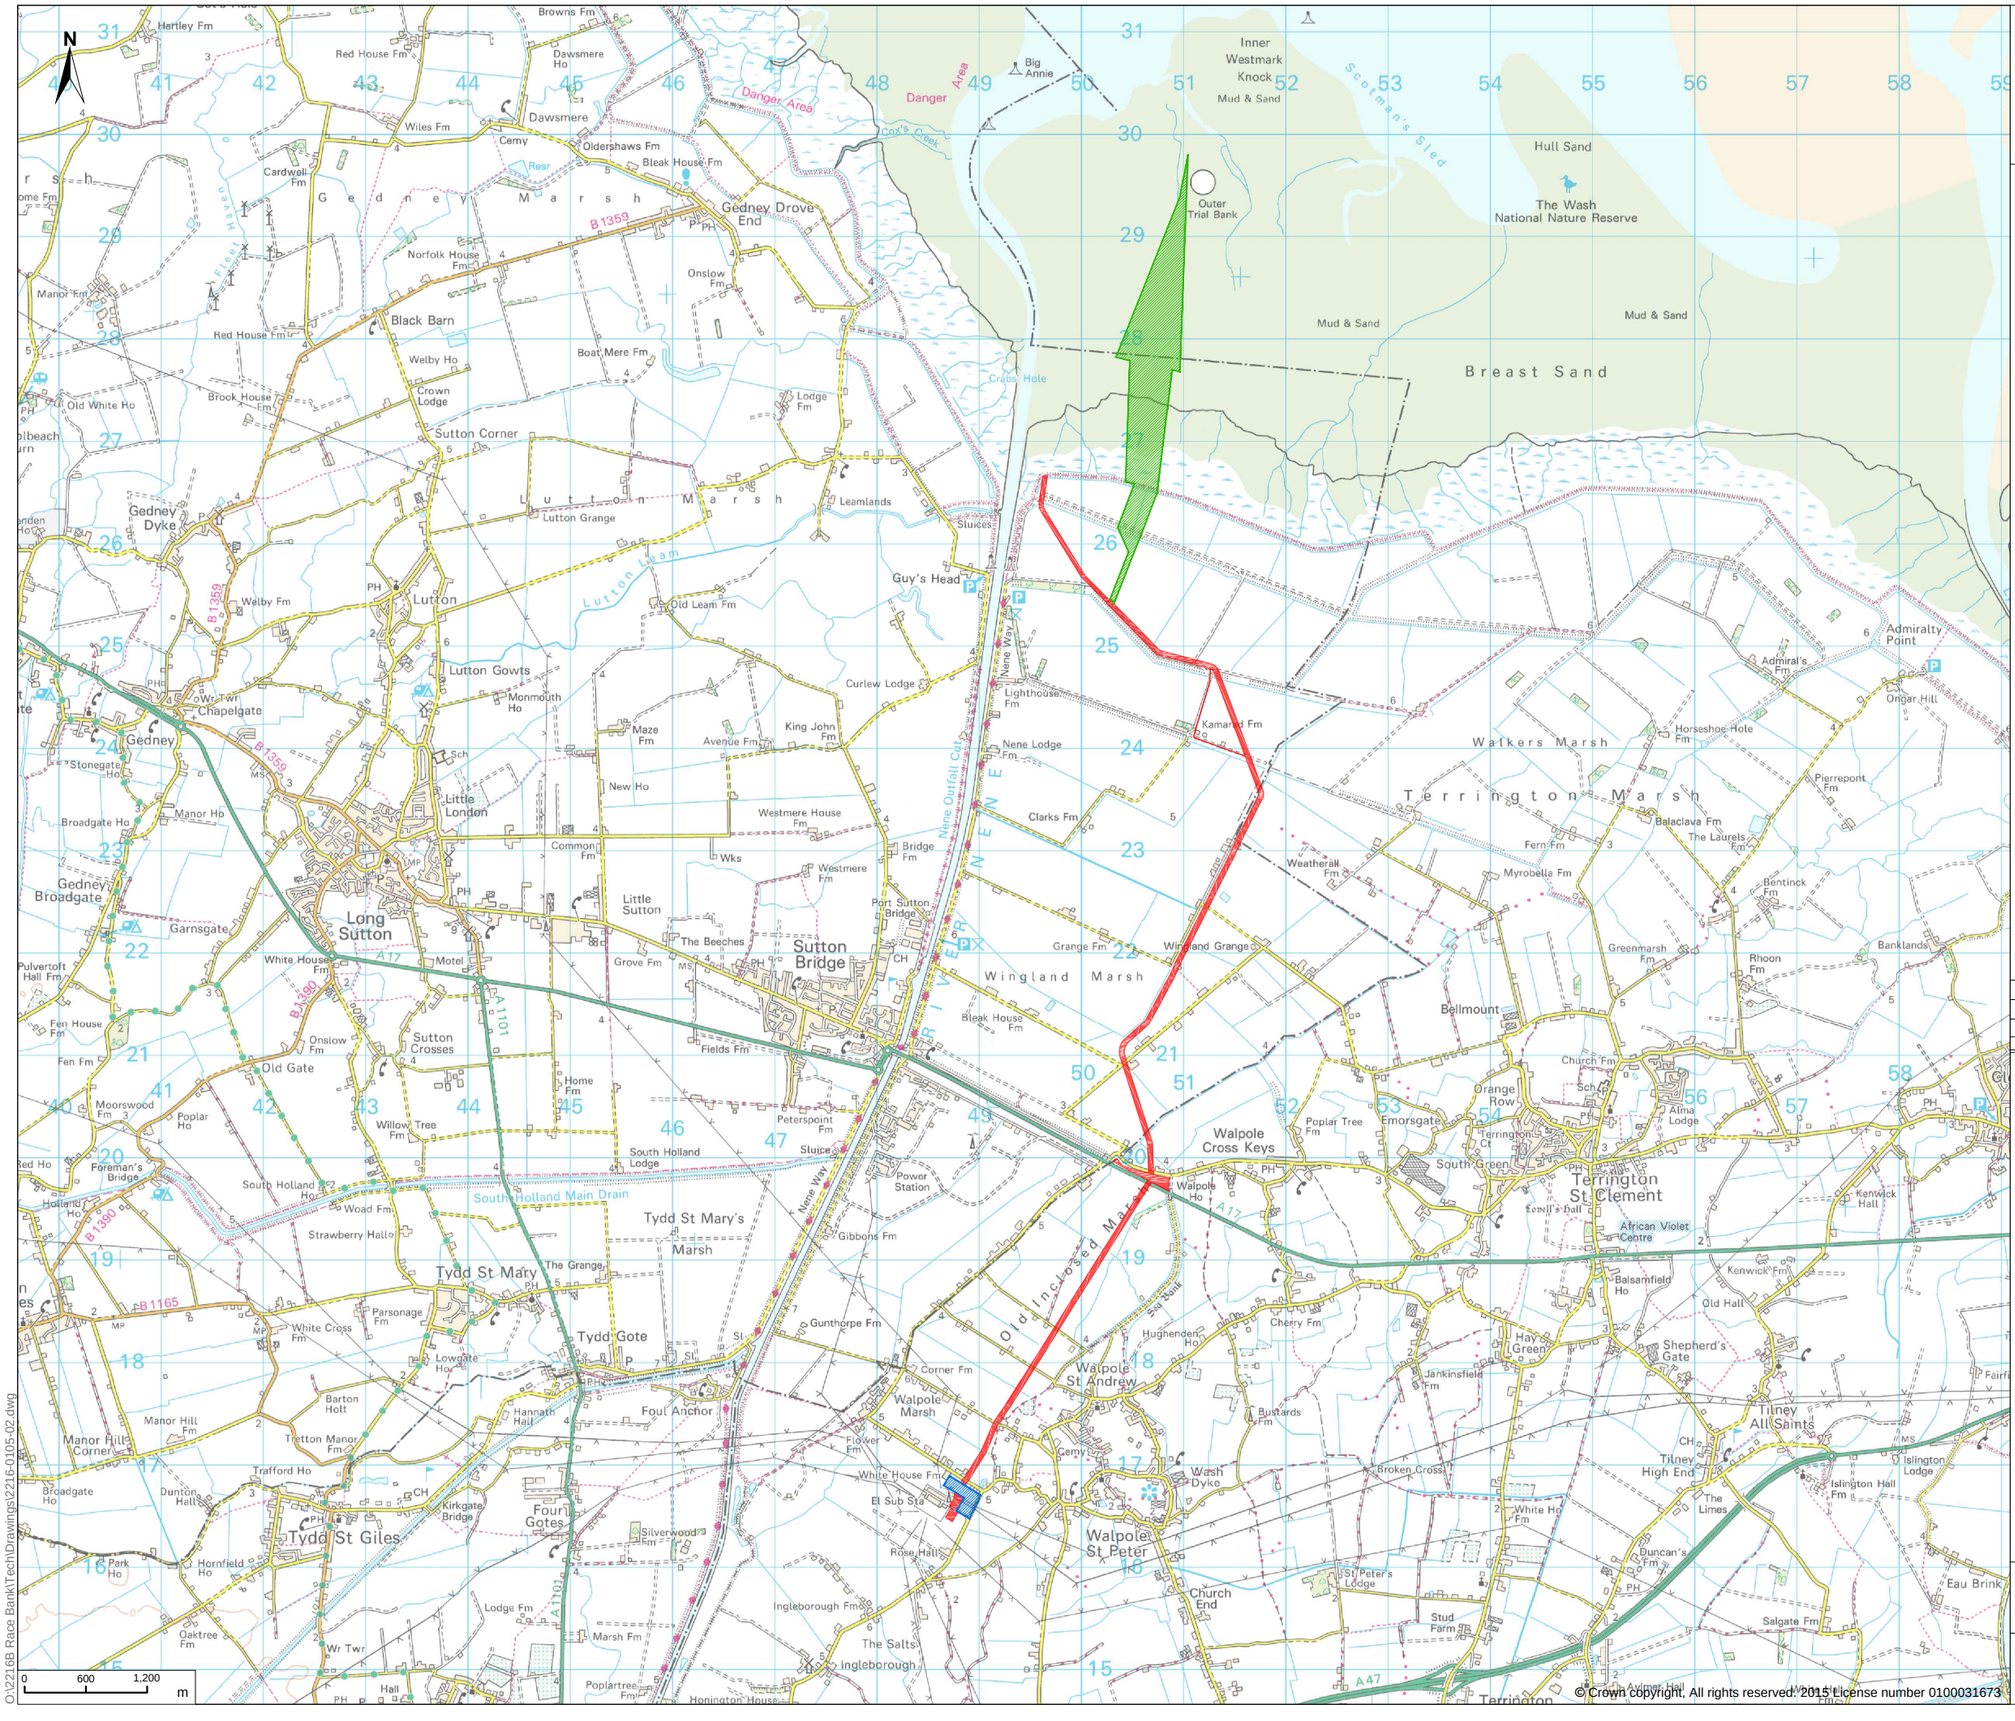


0 600 1,200 m

© Crown copyright, All rights reserved. 2015 License number 0100031673

© 2015 RPS Group

Notes
1. This drawing has been prepared in accordance with the scope of RPS's appointment with its client and is subject to the terms and conditions of that appointment. RPS accepts no liability for any use of this document other than by its client and only for the purposes for which it was prepared and provided.
2. If received electronically it is the recipients responsibility to print to correct scale. Only written dimensions should be used.

Legend

- Approved onshore cable route
- Latest approved Race Bank landfall and northern end of cable route as consented under 13/00189/FM
- Latest approved Race Bank substation as consented under 14/01059/FM

Rev	Description	Date	Initial	Checked

Race Bank Offshore Wind Farm

DONG energy

20 Western Avenue, Milton Park, Abingdon, Oxfordshire, OX14 4SH
T: +44(0)1235 821 888 E: rpsox@rpsgroup.com F: +44(0)1235 834 698

Client	DONG Energy (RB) UK Limited
Project	Race Bank, Walpole Substation
Title	Race Bank Onshore Cable Route

Status	Drawn By	PM/Checked by
DRAFT	AVG	BOD
Job Ref	**Scale @ A3**	**Date Created**
JNP2216	1:60,000	April 2015

Figure Number	Rev
2216-0105-02	-

RPS rpsgroup.com

O:\2216B Race Bank\Tech\Drawings\2216-0105-02.dwg