
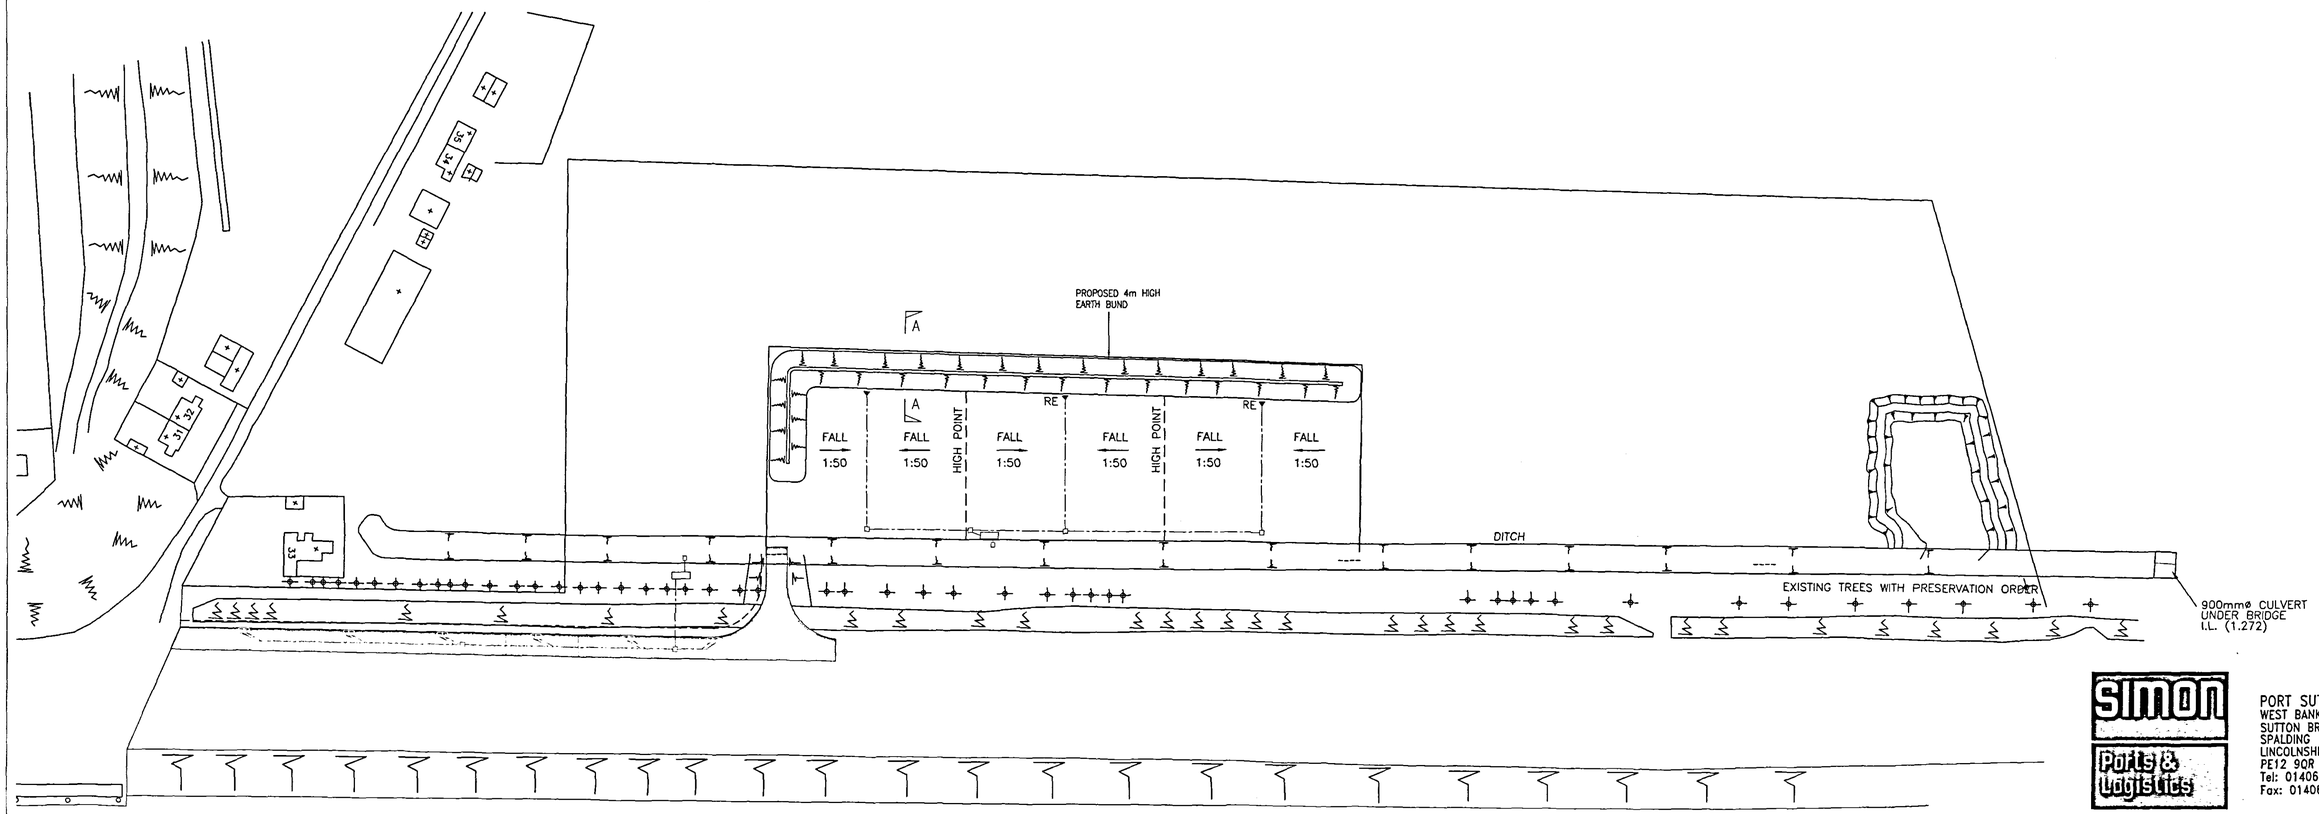


PROPOSED LAYOUT

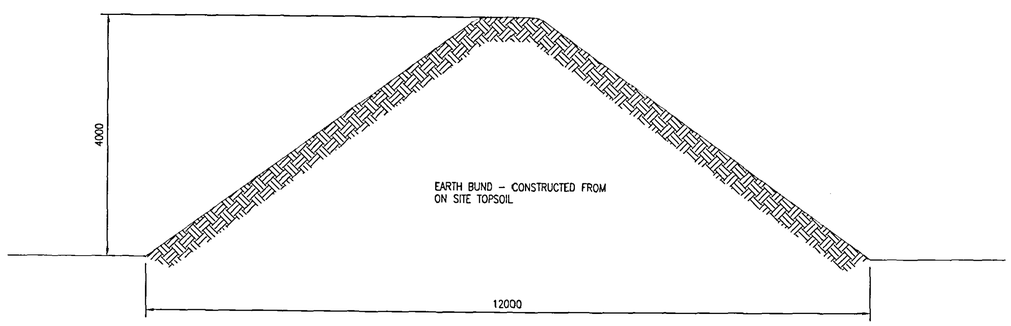

SECTION THROUGH A–A
SCALE 1:50

Simon Ports & Logistics
PORT SUTTON BRIDGE
WEST BANK
SUTTON BRIDGE
SPALDING
LINCOLNSHIRE
PE12 9QR
Tel: 01406 351133
Fax: 01406 350503

All dimensions to be checked on site. Do not scale.
Any discrepancies to be reported.
No part of this drawing may be reproduced, stored in a retrieval system or transmitted in any form or by any means without prior permission in writing from Alan Wood & Partners.

REV	BY	DATE		CHK

ALAN WOOD & PARTNERS
CONSULTING CIVIL AND STRUCTURAL ENGINEERS
WEBSITE: www.alanwood.co.uk

341 BEVERLEY ROAD
HULL
HU5 1LD
TELEPHONE (01482) 442138 FACSIMILE (01482) 446086
E MAIL:- eng@alanwood.co.uk

8 FALSGRAVE ROAD
SCARBOROUGH
YO12 5AT
TELEPHONE (01723) 366548 FACSIMILE (01723) 378744
E MAIL:- eng@scarborough.alanwood.co.uk

WESTMINSTER BUSINESS CENTRE
10 GREAT NORTH WAY
NETHER POPPLETON
YORK YO26 6RB
TELEPHONE (01904) 520130 FACSIMILE (01904) 520131
E MAIL:- eng@york.alanwood.co.uk

DETERMINED PLAN

SHDC
Planning & Development
18 MAR 2005
Ref: 0367/05

PROJECT :
PHASE 1, ROAD OPEN STORAGE AREA for PORT SUTTON BRIDGE Ltd, SPALDING, LINCOLNSHIRE.

TITLE :
PROPOSED BUND PLAN AND SECTION

DRAWING ISSUED 16 MAR 2005

DRAWN BY :	DATE DRAWN :	ORIGINAL SURVEY BY :
CHECKED BY :	APPROVED BY :	DRAWING NUMBER :
DATE :	DATE :	23716/05