
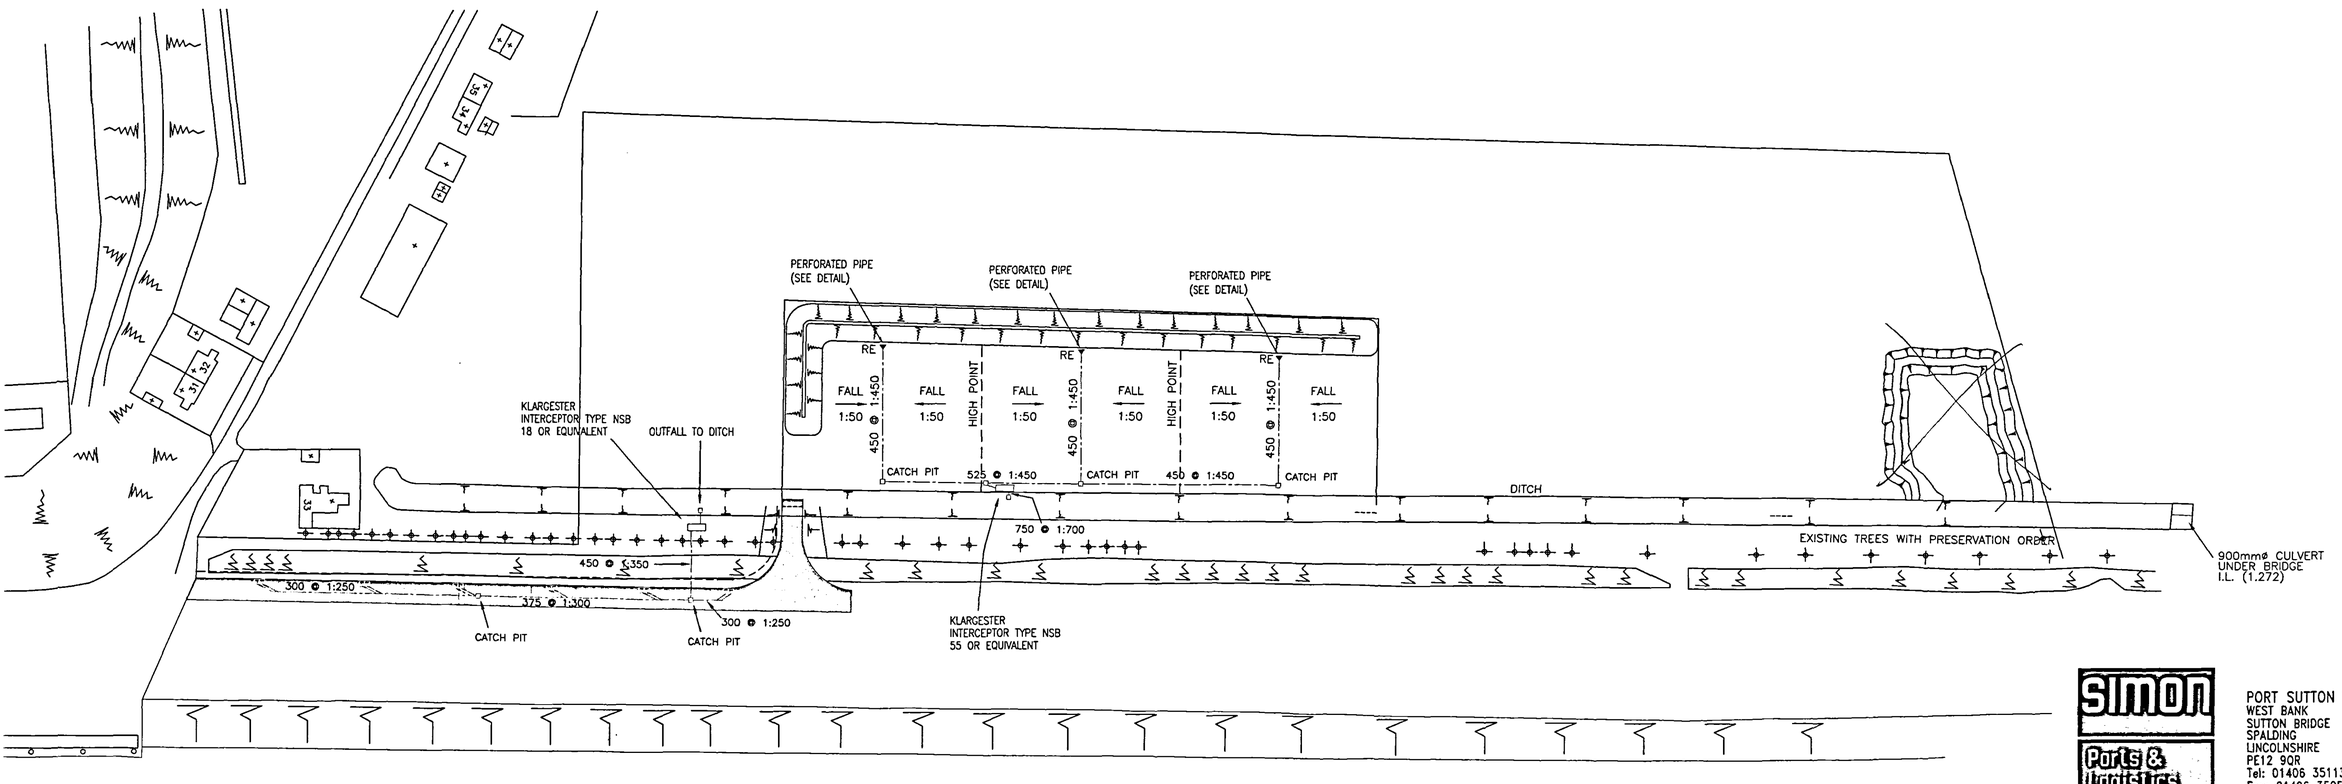


PROPOSED LAYOUT

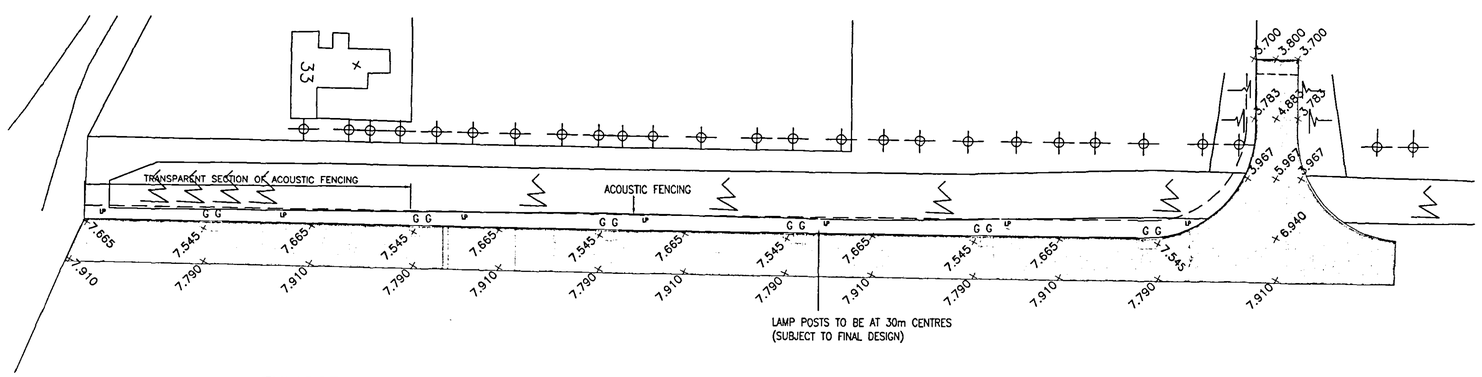

ENLARGE PLAN ON PROPOSED ROAD

SIMON Ports & Logistics

PORT SUTTON BRIDGE
WEST BANK
SUTTON BRIDGE
SPALDING
LINCOLNSHIRE
PE12 9QR
Tel: 01406 351133
Fax: 01406 350503

All dimensions to be checked on site. Do not scale.
Any discrepancies to be reported.
No part of this drawing may be reproduced, stored in a retrieval system or transmitted in any form or by any means without prior permission in writing from Alan Wood & Partners.

REV	BY	DATE		CHK

ALAN WOOD & PARTNERS
CONSULTING CIVIL AND STRUCTURAL ENGINEERS
WEBSITE: www.alanwood.co.uk

341 BEVERLEY ROAD, HULL, HU5 1LD — TELEPHONE (01482) 442138 FACSIMILE (01482) 448086 E MAIL – eng@alanwood.co.uk

8 FALSGRAVE ROAD, SCARBOROUGH, YO12 5AT — TELEPHONE (01723) 365548 FACSIMILE (01723) 378744 E MAIL – eng@scarborough.alanwood.co.uk

WESTMINSTER BUSINESS CENTRE, 10 GREAT NORTH WAY, NETHER POPPLETON, YORK YO26 6RB — TELEPHONE (01904) 520130 FACSIMILE (01904) 520131 E MAIL – eng@york.alanwood.co.uk

DETERMINED PLAN

SHDC Planning & Development 18 MAR 2005 Ref: 0367/05

PROJECT : PHASE 1, ROAD OPEN STORAGE AREA for PORT SUTTON BRIDGE Ltd, SPALDING, LINCOLNSHIRE.

TITLE : PROPOSED DRAINAGE

DRAWING 16 MAR 2005

DRAWN BY :	DATE DRAWN :	ORIGINAL SCALE(S) AT A1 : 1:500
CHECKED BY :	APPROVED BY :	DRAWING NUMBER : 23716/06
DATE :	DATE :	