


SHDC
Planning & Development
19 MAR 2004
Ref 0373/04

DEVELOPMENT
PLAN

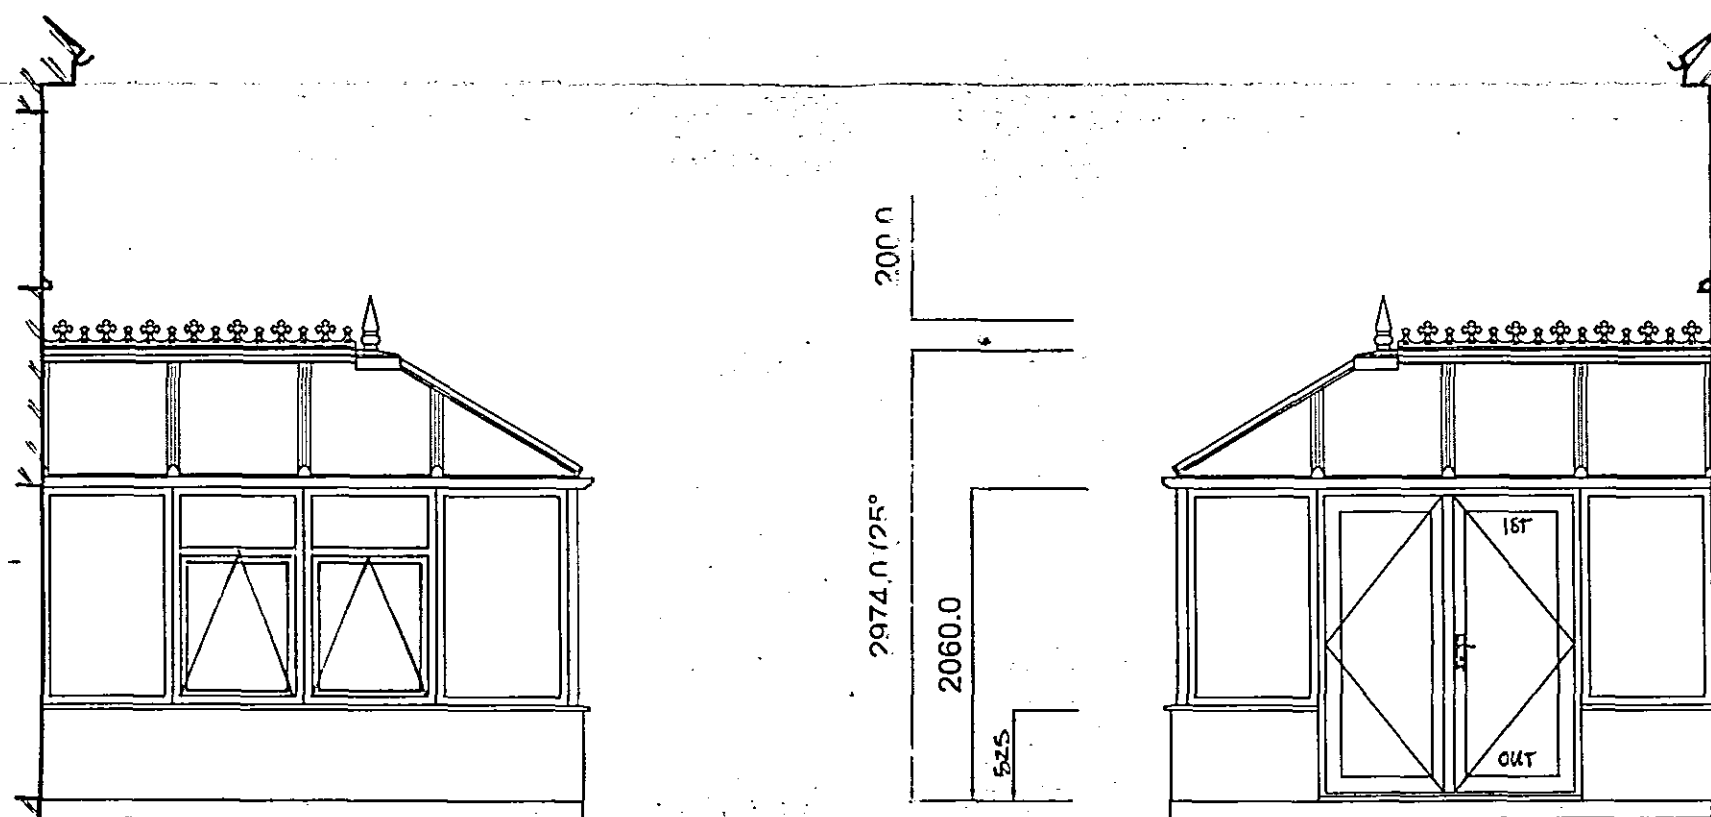

CUSTOMER SIGNATURE

DATE

DRAWING NO.

UNIT ELEVATION

SCALE

1:50

SURVEYOR

DATE

27/02/04

[Signature]

099/24844

SIDE ELEVATIONS

[Signature]

1/3/2004