


NOTE ! ALL OVERALL (O/A) DIMENSIONS ARE EXTERNAL FRAME SIZES.

PAGE 2

CHOC
Planning & Development
19 MAR 2004
Ref 0373/04

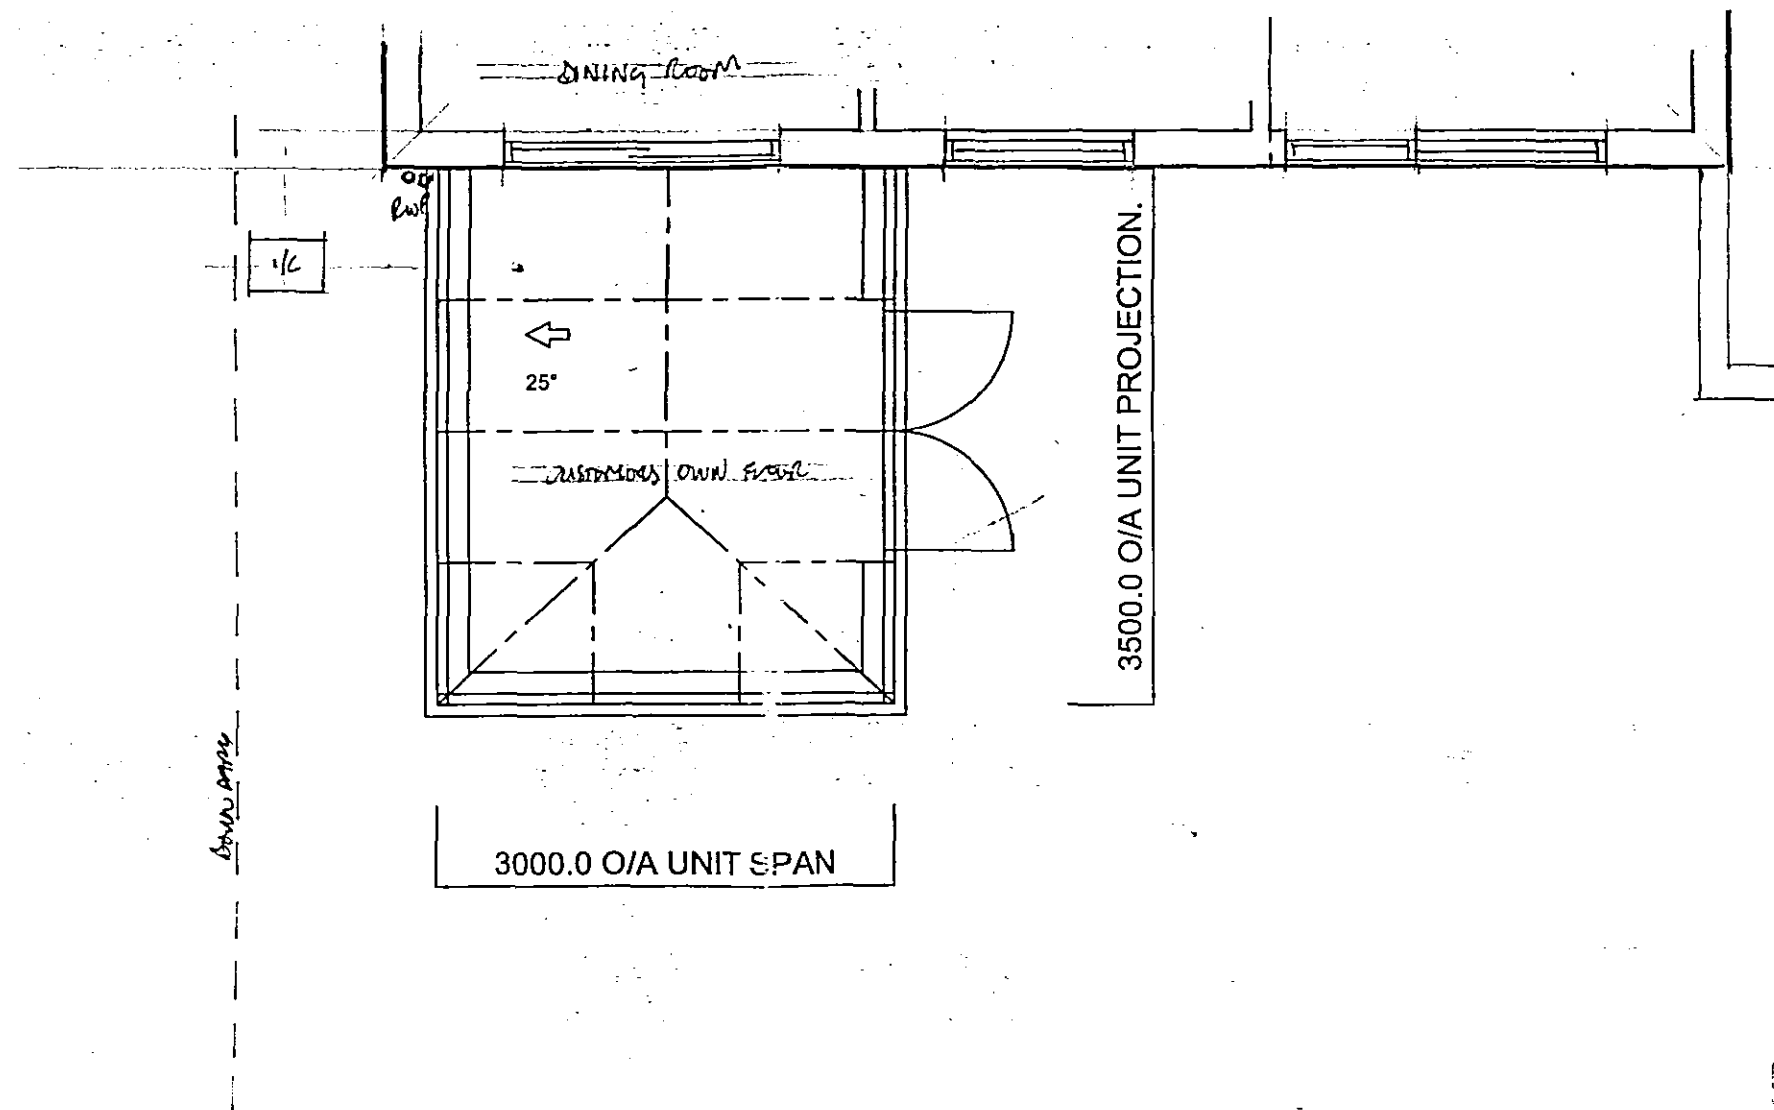

DETERMINED
PLAN

CUSTOMER SIGNATURE

DATE

DRAWING NO.

UNIT ELEVATION

SCALE

SURVEYOR

099/24844

PLAN LAYOUT / ROOF DETAILS

1:50
DATE
27/02/04

[Signature]