
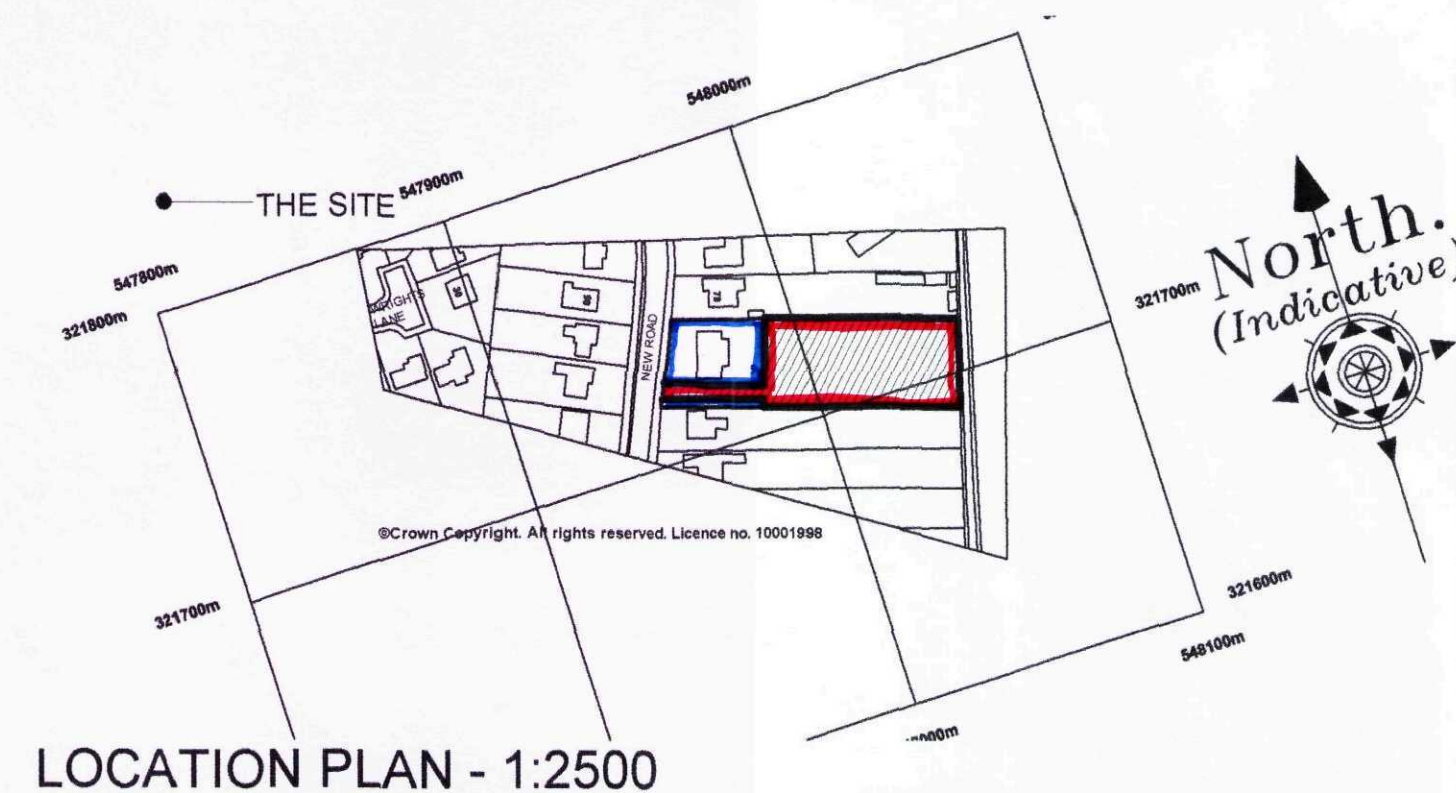


Do not scale directly from this drawing. All discrepancies are to be brought to the attention of the Practice.
The copyright to this drawing is owned by Trevor A Clay RIBA Ltd.

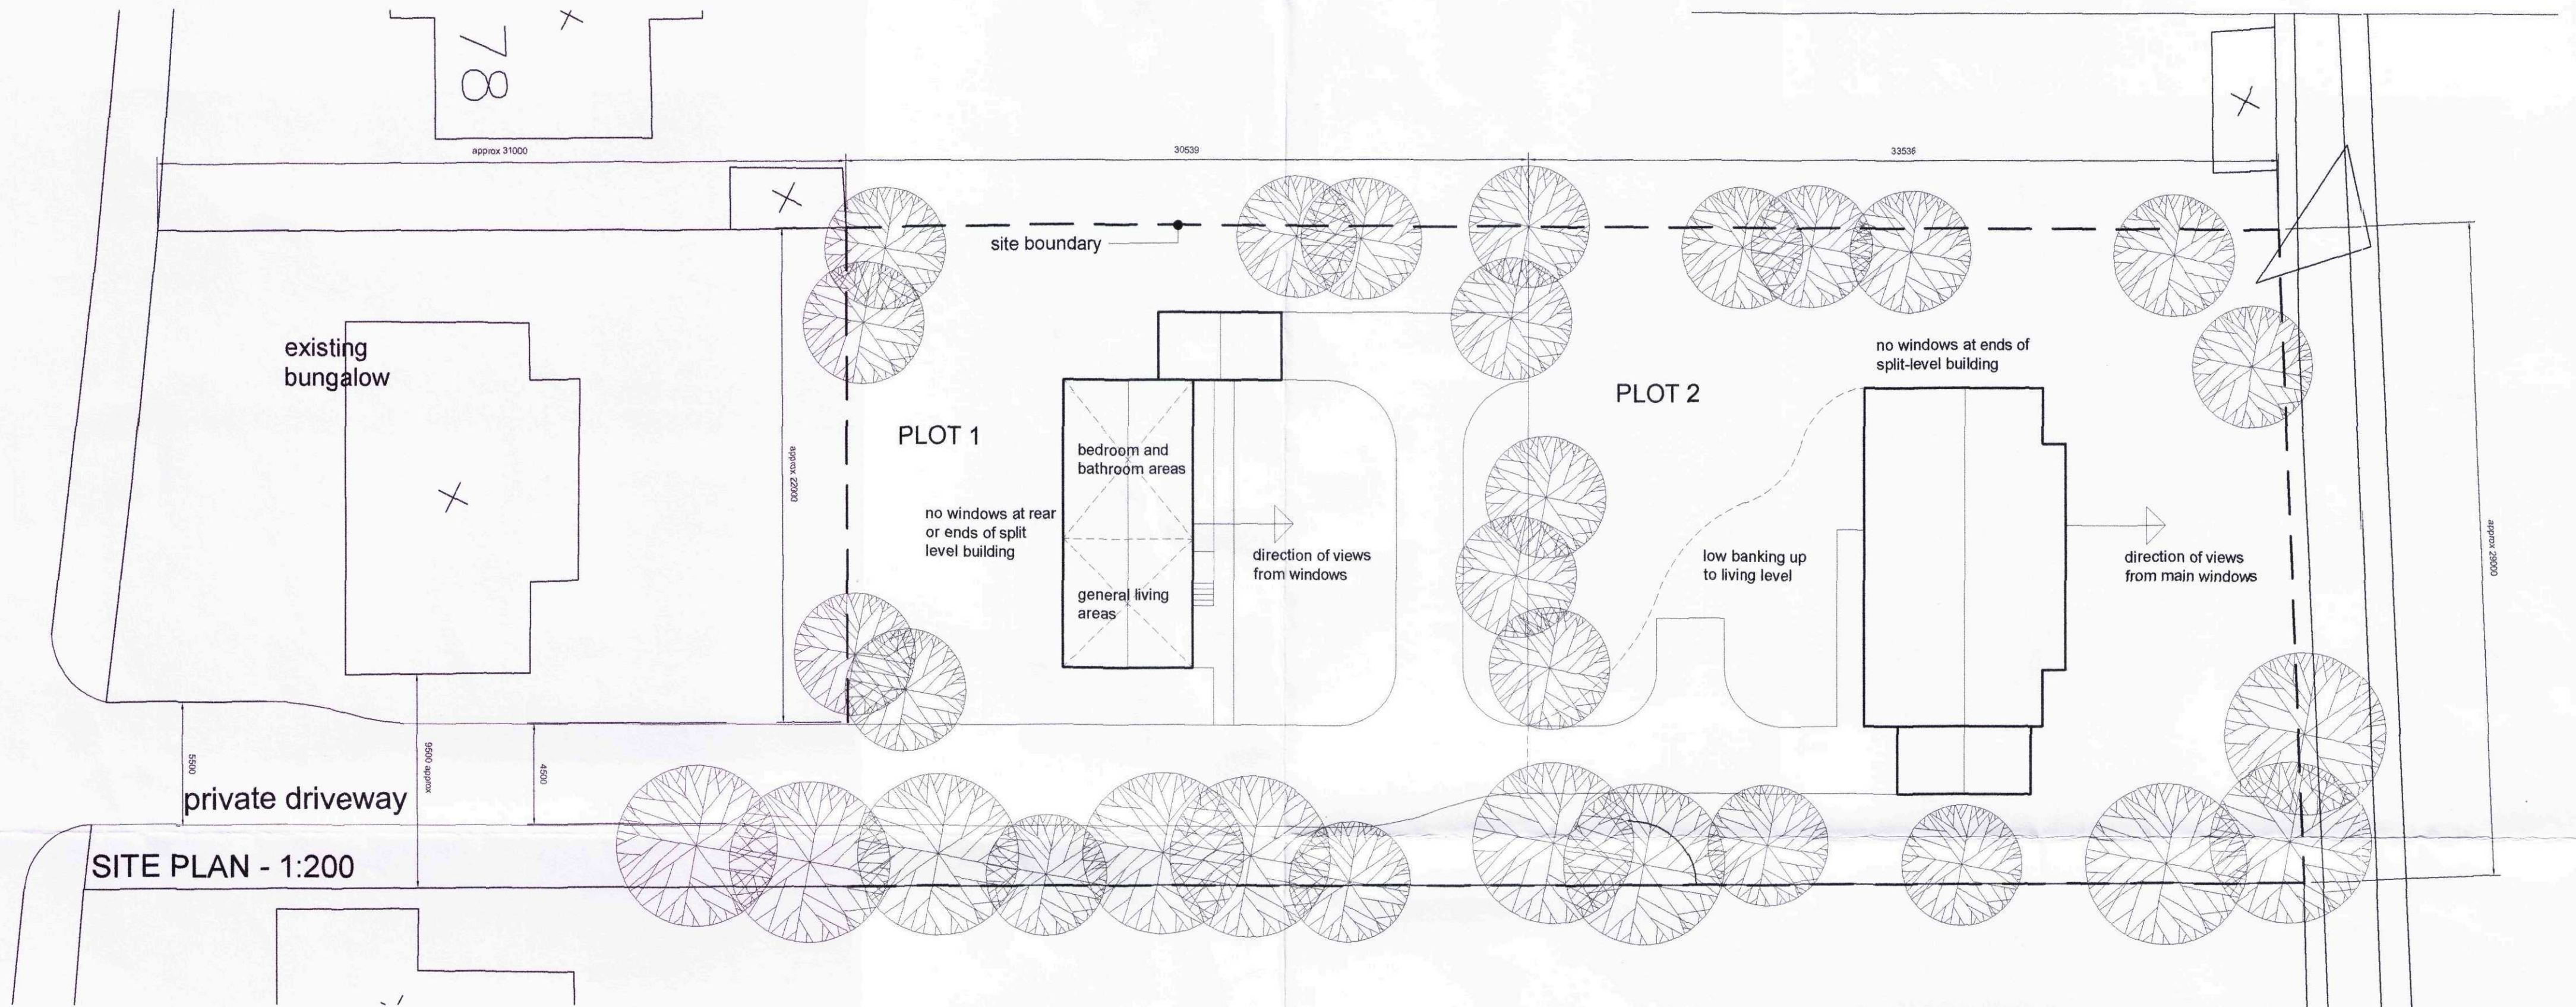

AMENDED PLAN
Ref. A2

SHDC
Planning & Development
16 DEC 2011
Ref: 0388-11

Revision Date Drawn Description
Client Mr and Mrs Ludlow
Project Proposed Building Plots at Rear of 76 New Road Sutton Bridge
Drawing Revised Planning Application Drawing
Scale 1:200/2500 Drawn TAC Date 11/12/2011
Trevor A Clay RIBA Ltd, 14 Old Fendike Road, Weston Hills, Spalding, Lincs. PE126DD
01406 380027 07778 597975 trevor@tacarchitects.co.uk



Drawing No. 11/270/PA/003

www.tacarchitects.co.uk