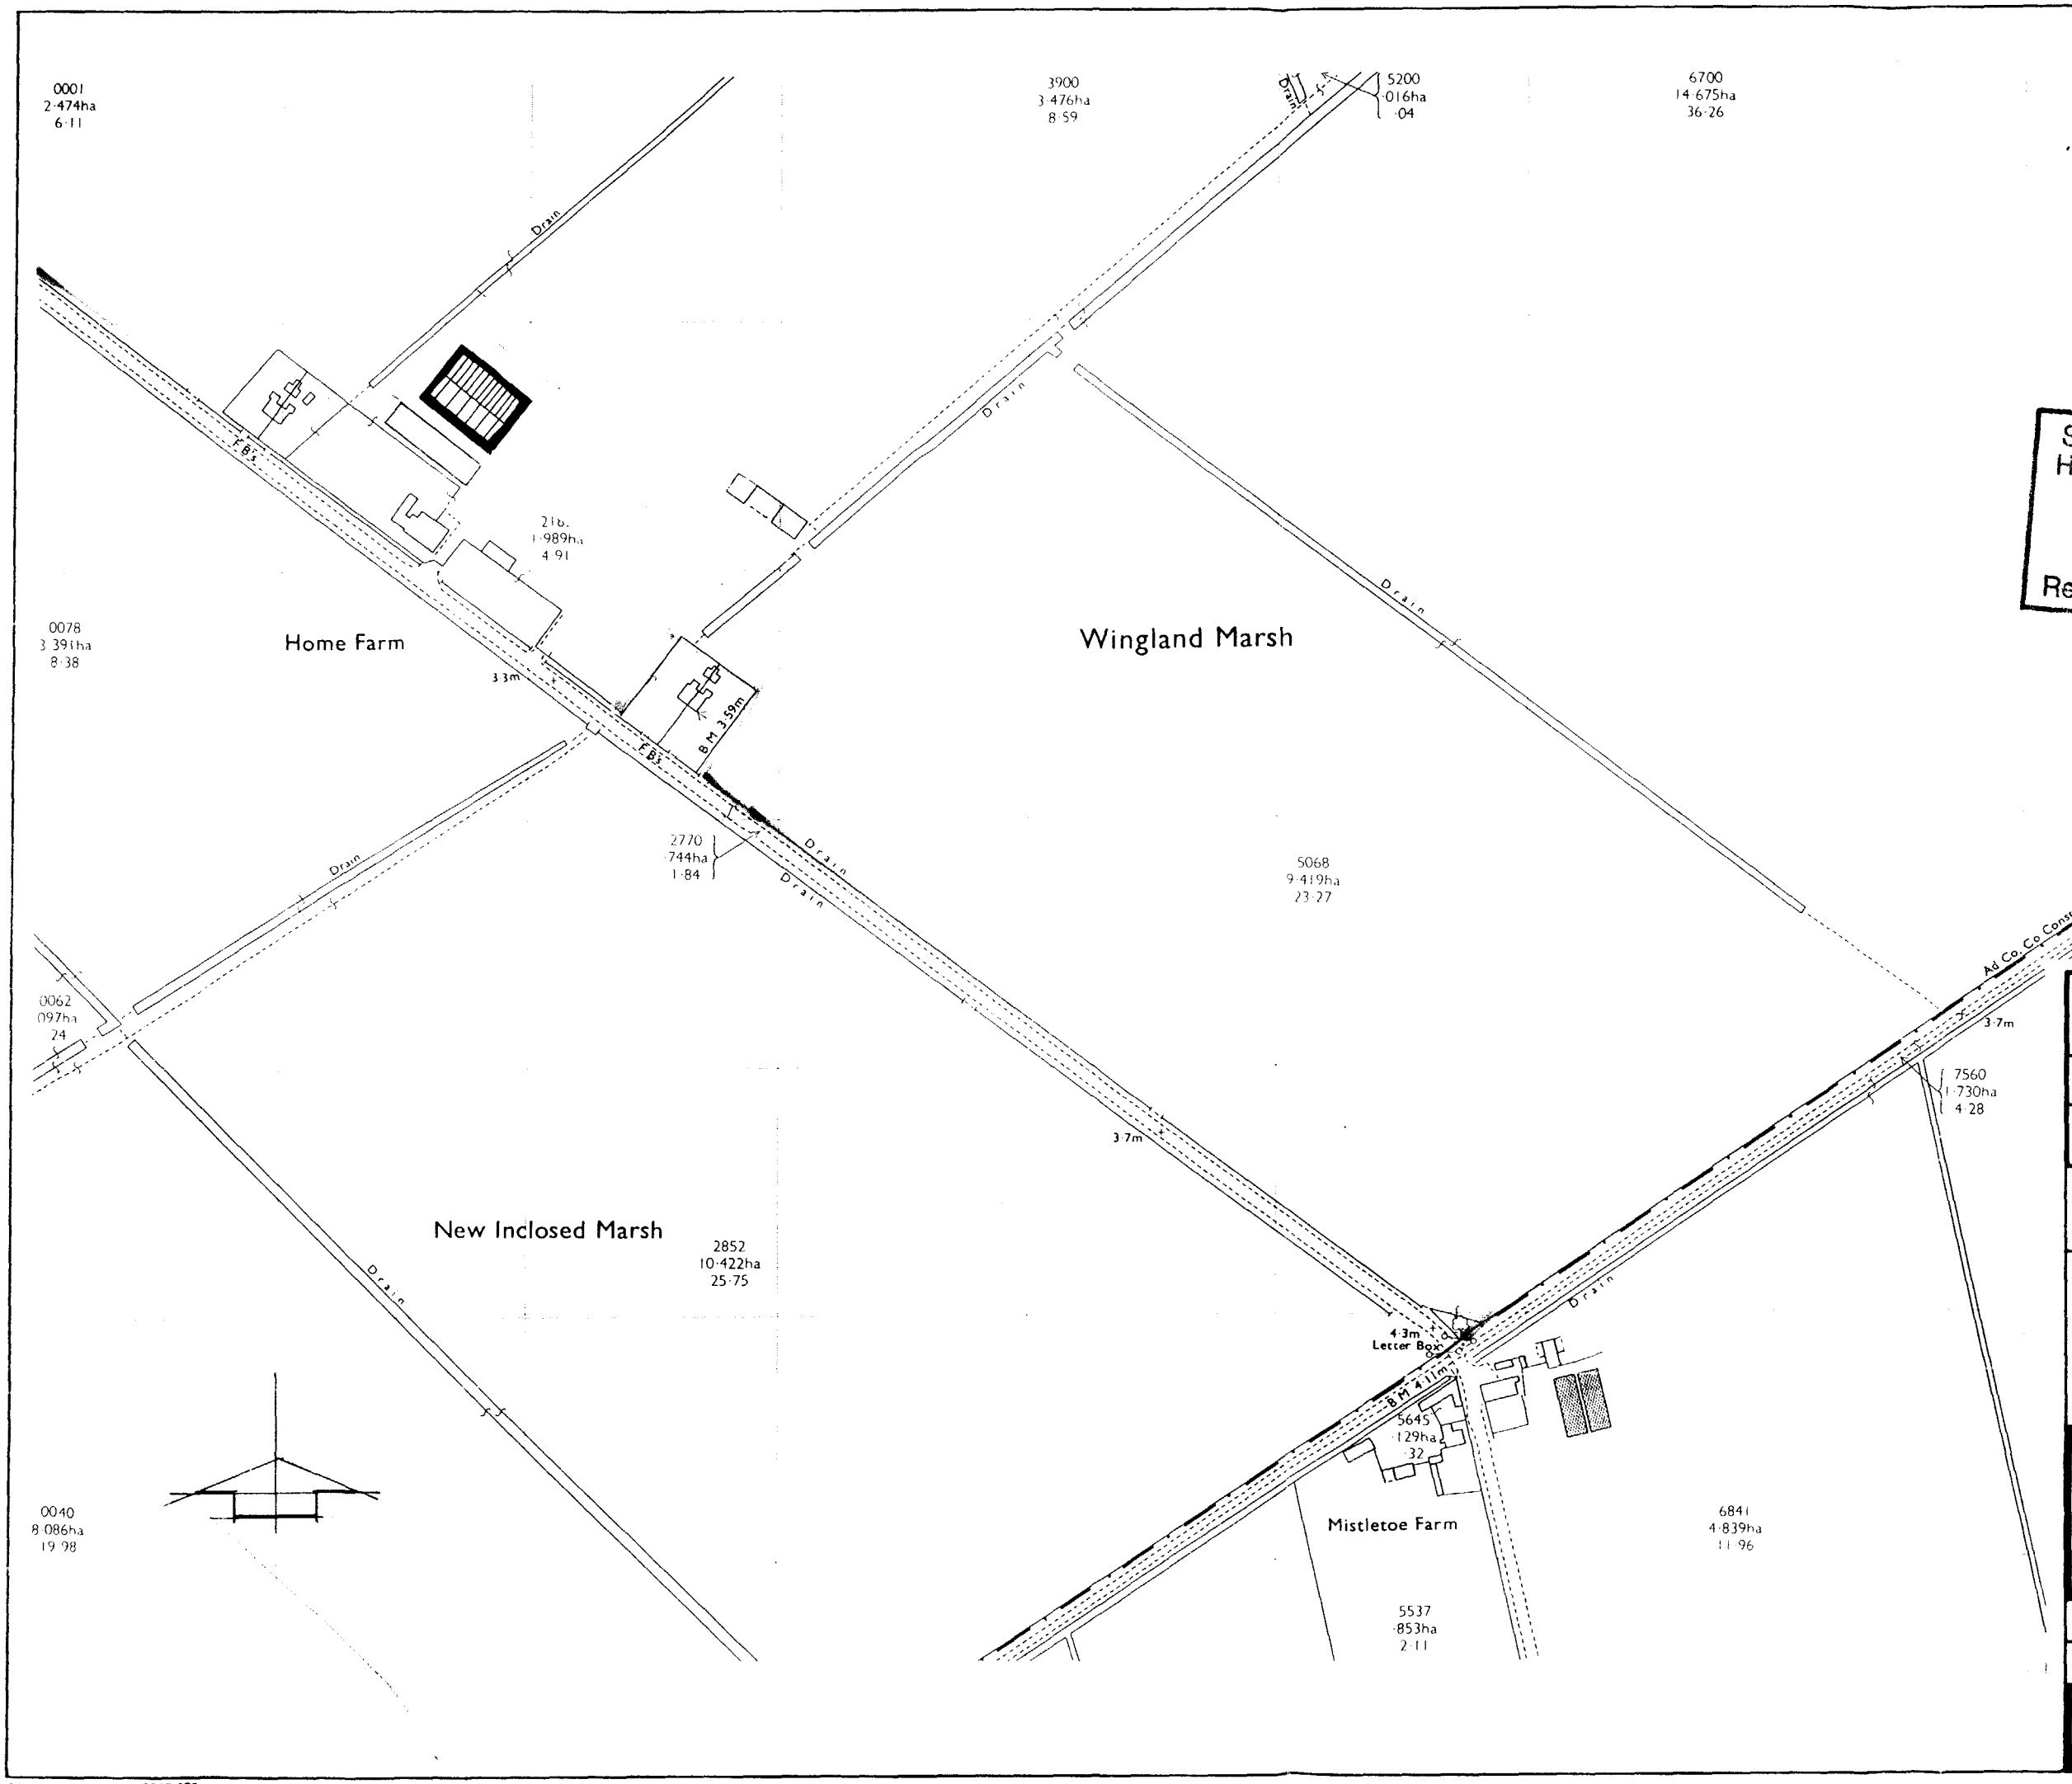

SOUTH ... DC
HOUSING ... PLANNING
09 APR 1998
Ref: 0388/98

CARTER JONAS

6-8 HILLS ROAD CAMBRIDGE CB2 1NH

TEL: 01223 368771 FAX: 01223 369950

Client
CROWN ESTATE WINGLAND

Project Title
HOME FARM
NEW BUILDING

Drawing Title
SITE LAYOUT

DETERMINING PLAN

Scale 1:2500	Drawn by
Date OCT 97.	Checked
Drg. No. CBN 6028/3	Rev.

OZALID (UK) LTD 0325-196