

SHDC
Planning & Development
25 MAR 2004
Ref 0395/04

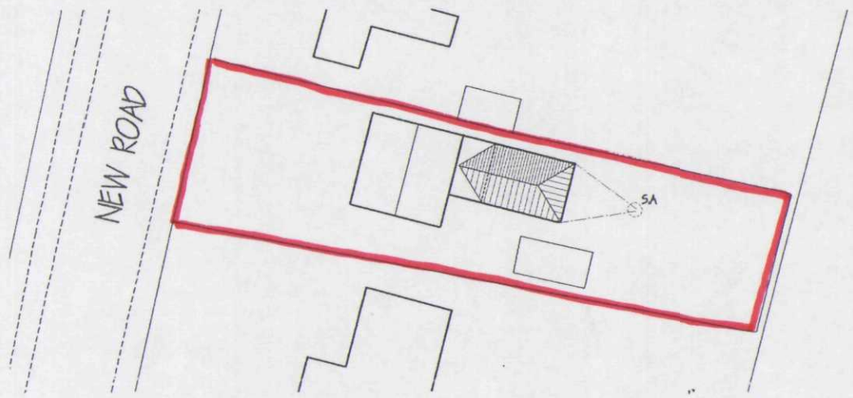

BLOCK PLAN 1:500

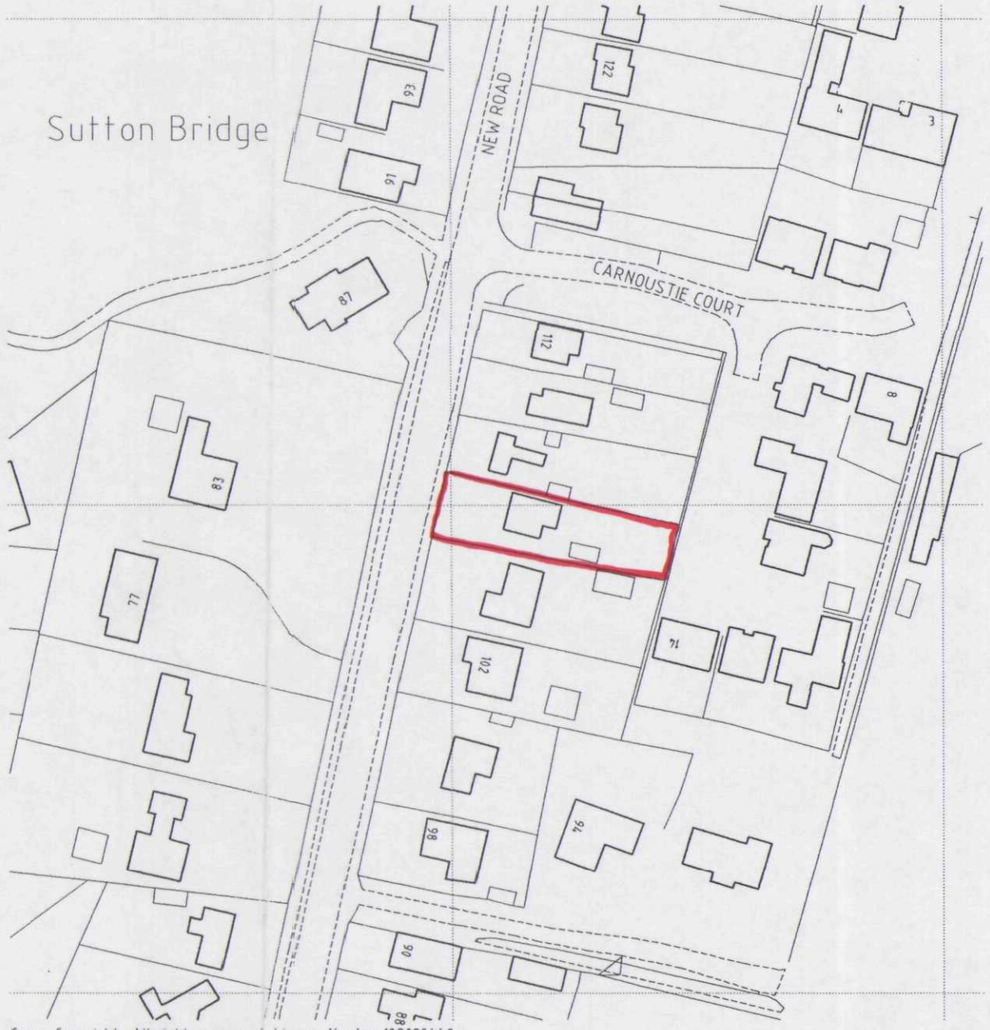

Crown Copyright. All rights reserved Licence Number 100020449

LOCATION PLAN 1:1250

NORTH

revision	date	init.	revision details.

COOPER ARCHITECTURAL DESIGN
WRIGHTS MEWS, 12A PARK ROAD,
HOLBEACH, SPALDING, LINC'S PE12 7EE
Tel/Fax : 01406 423762
Mobile : 07808 125 778

Client.
MR & MRS R. MORLEY

Project.
PROPOSED EXTENSION
106 BRIDGE ROAD
SUTTON BRIDGE
SPALDING LINC'S.

Drawing.
BLOCK & LOCATION PLAN

DETERMINED
PLAN

Scale 1:2500 1:500	Drawing No.
Date. MARCH '04	Drawn. J.C.