


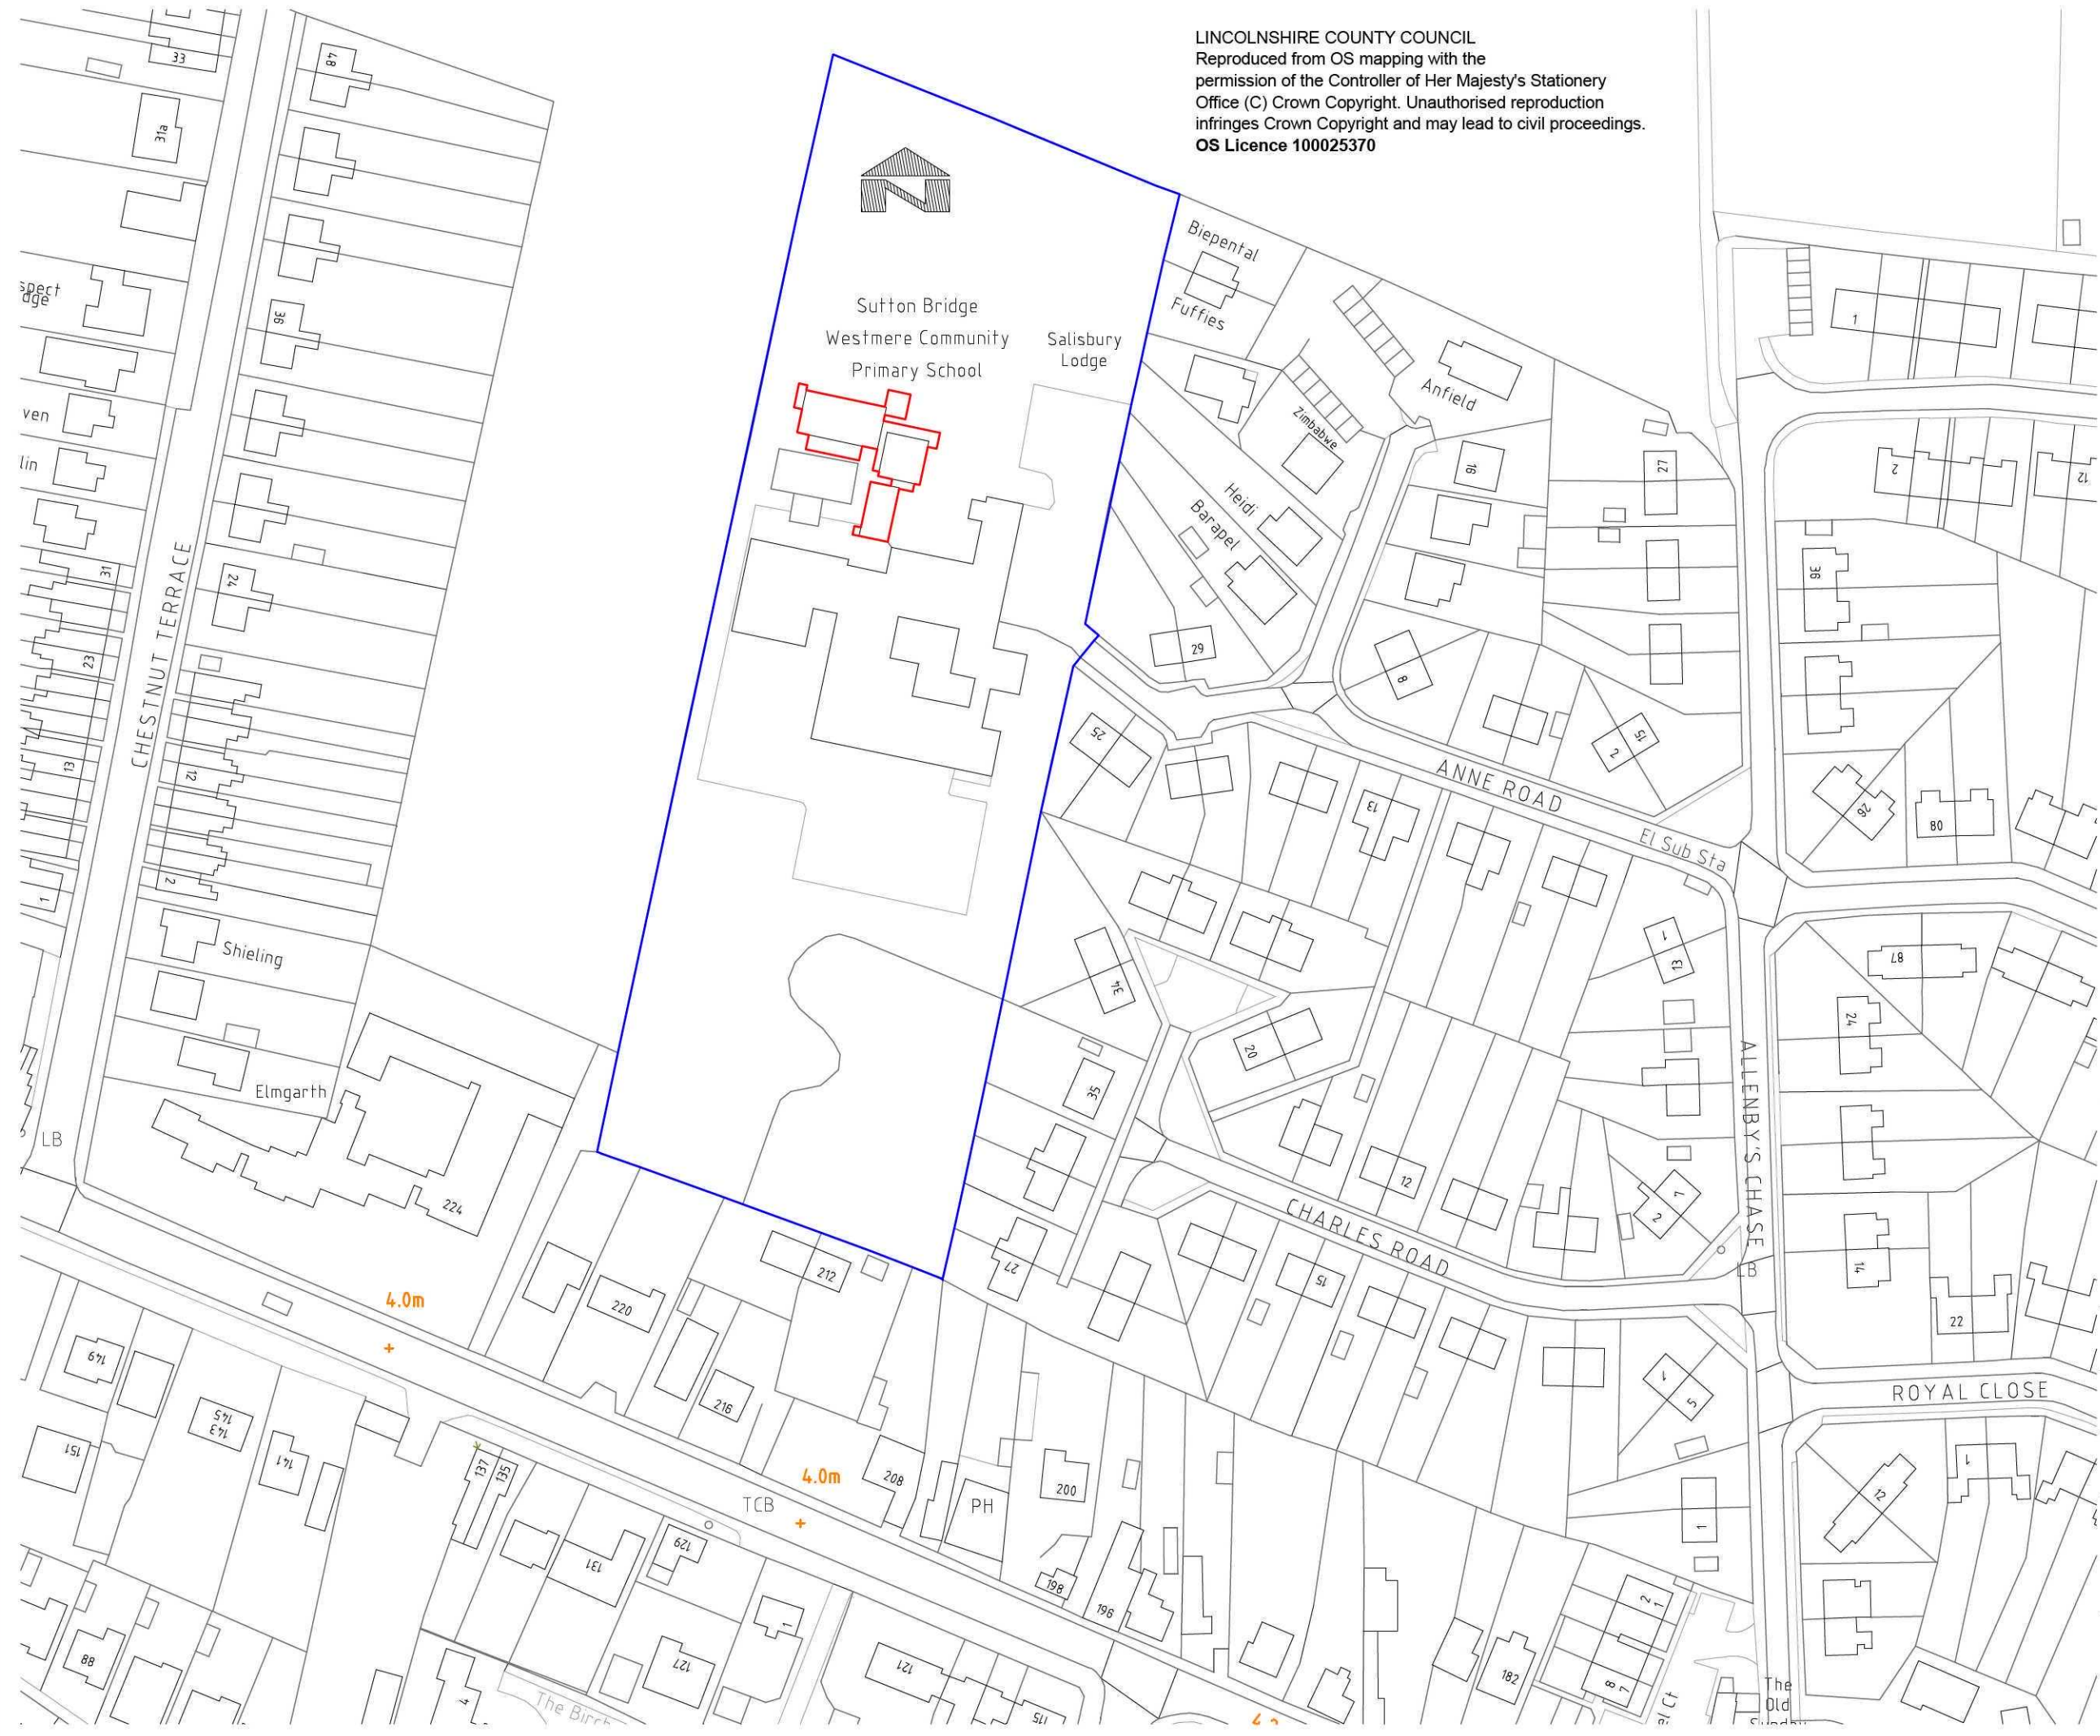

LINCOLNSHIRE COUNTY COUNCIL  
Reproduced from OS mapping with the  
permission of the Controller of Her Majesty's Stationery  
Office (C) Crown Copyright. Unauthorised reproduction  
infringes Crown Copyright and may lead to civil proceedings.  
**OS Licence 100025370**

All Dimensions and Levels to be verified on site.  
Only Figured Dimensions to be used.  
Do not scale this drawing.  
Any discrepancies to be notified to the originator  
of this drawing immediately.  
If in doubt, ask.  
Copyright is reserved by them and the drawing is  
issued on the condition that it is not copied,  
reproduced, retained, or disclosed to any  
unauthorised person, either wholly or in part  
without consent.

| Rev. | Date | Description | By | Chk'd |
|------|------|-------------|----|-------|
|------|------|-------------|----|-------|



Mill House • Brayford Wharf North • Lincoln • LN1 1YT  
Tel: 01522 836836 • Fax: 01522 516050  
www.hbs.uk.com

Client  
**Lincolnshire County Council**

Project  
**Sutton Bridge Westmere Childrens Centre and area Playgroup  
Renewal of Mobile Planning Permission Block's 02,03 and 06**

Drawing Title  
**Sutton Bridge CC and Playgroup Location Plan**

|                       |                          |
|-----------------------|--------------------------|
| Drawn By<br><b>SH</b> | Checked By<br><b>KES</b> |
|-----------------------|--------------------------|

|                             |                          |
|-----------------------------|--------------------------|
| Scale<br><b>1:1250 @ A3</b> | Date<br><b>Sept 2013</b> |
|-----------------------------|--------------------------|

|                                     |                            |          |
|-------------------------------------|----------------------------|----------|
| Project No.<br><b>H0041 / H1907</b> | Drawing No.<br><b>A.01</b> | Revision |
|-------------------------------------|----------------------------|----------|

Drawing Status  
**PLANNING**