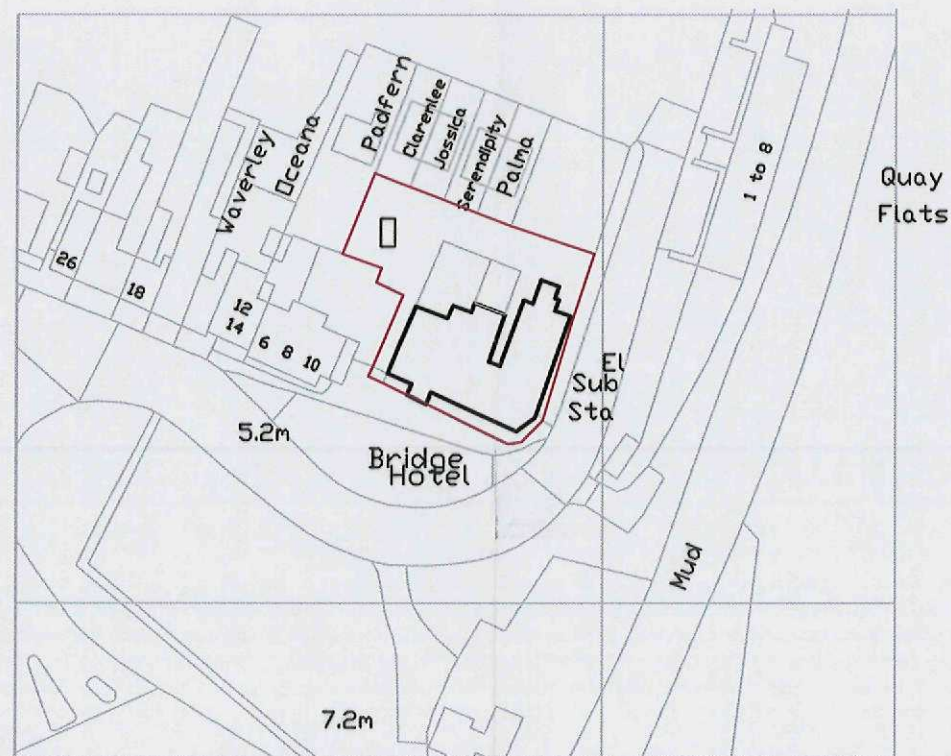


(c) Crown Copyright 2013
Reproduction in whole or in part is prohibited
without the prior permission of Ordnance Survey.

0 20 40 60

Rev	Date	Detail
 INTERIOR DESIGN ARCHITECTURE PROJECT MANAGEMENT 26-28 Maxwell Road, Peterborough PE2 7JE Tel: 01733 396181 Info@hld.co.uk www.hld.co.uk		
Client: TIM SLATER Job Title: THE RIVERSIDE HOTEL SUTTON BRIDGE		
Scale: 1:1250 AT A3		Date: 07/05/14
Drawing Title LOCATION PLAN		
Drawing No 214-01SK03		Revision -
ALL DRAWINGS ARE THE COPYRIGHT OF HLD DESIGN		

RESIDENTIAL SCHEME