
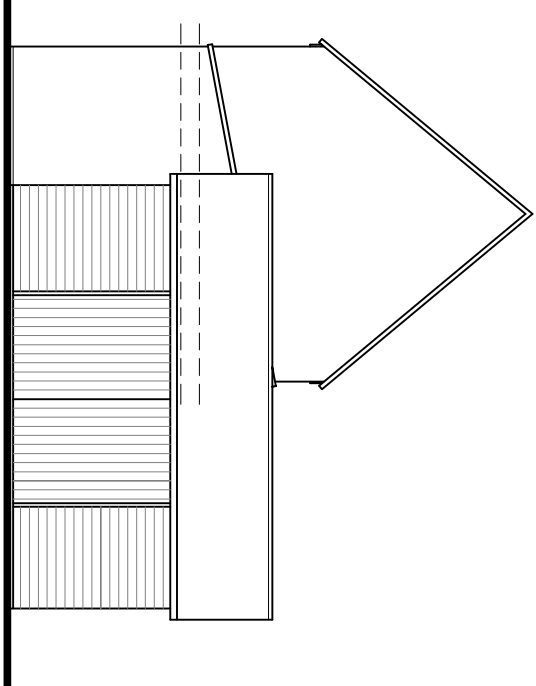
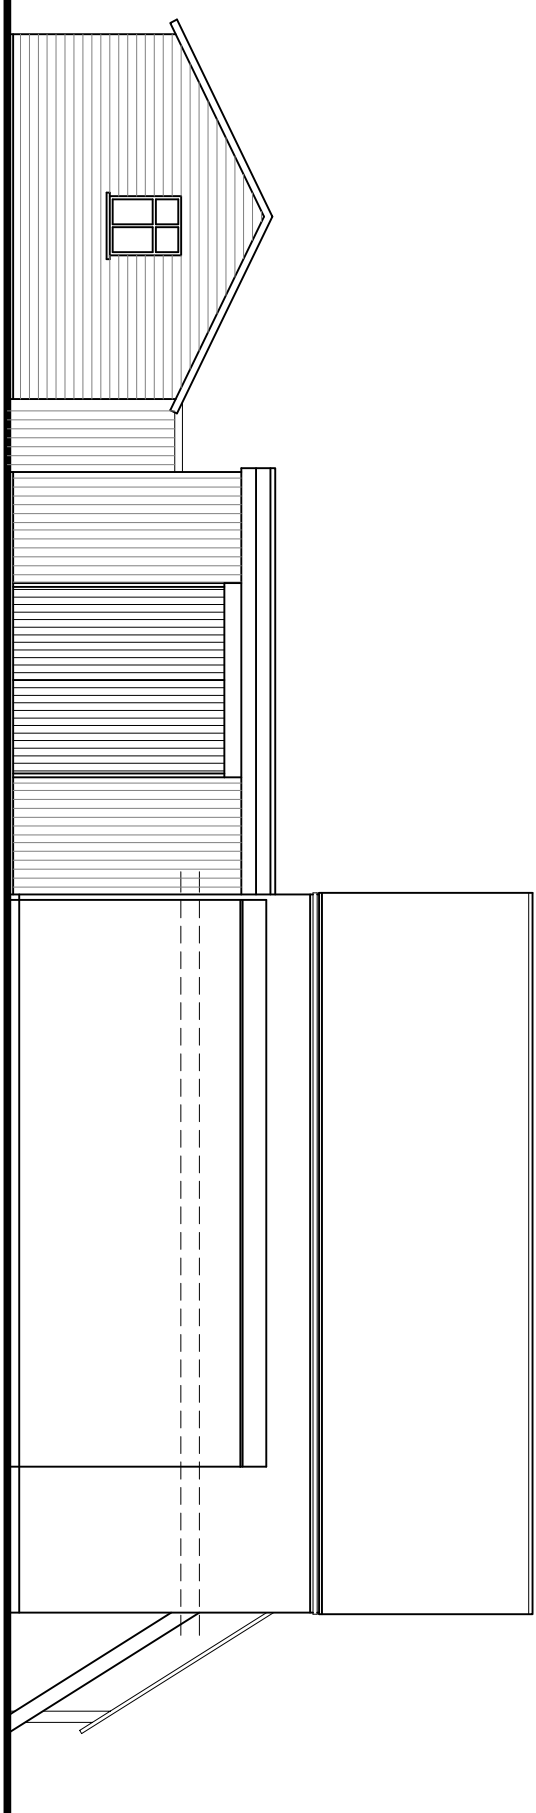
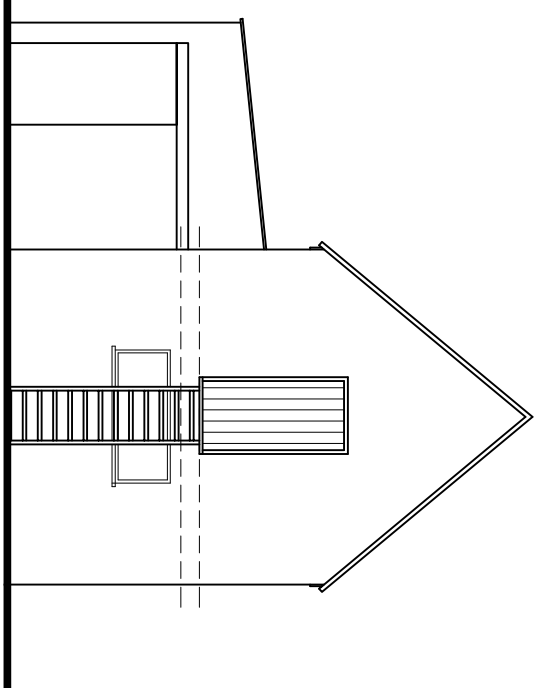


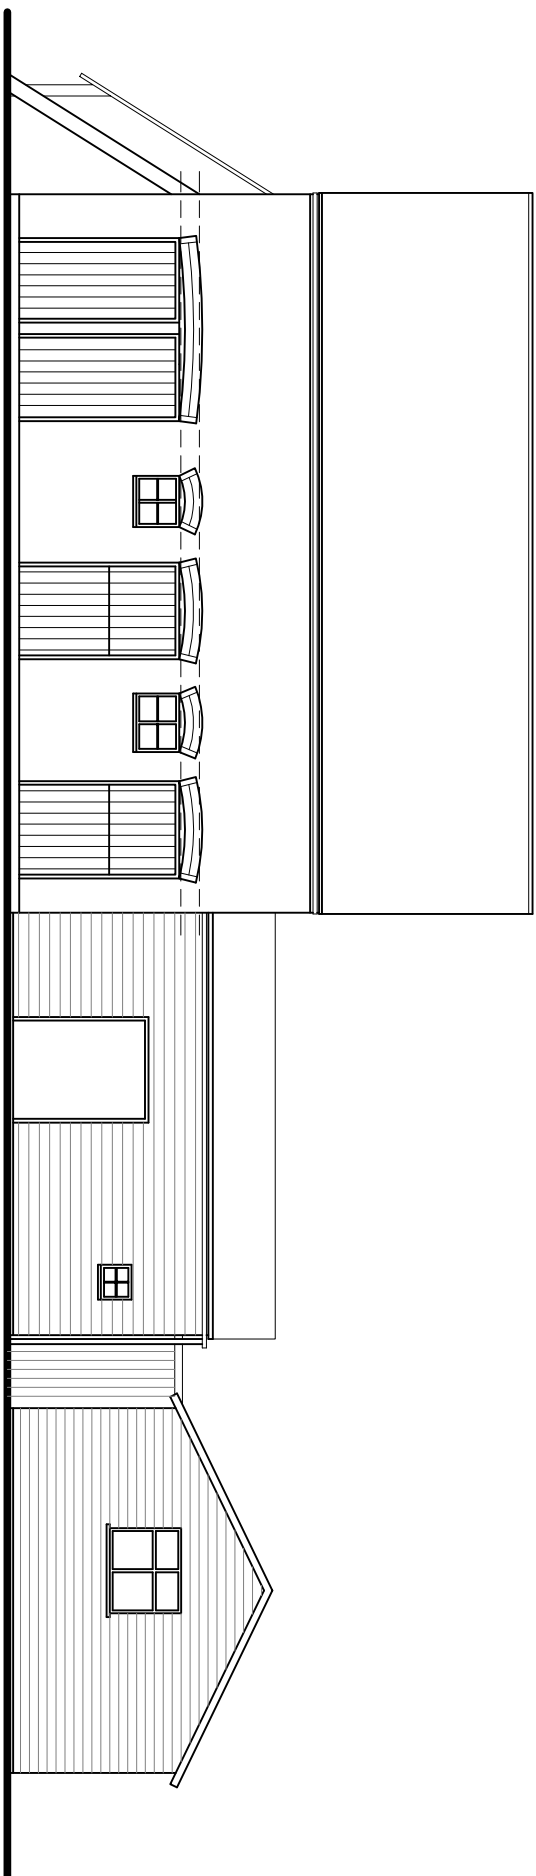


YARD ELEVATION


SIDE ELEVATION

ROAD ELEVATION


SIDE ELEVATION

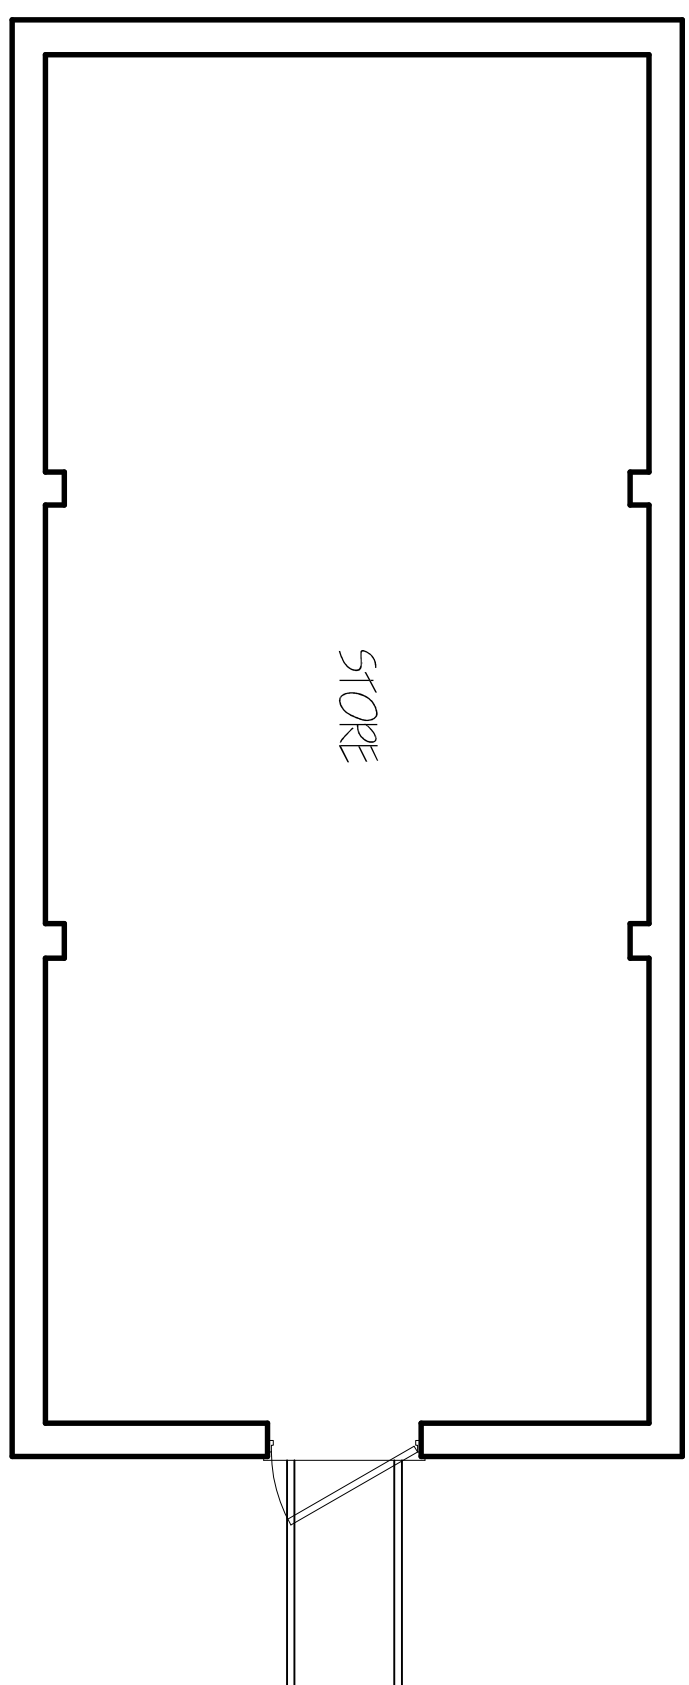


FIRST FLOOR PLAN

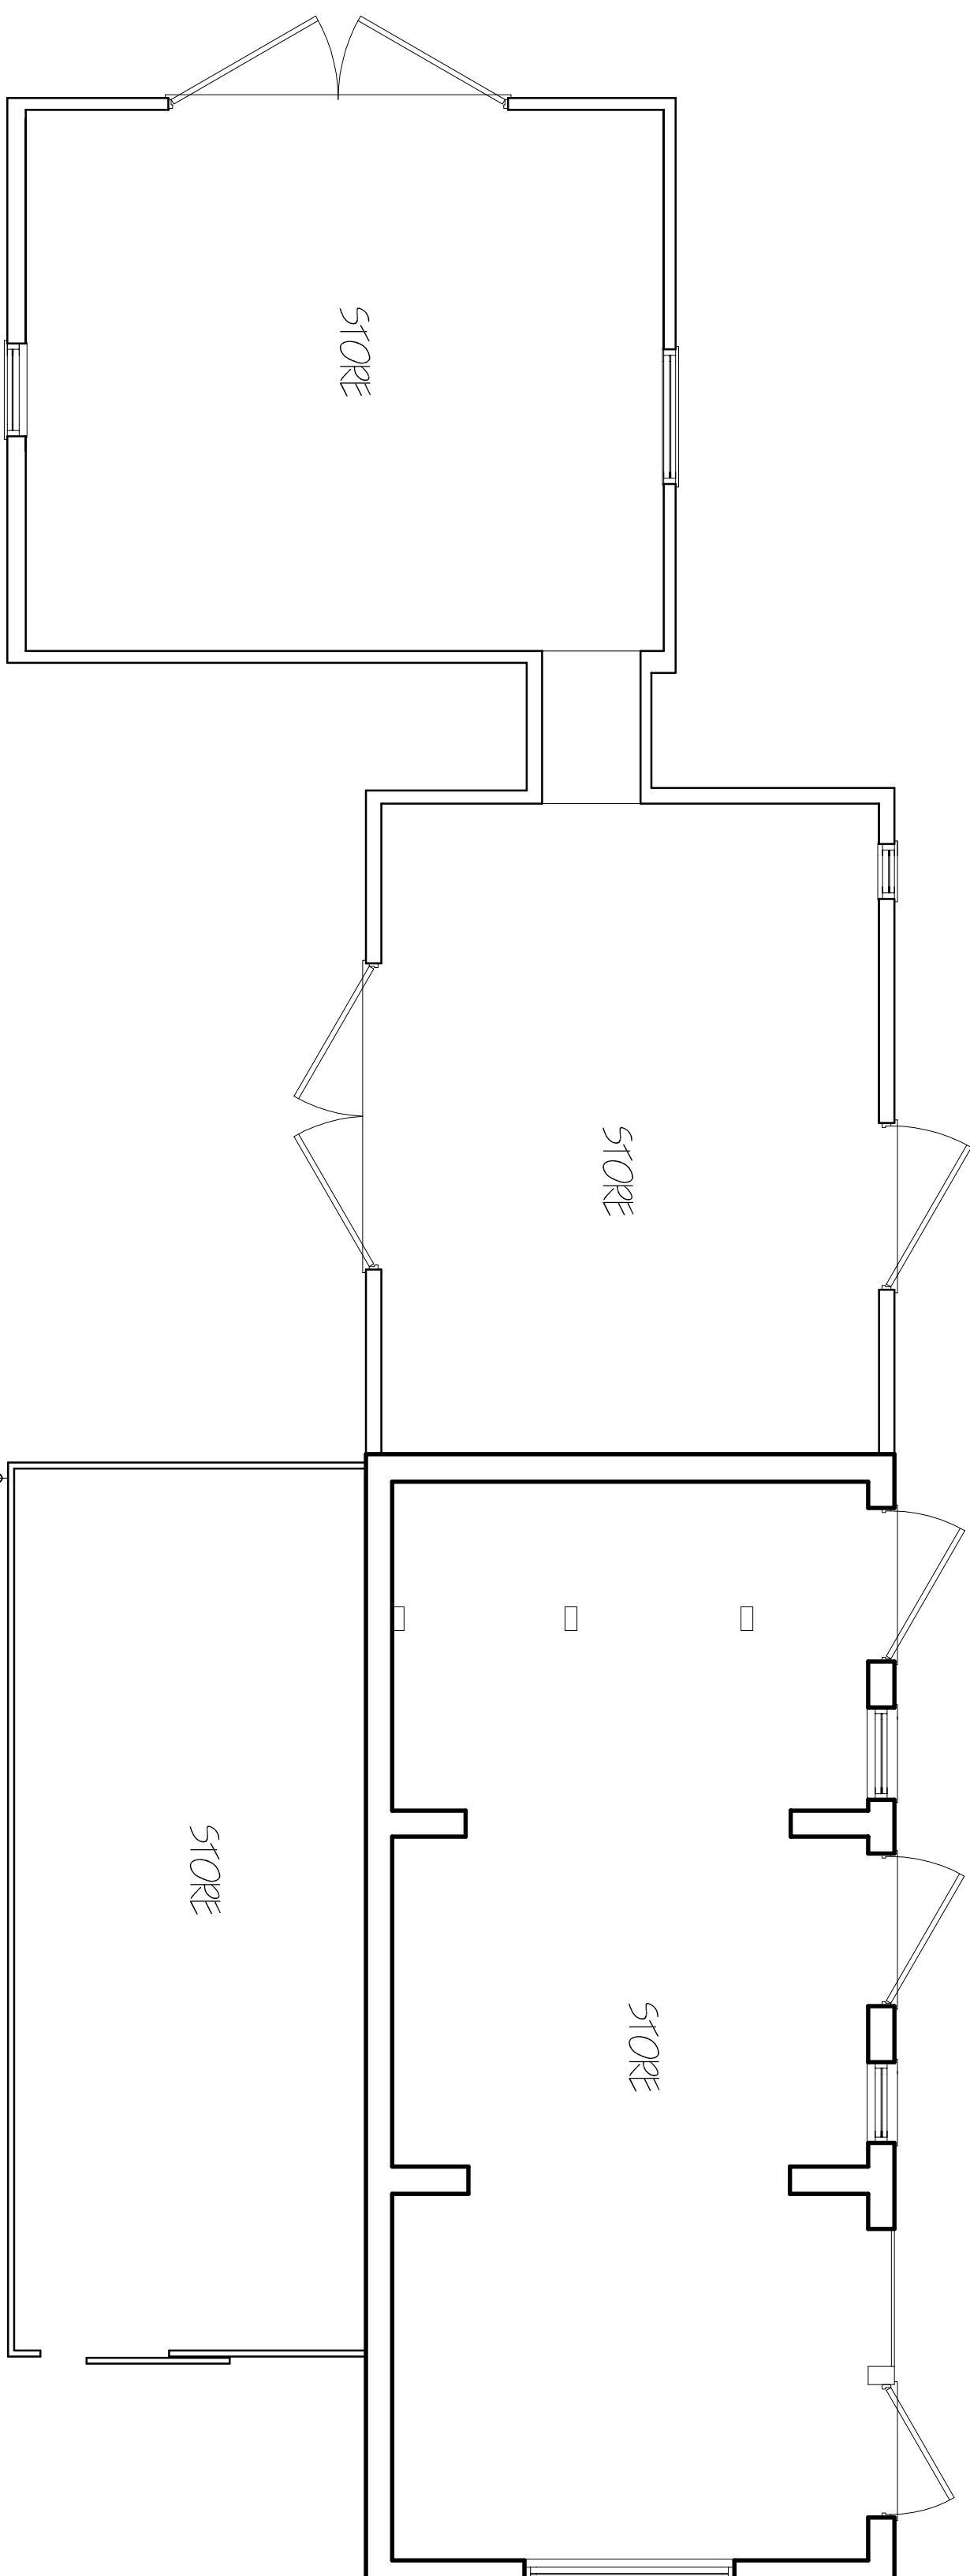

GROUND FLOOR PLAN

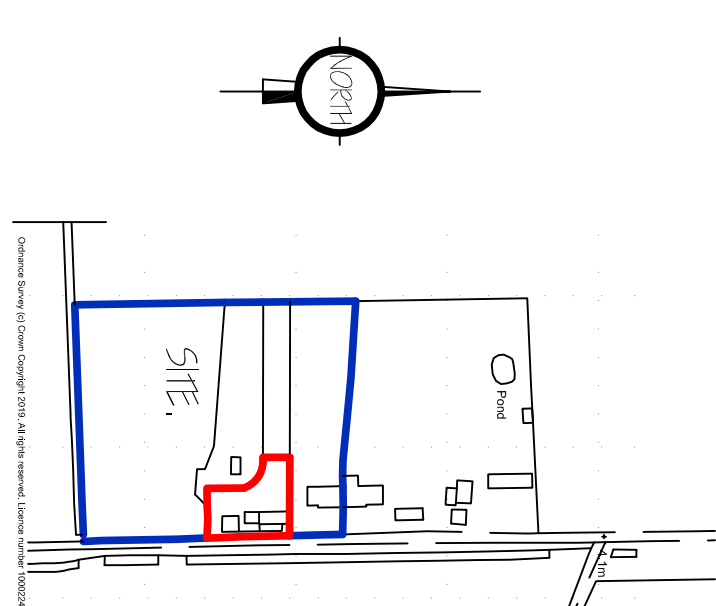

LOCATION PLAN 1:2500

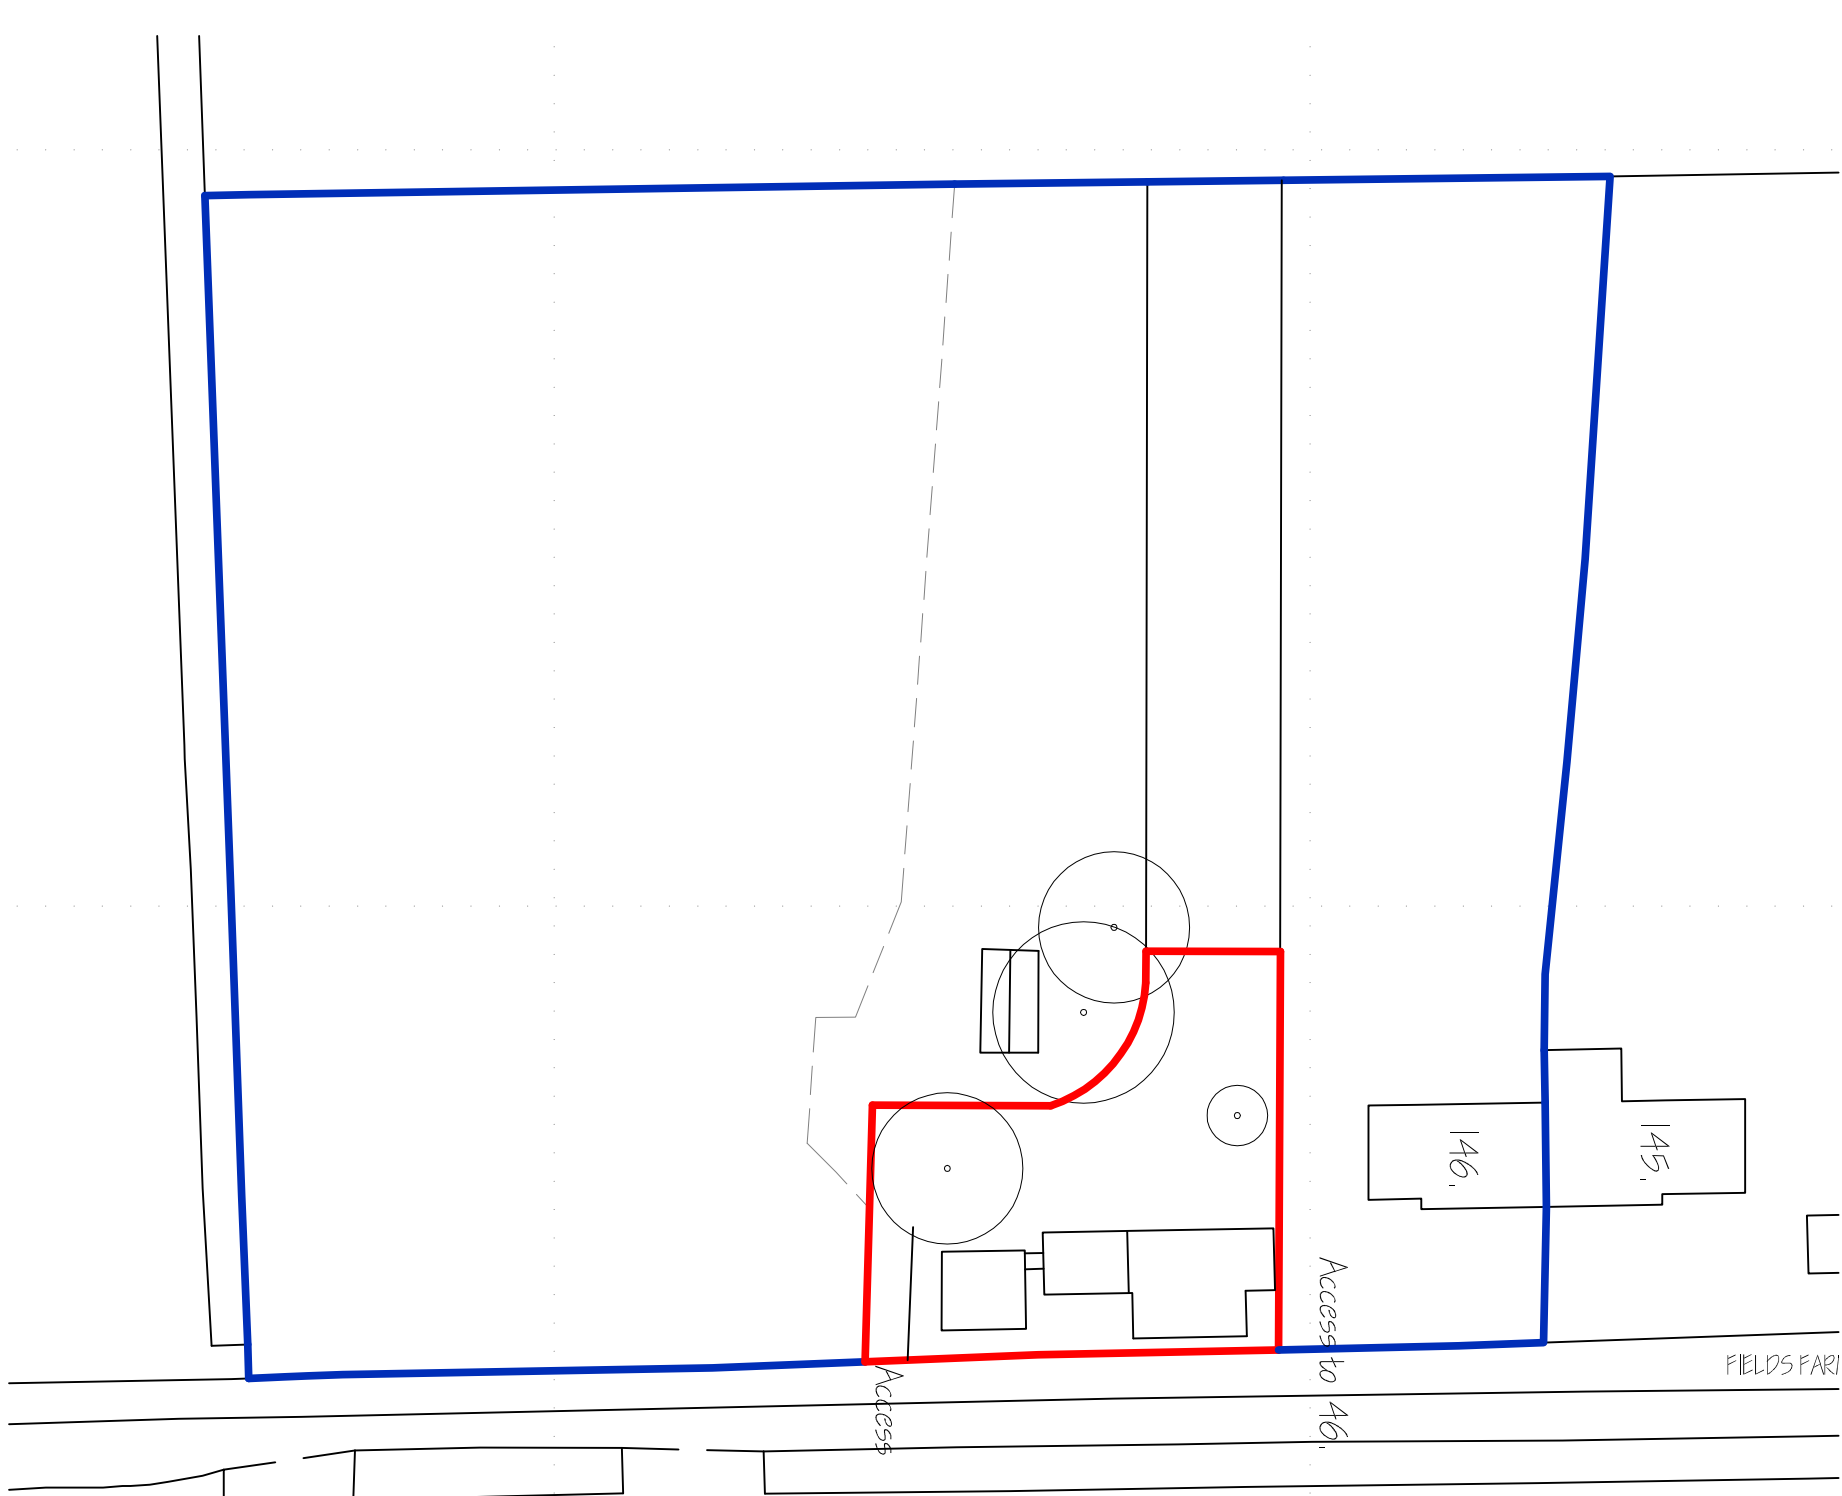

SITE PLAN 1:500

[illegible][illegible]