
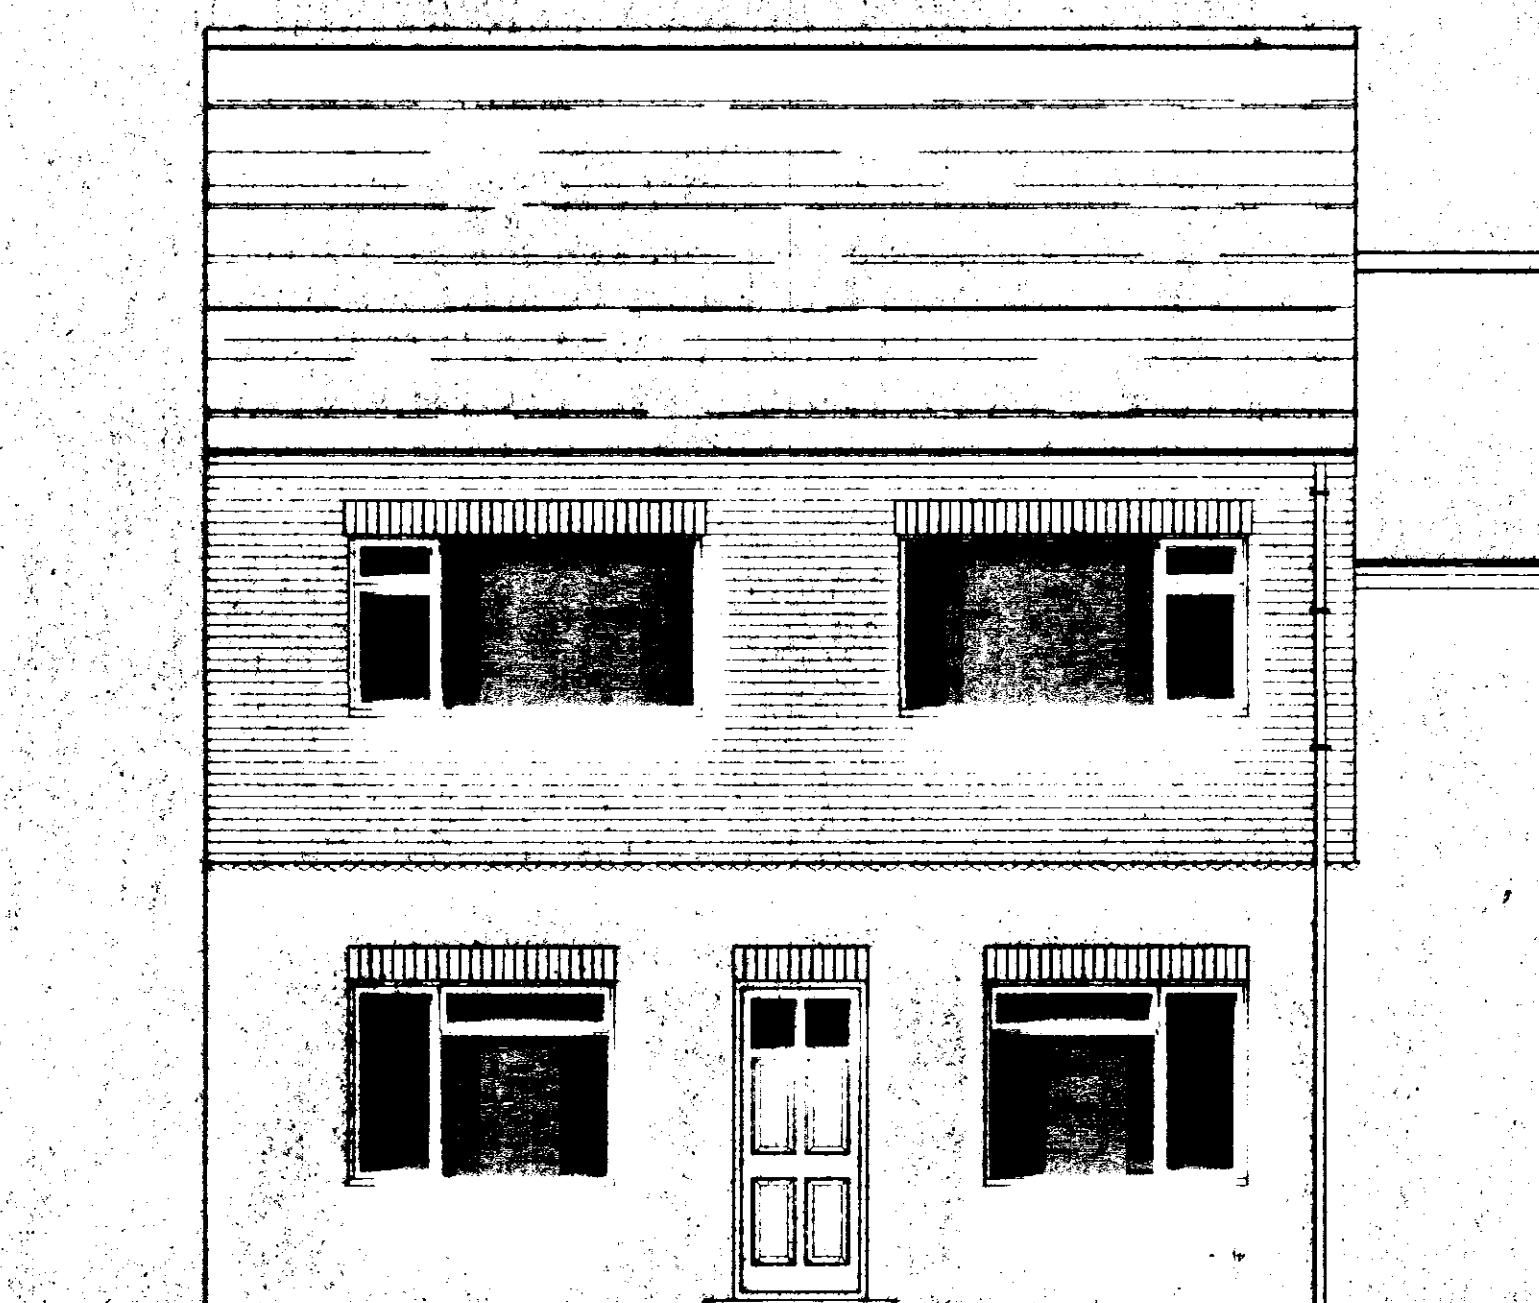
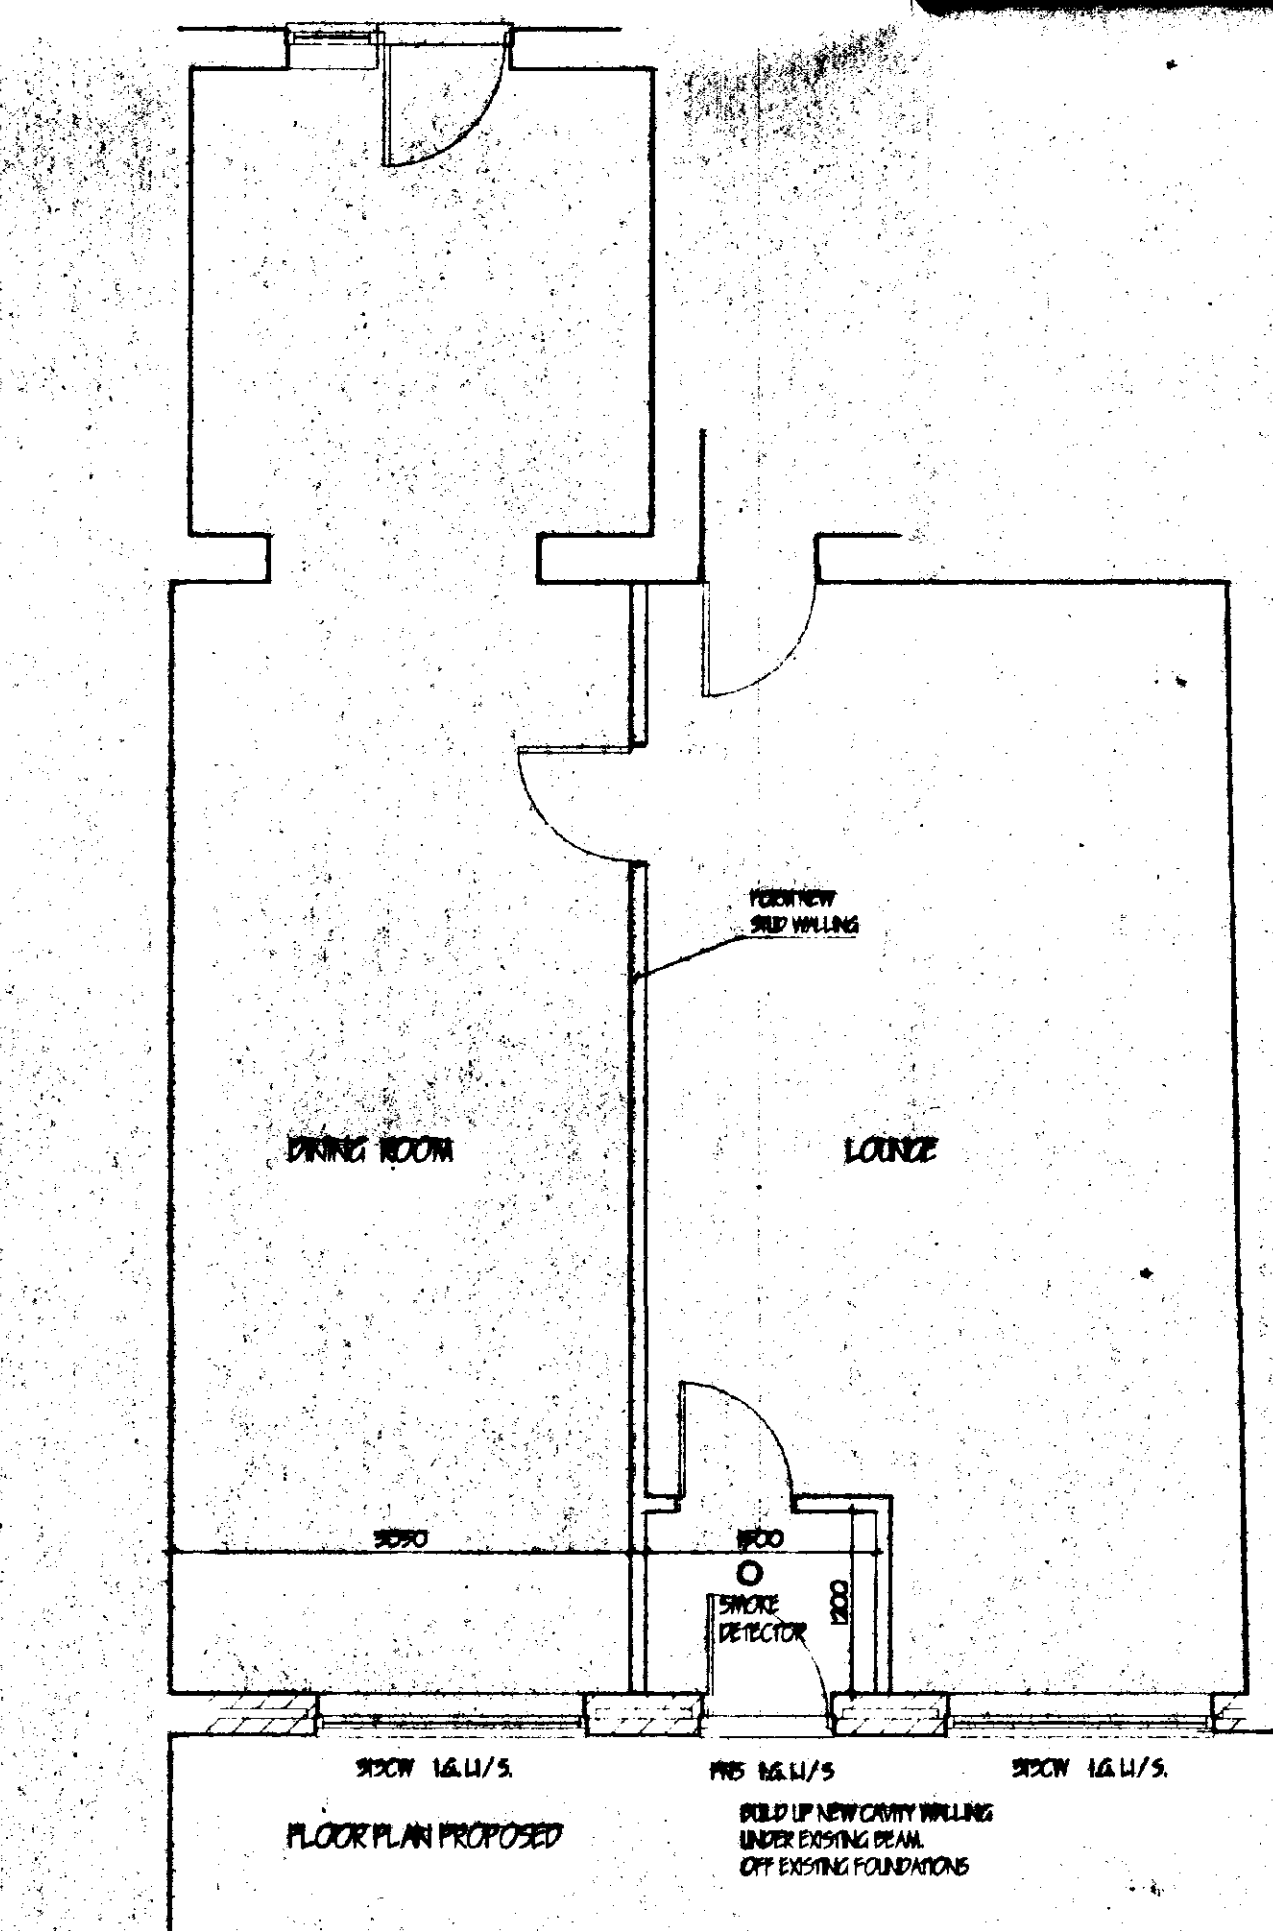


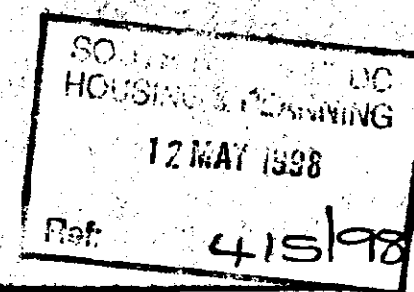

The Employer / Client shall ensure that the selected contractor is conversant with and adopts all measures necessary to achieve compliance with Health & Safety legislation for Building Sites and Work Places. The Employer / Client is advised that should the works need to comply with the Construction Design and Management Regulations an independent Planning Supervisor will be required.

[illegible]

COOPER ARCHITECTURAL DESIGN

BRONAVON, HOOKLESGATE,
FLEET, SPALDING, LINC'S PE12 8UF
Tel/Fax : 01406 423782 Mobile 0410 280052

Client _____

MR & MRS WEST

Project:
PROPOSED CHANGE OF USE SHOP TO DWELLING
148 BRIDGE ROAD,
SUTTON BRIDGE,
SPALDING,
Lincs.

Drawing.

**DETERMINED
PLAN**

Scale 1.50

Drawing No. 0768

Date. APR 21 1968

Drawn.	16
--------	----