


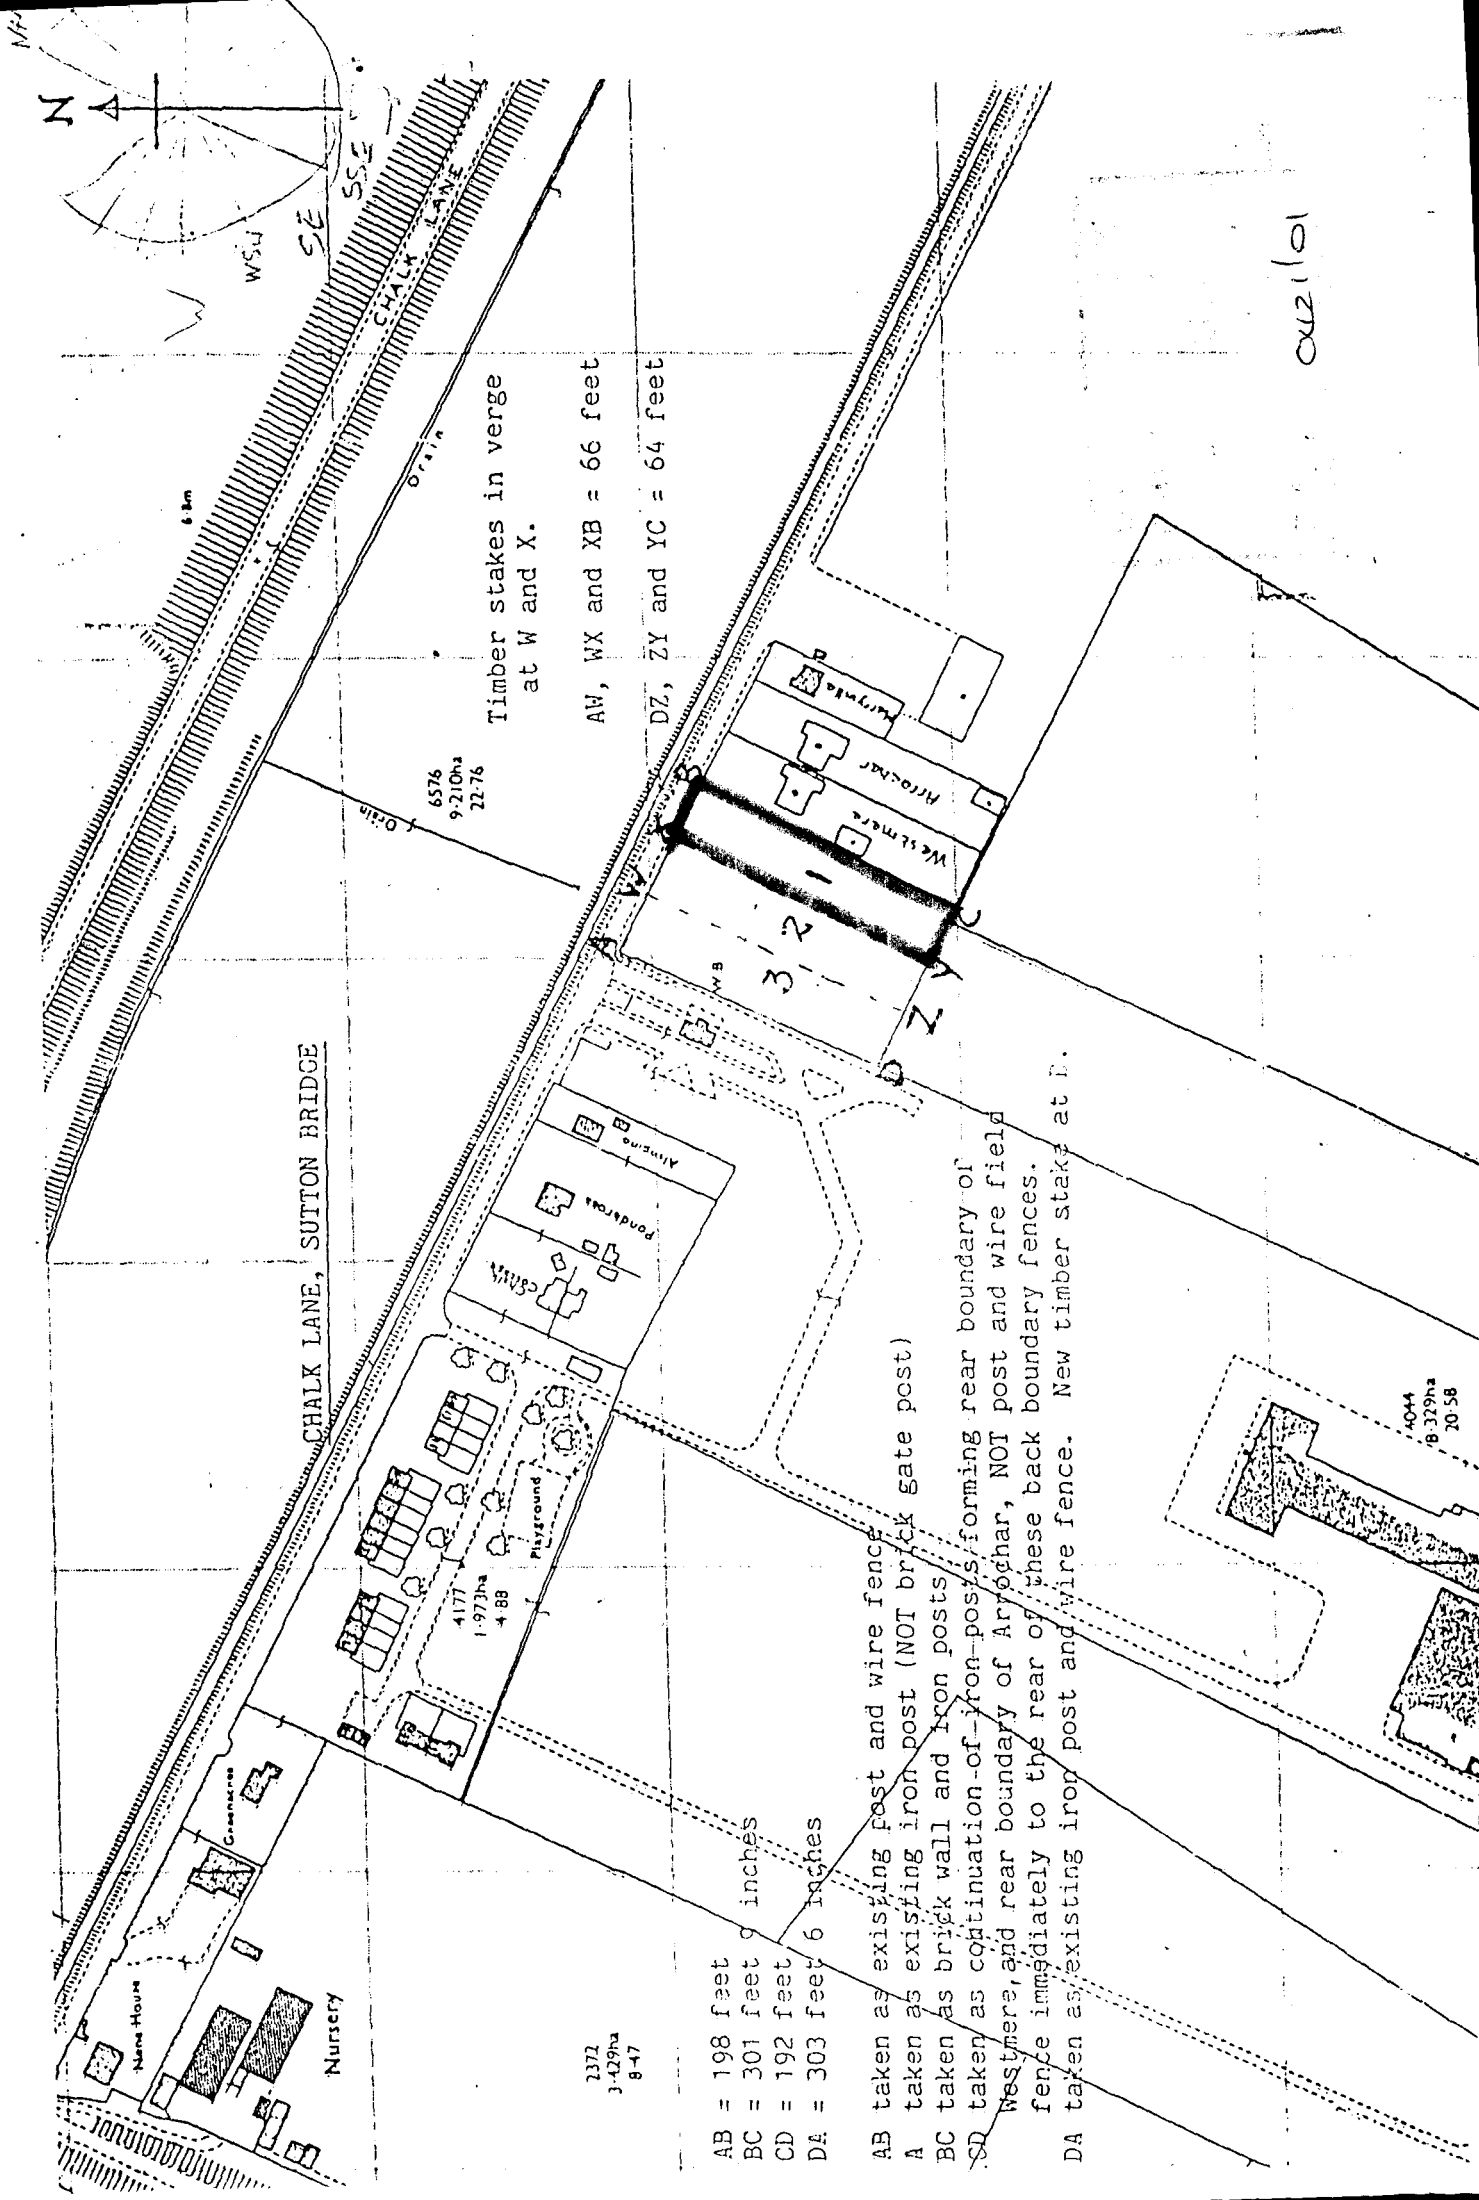

0x21/01

CHALK LANE, SUTTON BRIDGE

Timber stakes in verge
at W and X.

AW, WX and XB = 66 feet
DZ, ZY and YC = 64 feet

6576
9.210ha
22.76

2372
3.429ha
8.47

AB = 198 feet
BC = 301 feet 9 inches
CD = 192 feet
DA = 303 feet 6 inches


AB taken as existing post and wire fence
A taken as existing iron post (NOT brick gate post)

BC taken as brick wall and iron posts

CD taken as continuation of iron posts forming rear boundary of Westmere, and rear boundary of Aryoghar, NOT post and wire field fence immediately to the rear of these back boundary fences.

DA taken as existing iron post and wire fence. New timber stakes at D.

4044
B 379ha
20.58

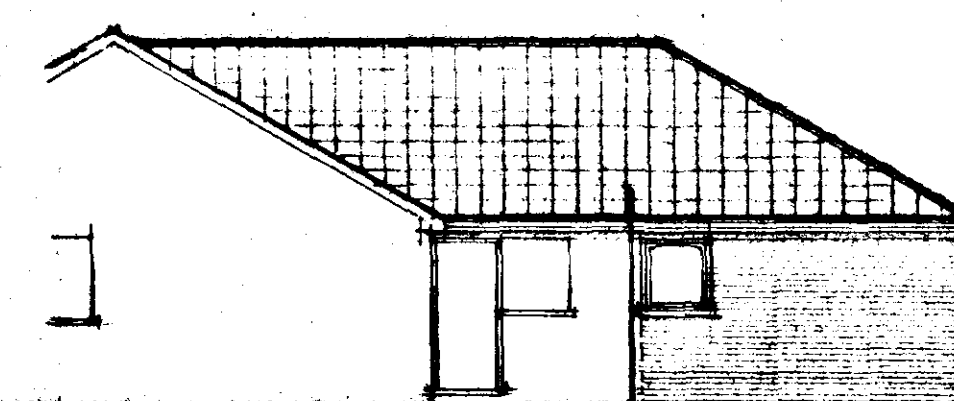

n. west

WALL CONSTRUCTION


VENTILATION

SMOKE DETECTION

thickness equal to the external diameter of the pipe up
a max. of 40mm.

the well plate.

All drainage items are to be installed in strict accordance with the manufacturers instructions.

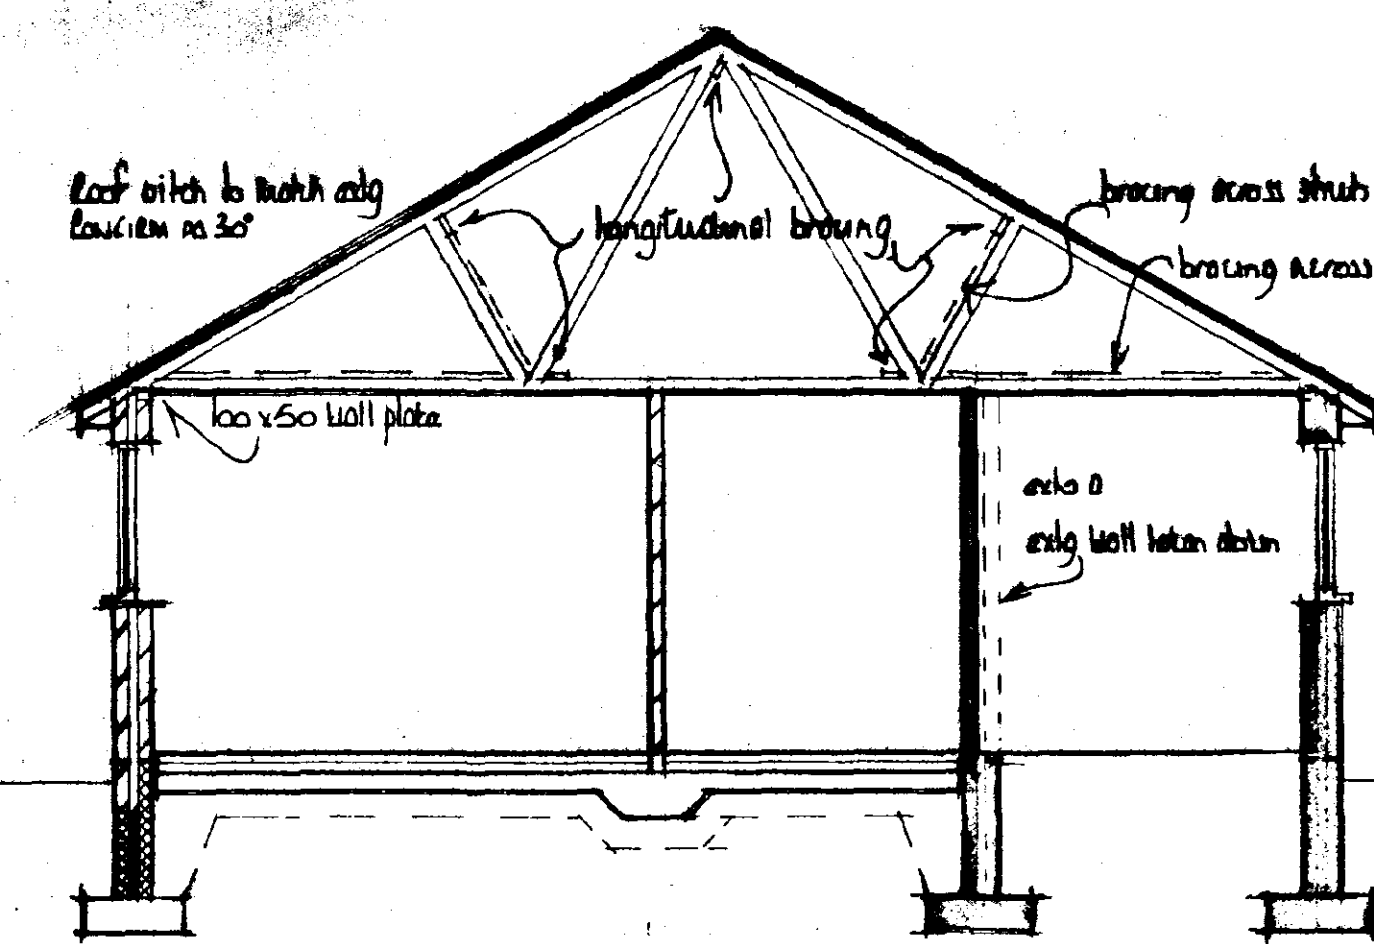

ELECTRICAL INSTALLATION

NOT WATER SYSTEM

A room sealed gas fired central heating boiler is to be installed where indicated complete with fan assisted flue and combustion air vent, the area of which is to comply with the manufacturers recommendations. The flue is to be guarded externally with a stainless steel guard. An electrical timing device is to be provided to control the operating periods of the boiler which in turn is to be controlled by room thermostat and should only fire the boiler when space heating or the hot water cylinder thermostat calls for heat.

A room thermostat or radiator valves are to be installed.

The hot water system is to be vented.

A 3 kW immersion heater is to be fitted to a hot water cylinder insulated with 35mm thick factory insulation plus an additional 50mm thick insulating jacket. The heater

All pipes not contributing to useful heat requirements

thermal conductivity not exceeding 0.45W/mk and a thickness equal to the external diameter of the pipe up to a max. of 40mm.

the well plate.

**SOUTH HOLLAND DC
HOUSING & PLANNING**
- 5 APR 2001
Ref: H18/0421/01

Ref: A181642101

Ground floor plan