



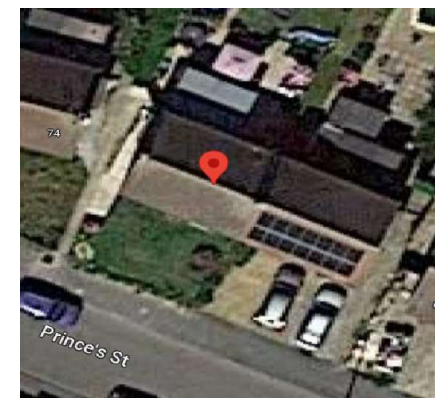

Note: hedge as shown in this image has been removed previously

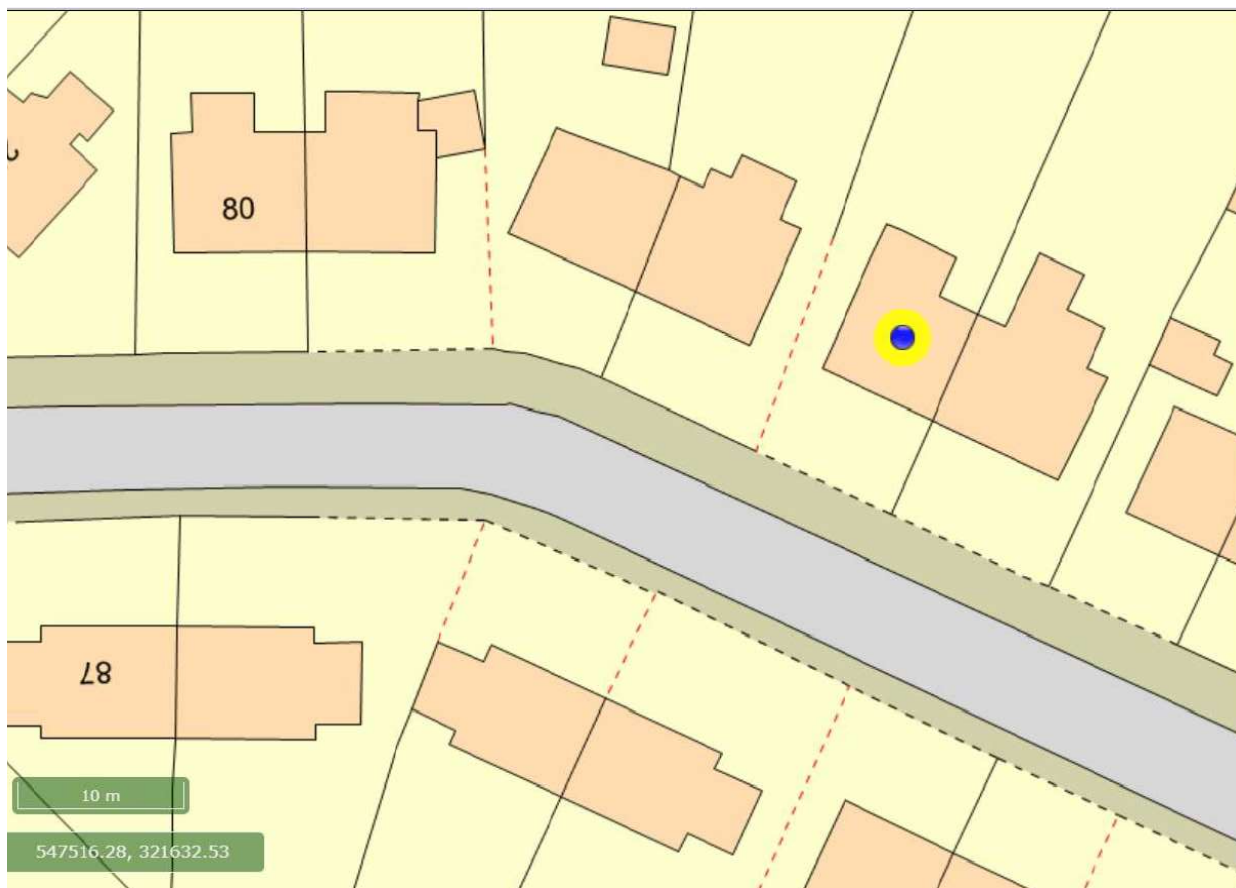

South Holland District Council
Property Services
Council Offices
Priory Road
Spalding
Lincolnshire
PE11 2XE

Project: Assisted living - Off road hardstanding - Location plan

Address: 72 Princes Street,
 Sutton Bridge, Spalding
 PE12 9RE

Date: 2nd May 2023

Plan No: 72PS/001

Scale: As shown

Drawn by DH