




Note: hedge as shown in this image has been removed previously

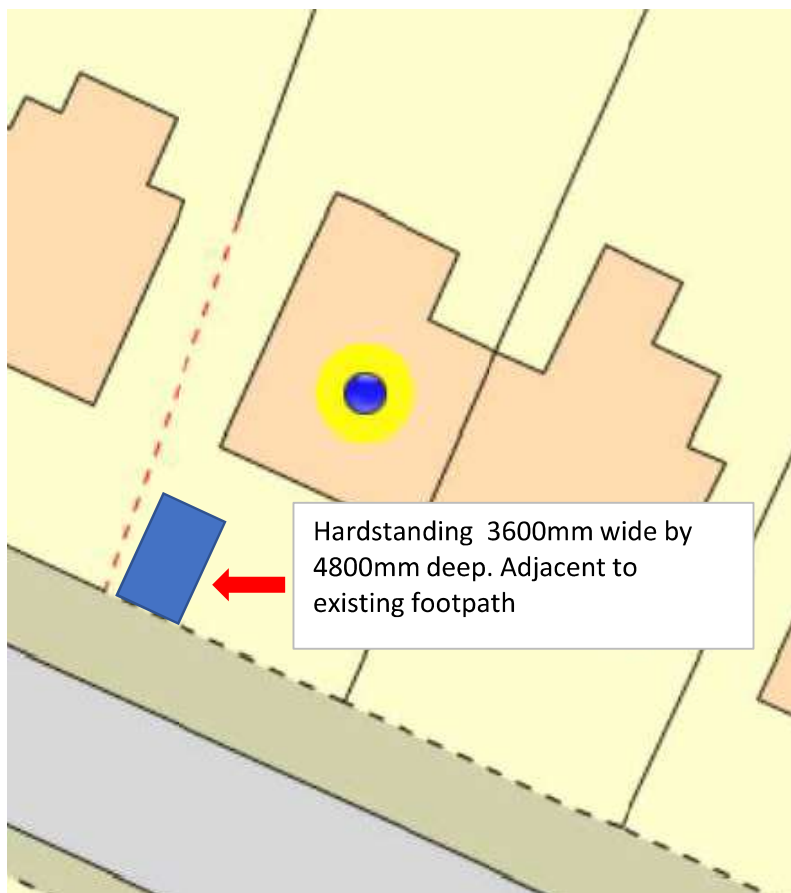

South Holland District Council
Property Services
Council Offices
Priory Road
Spalding
Lincolnshire
PE11 2XE

Project: Assisted living - off road hardstanding - Detailed plan
Address: 72 Princes Street,
 Sutton Bridge, Spalding
 PE12 9RE

Date: 2nd May 2023
Plan No: 72PS/002
Scale: As shown
Drawn by DH