

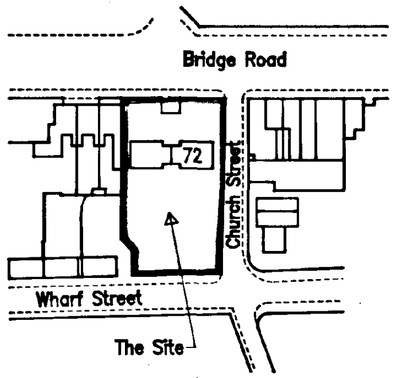


Site Location Plan
(extracted from Ordnance Survey)

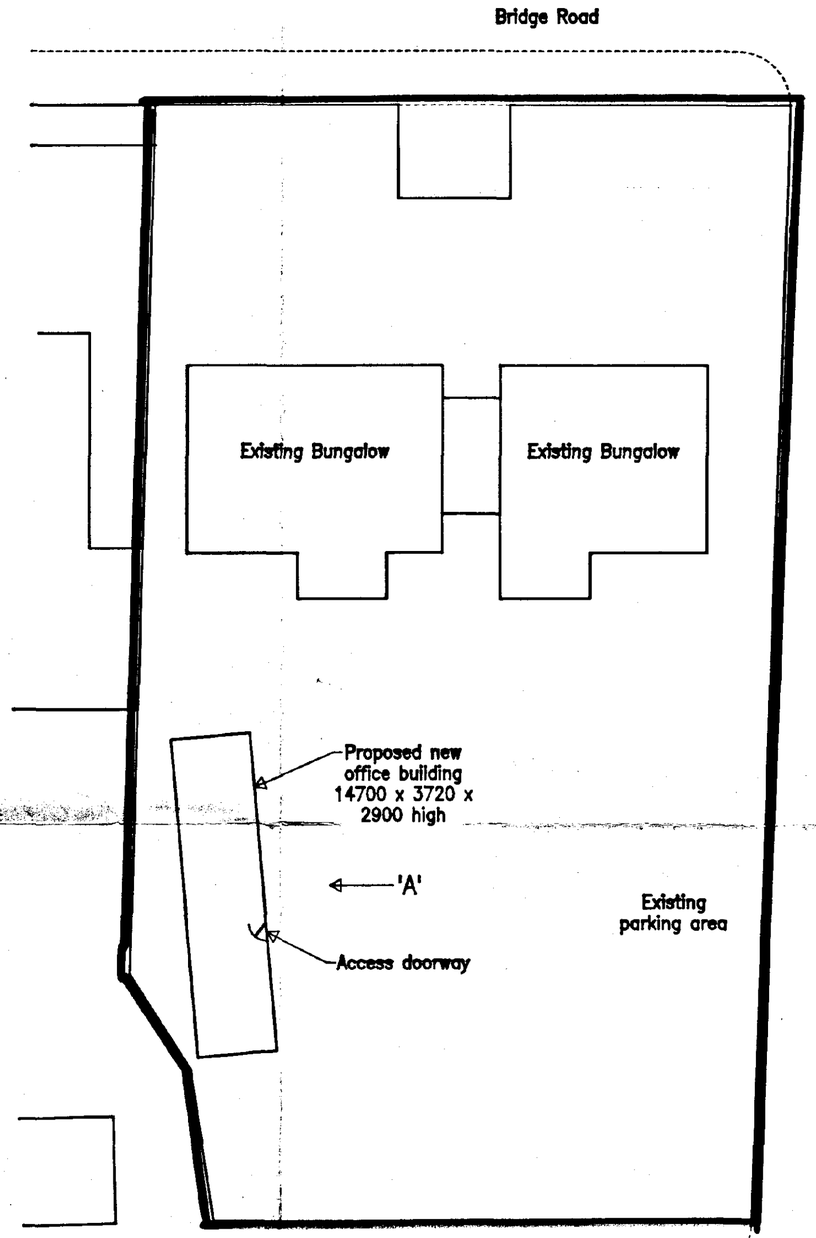

Site Block Plan
Scale: 1:200

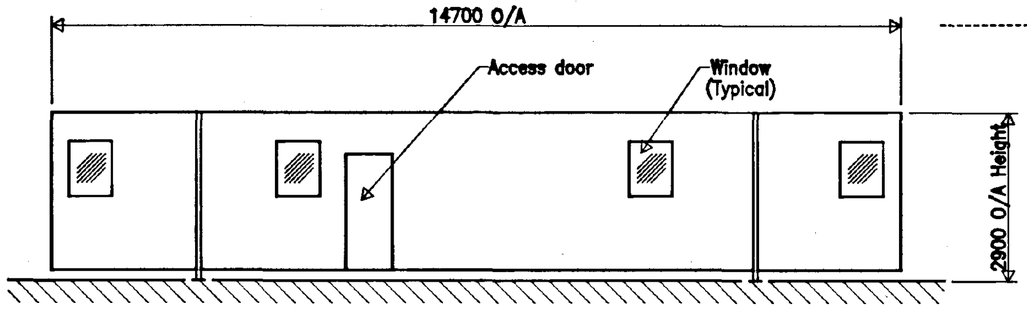

Elevation on Arrow 'A'
Scale: 1:75

DETERMINED PLAN

SOUTH HOLLAND D.C.
PLAN DEPT.
06 MAY 1994
REF 0443/94

Notes

1. Proposed new structure is a replacement for a smaller, existing structure of the same type.
2. New office structure to be connected to existing electrical & telephone supplies.

TITLE:
OUTLINE ARRANGEMENT OF PROPOSED PORTACABIN TYPE OFFICE BUILDING

DRAWN: CM	DATE: 30.03.94	SCALE: As Noted