
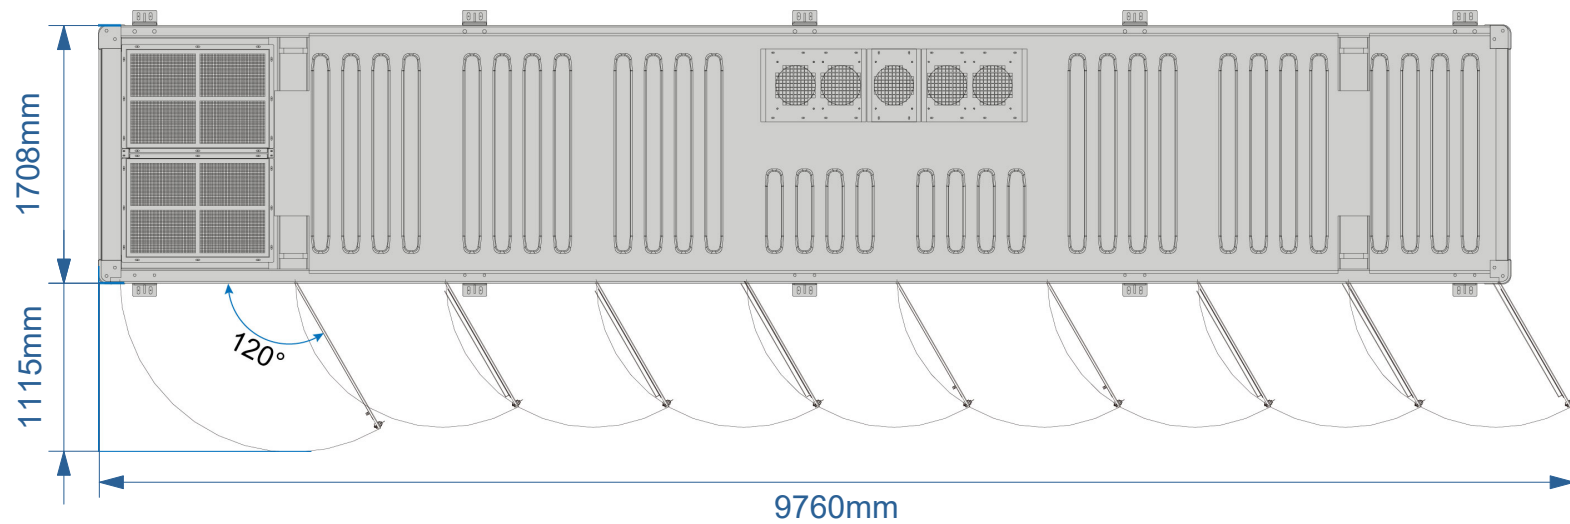
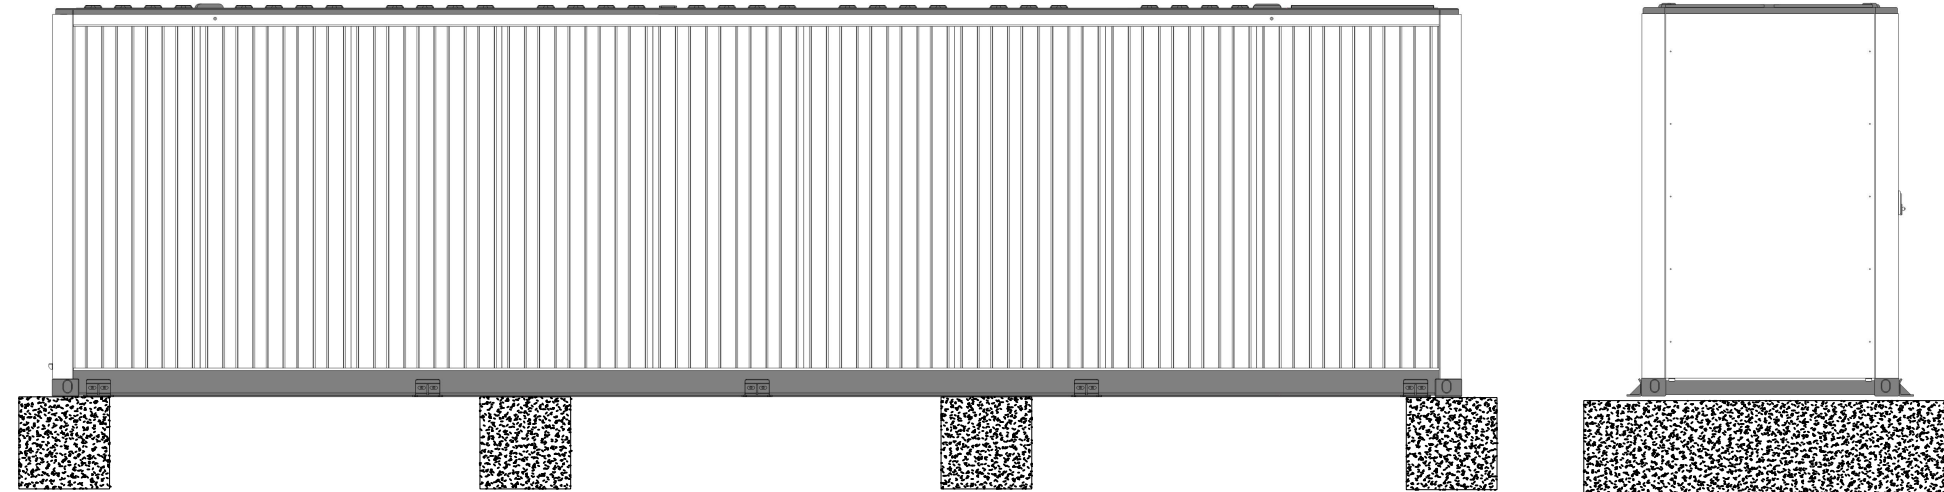


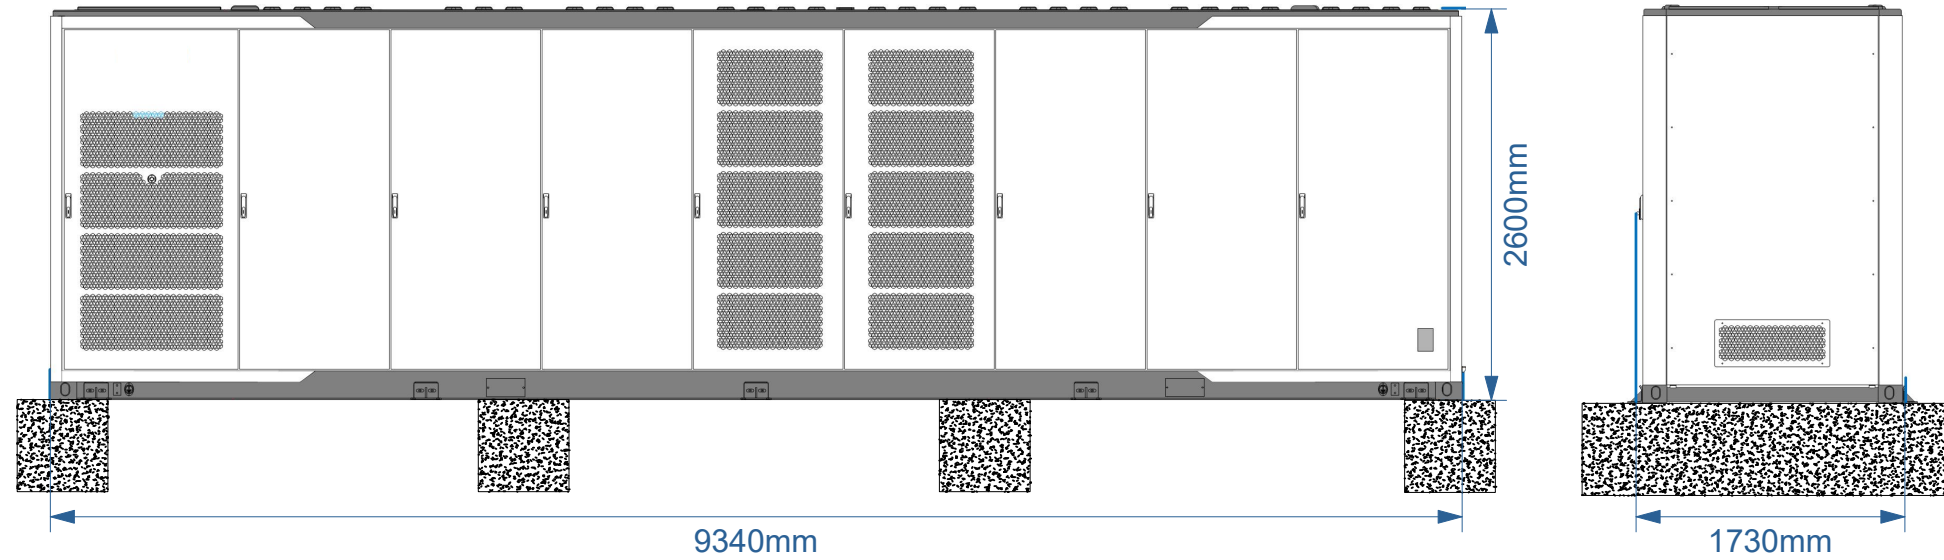

Revisions:
First Issue- 10/05/2024 JS

GENERAL NOTES:

1) ALL DIMENSIONS ARE IN METERS
UNLESS SPECIFIED.

2) BATTERY CONTAINERS TO BE
PAINTED RAL6005



ALL DIMENSIONS TO BE CHECKED ON SITE WORK TO FIGURED
DIMENSIONS ONLY REPORT DISCREPANCIES TO THE GFP AT
ONCE BEFORE PROCEEDING COPYRIGHT ACT APPLIES.

© Enso Energy Ltd. Crown Copyright. All rights reserved. © 2024
Emapsite license number 0100031673



Enso Energy Limited, Unit 1 & 2 Cirencester Office Park,
Telbury Road, Cirencester, GL7 6JJ
Tel: 01452 764685 Email: enquiries@ensoenergy.co.uk

Project Title:

Gunthorpe Road

Drawing Title:

BESS Battery Container
Elevations

DRWG No: WP2-01-P04	Rev: -	Sht no: -
Drawn by : JS	Checked by: OH	
Scale: 1:50 @ A3	Date: 10/05/2024	