



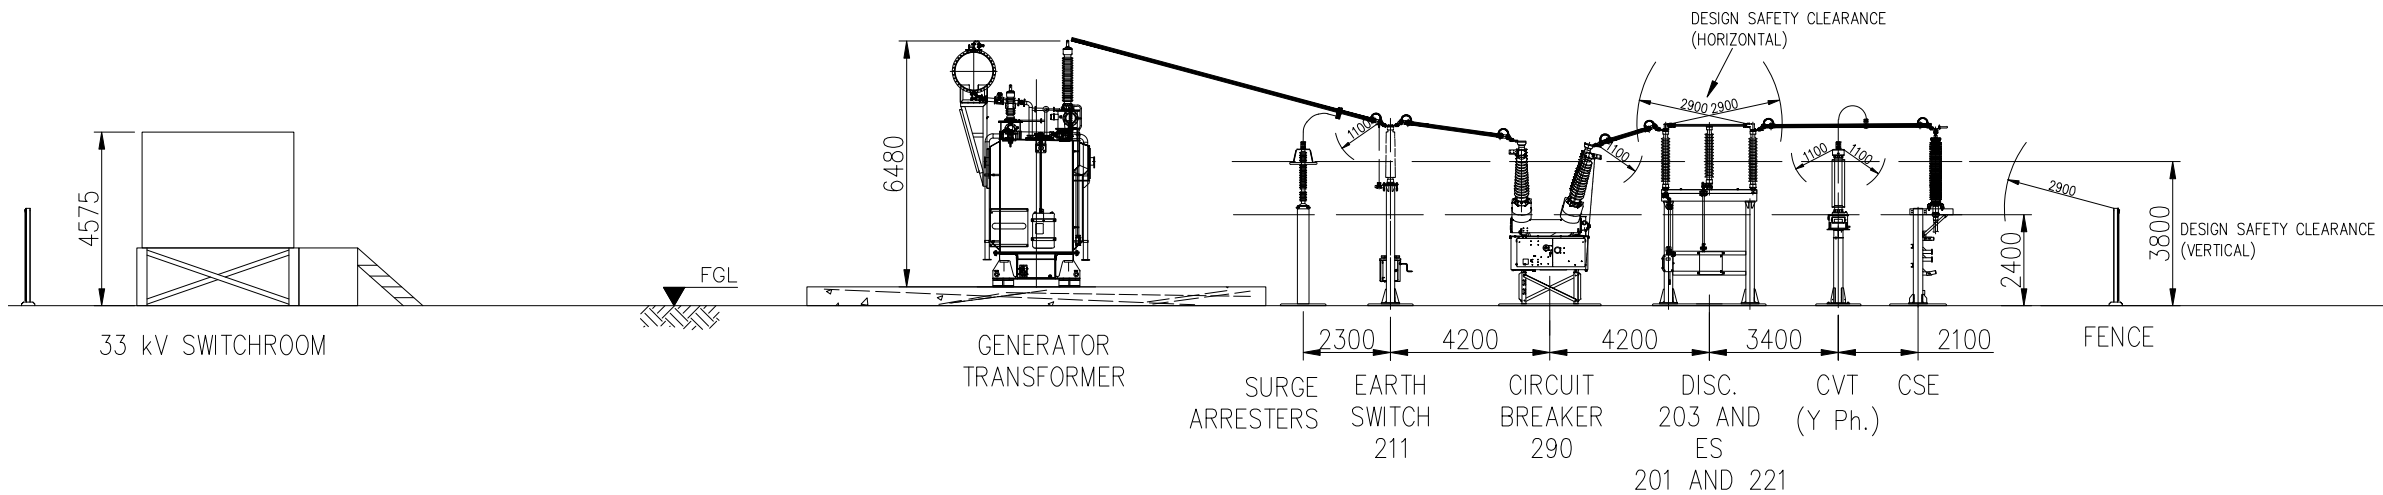

Revisions:
First Issue- 10/05/2024 JS

ALL DIMENSIONS TO BE CHECKED ON SITE WORK TO FIGURED
DIMENSIONS ONLY REPORT DISCREPANCIES TO THE GFP AT
ONCE BEFORE PROCEEDING COPYRIGHT ACT APPLIES.
© Enso Energy Ltd. Crown Copyright. All rights reserved. © 2024
Emapsite license number 0100031673

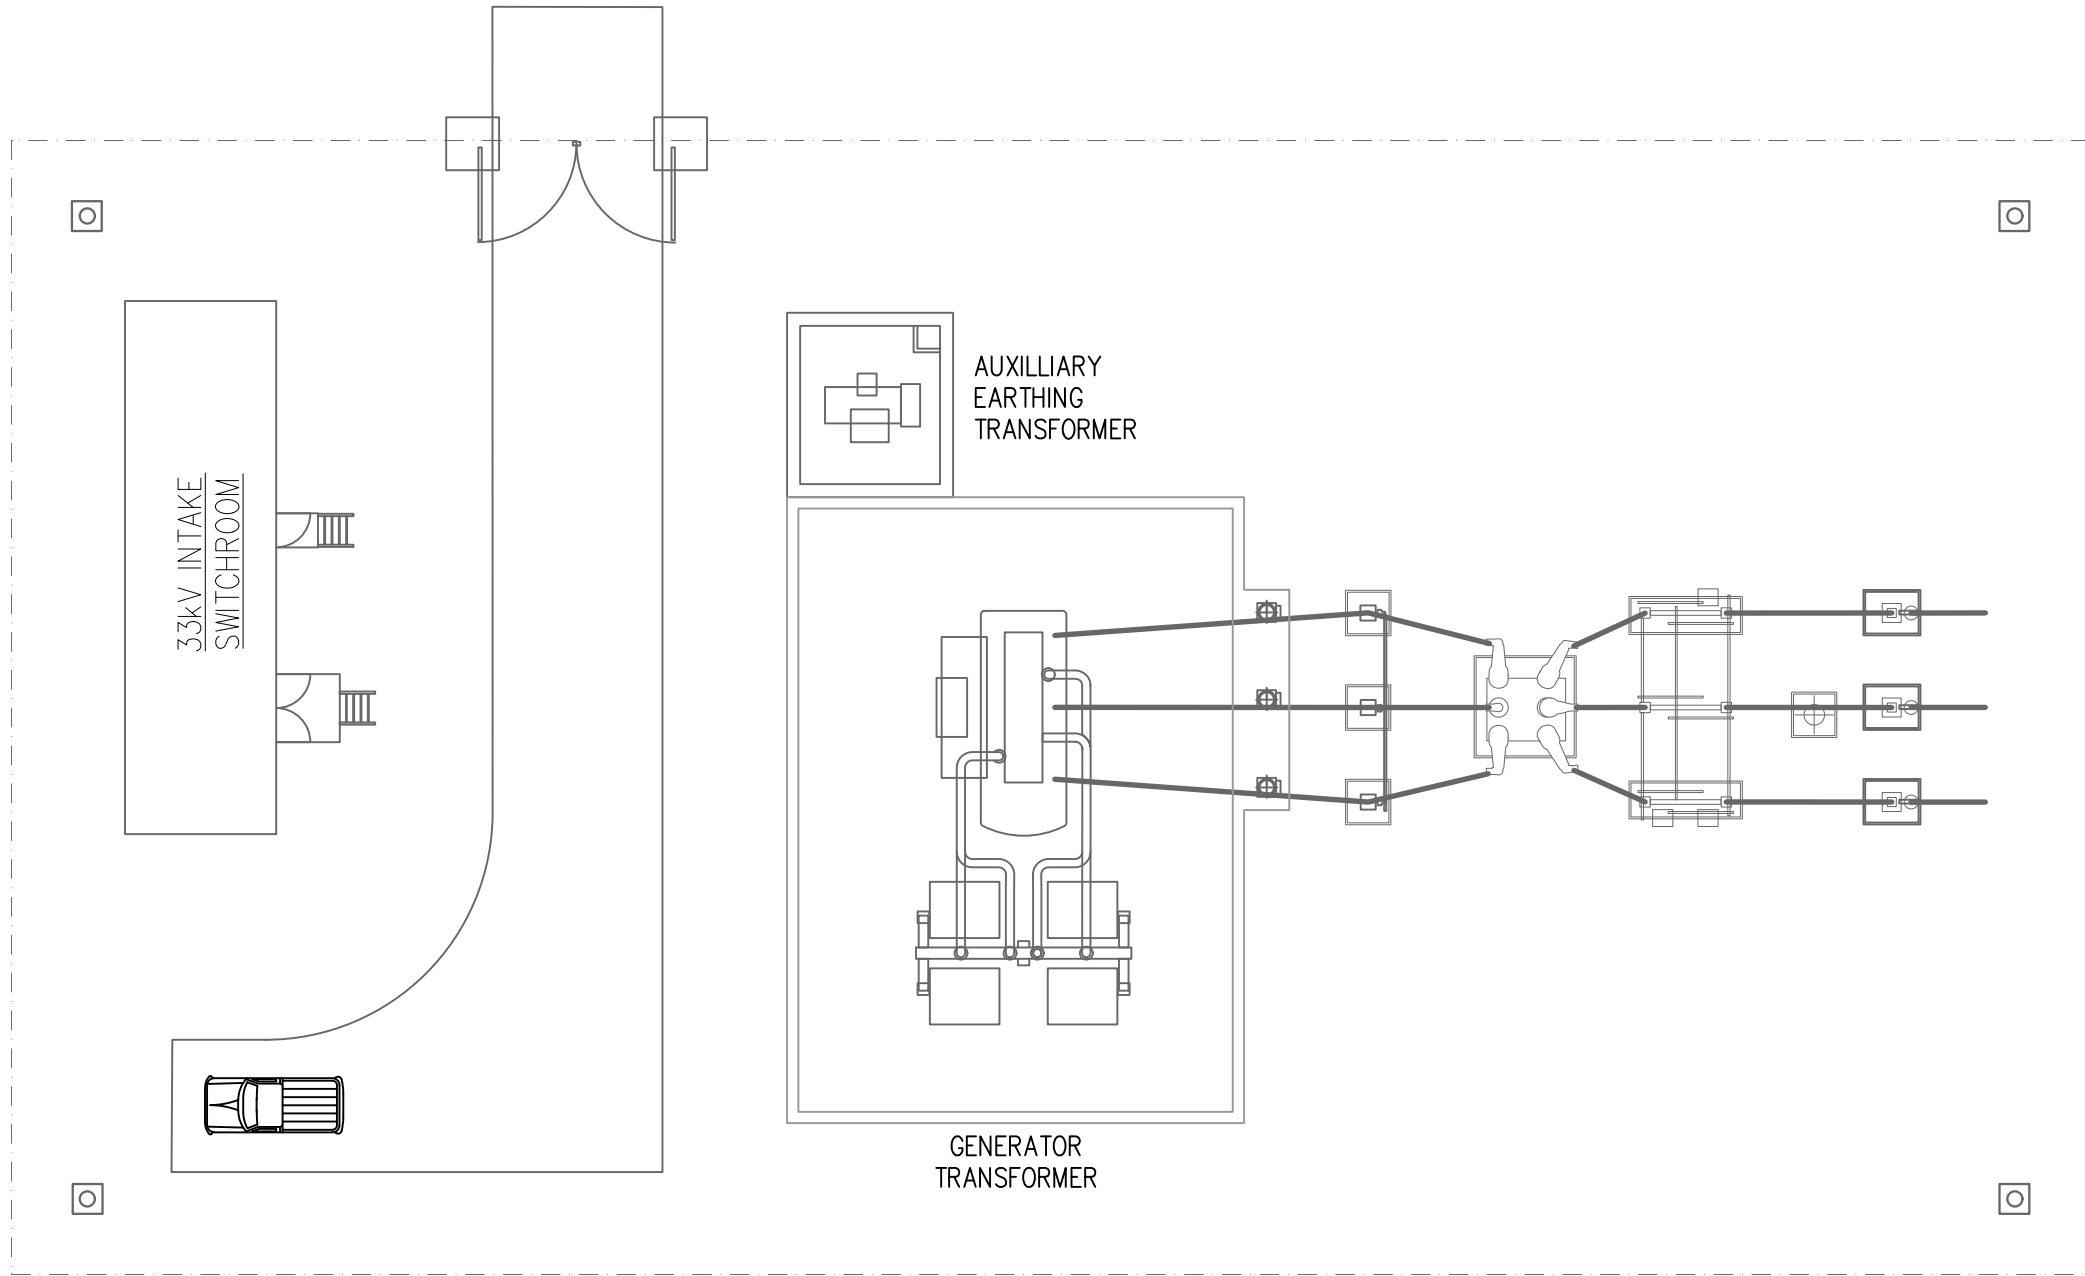

Project Title:
Gunthorpe Road

Drawing Title:
132kV Substation

DRWG No: WP2-01-P05	Rev: -	Sht no: -
Drawn by : JS	Checked by: OH	
Scale: 1:200 @ A3	Date: 10/05/2024	