


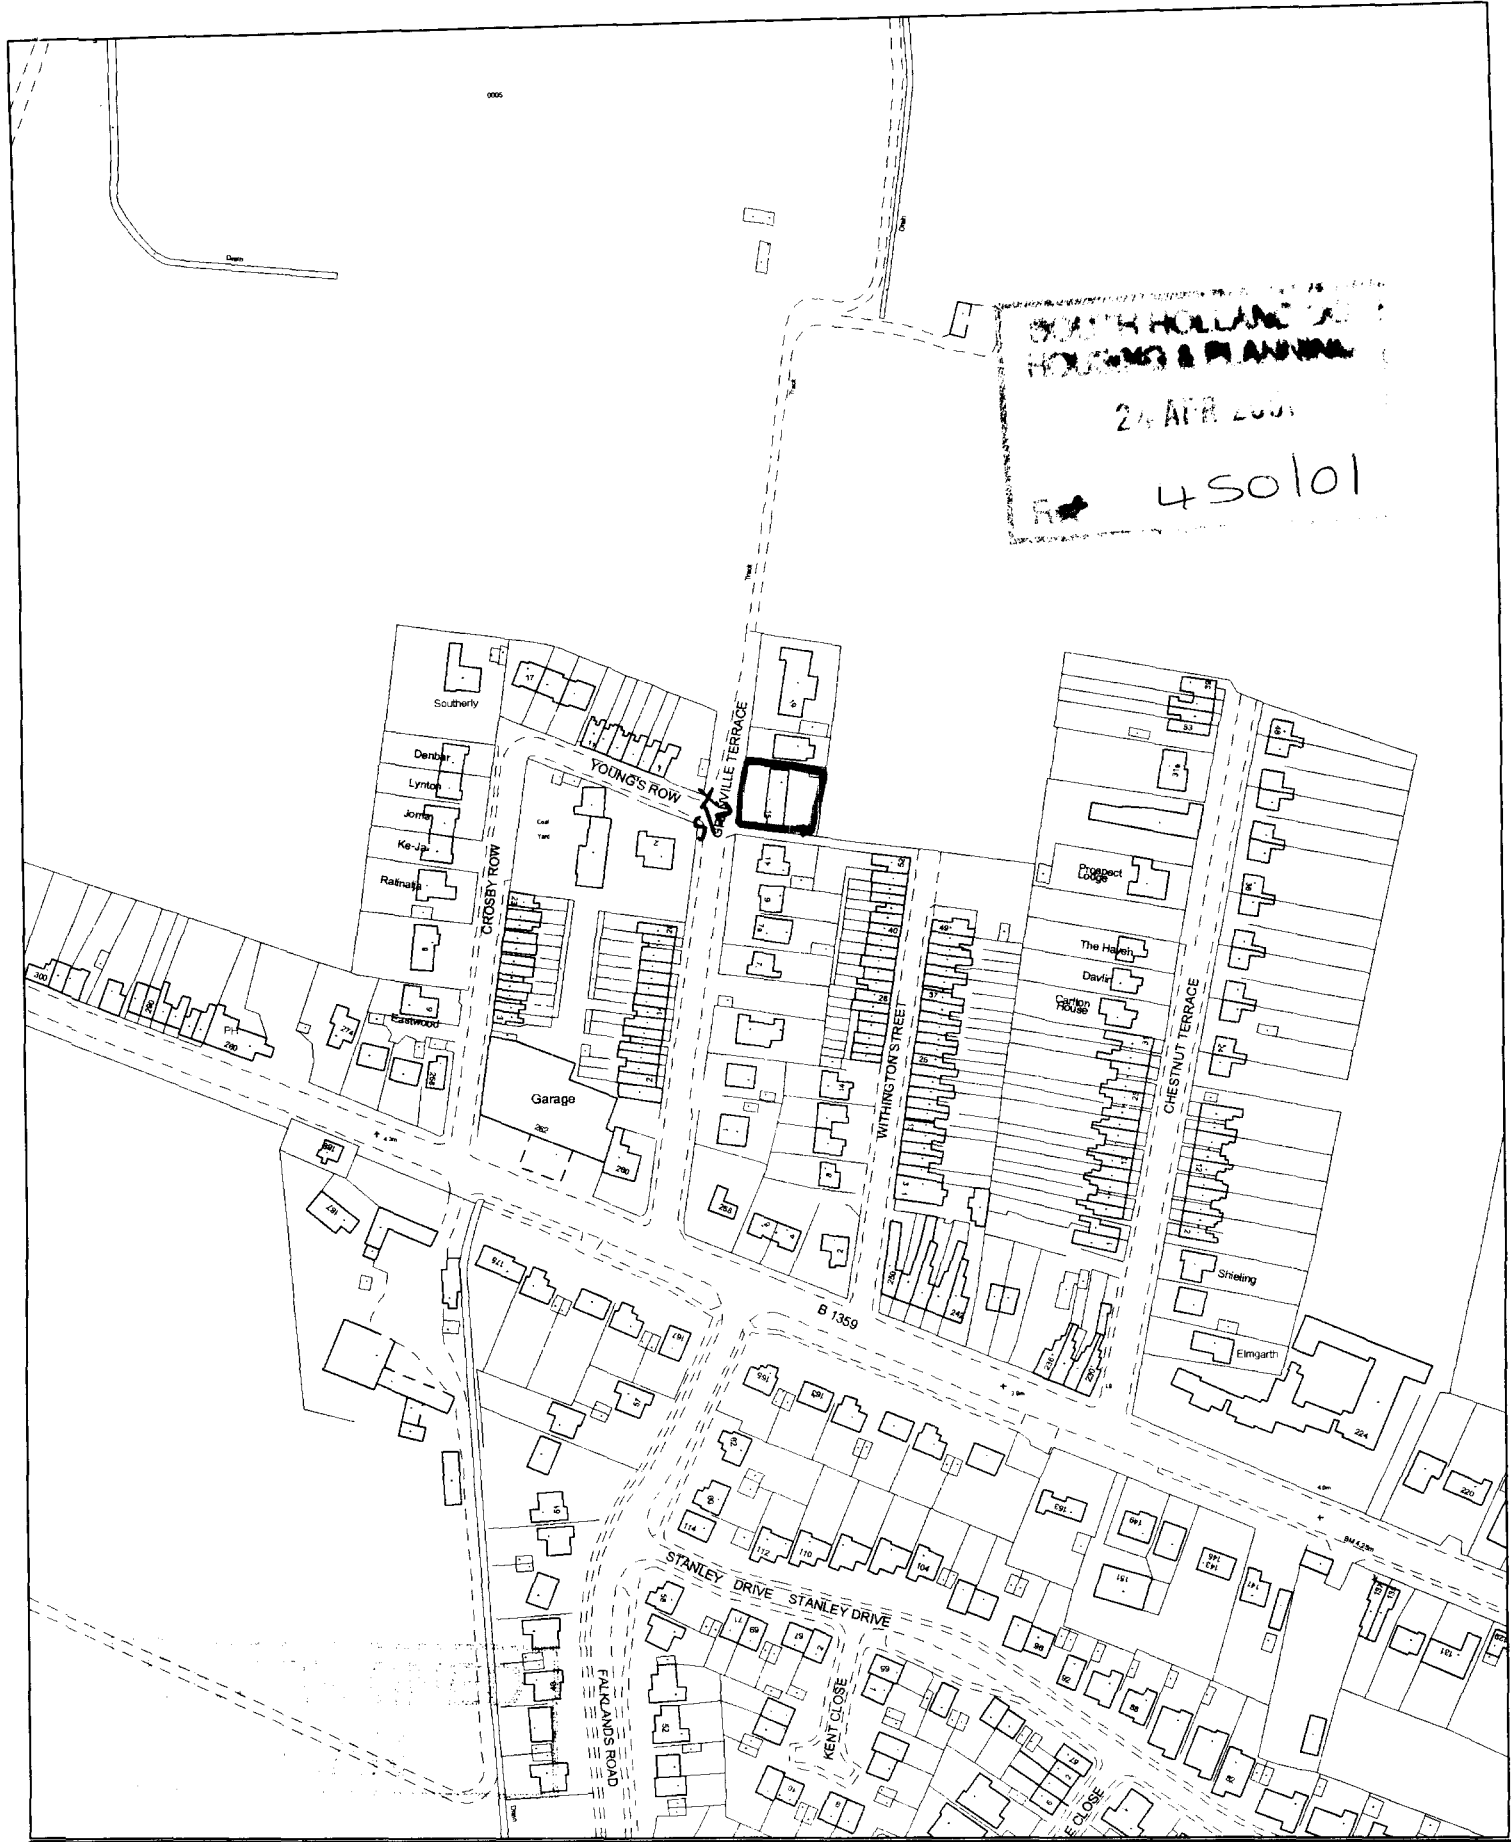


This copy has been produced specifically for the map return scheme purposes only. No further copies may be made.

Scale:  
1:2500


This map is reproduced from Ordnance Survey material with permission of Ordnance Survey on behalf of Her Majesty's Stationery Office (c) Crown copyright. Unauthorised reproduction infringes Crown copyright and may lead to prosecution or civil proceedings. South Holland District Council LA079413 2001

Council Offices, Priory Road, Spalding,  
Lincolnshire PE11 2XE




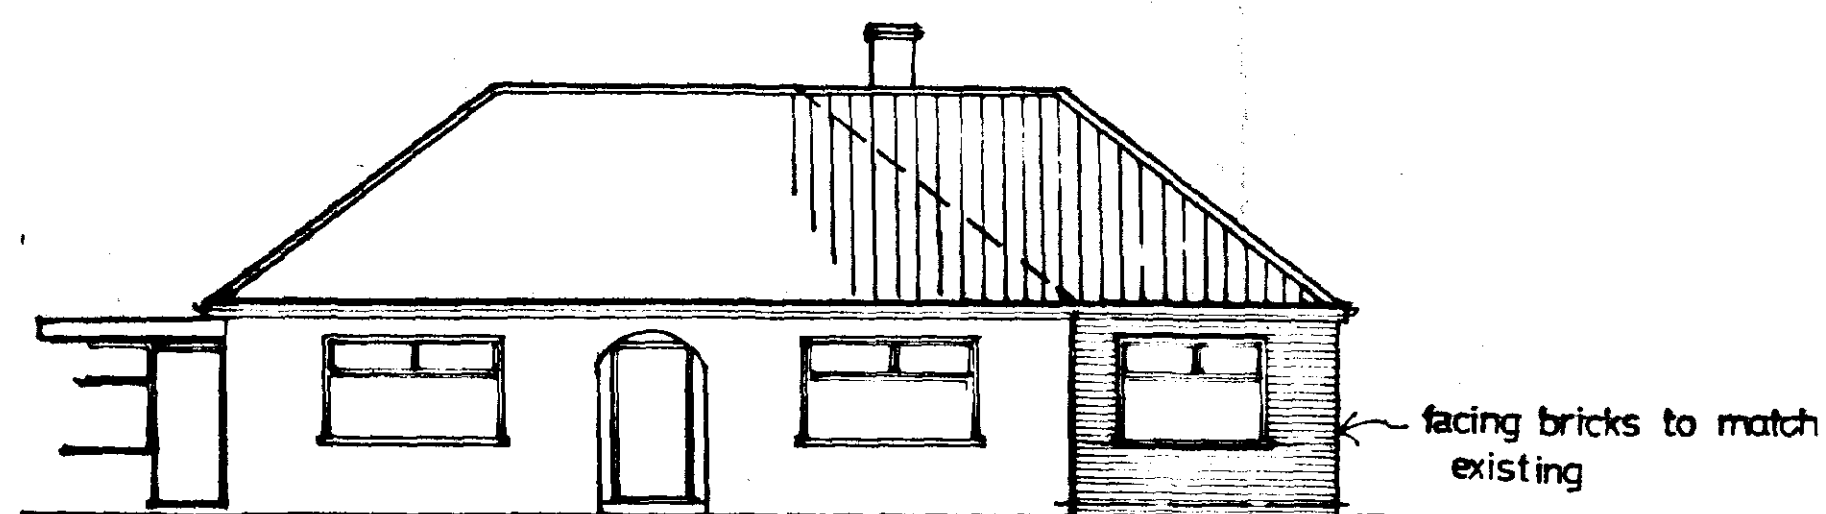



FRONT ELEVATION

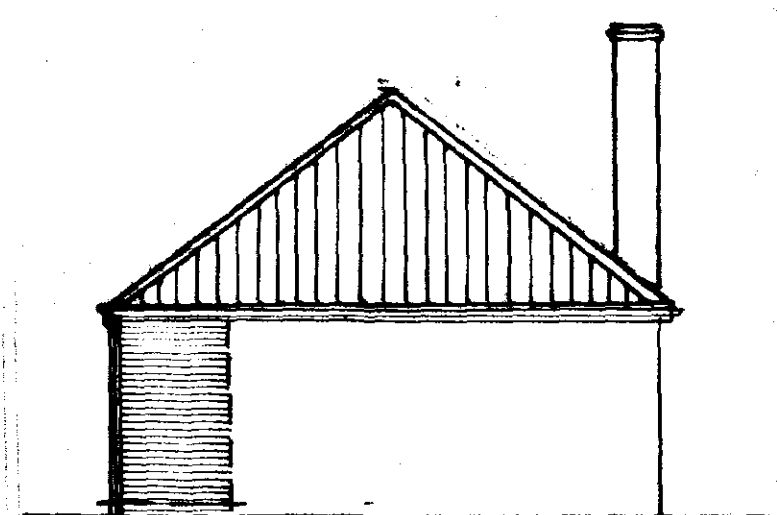

SIDE ELEVATION

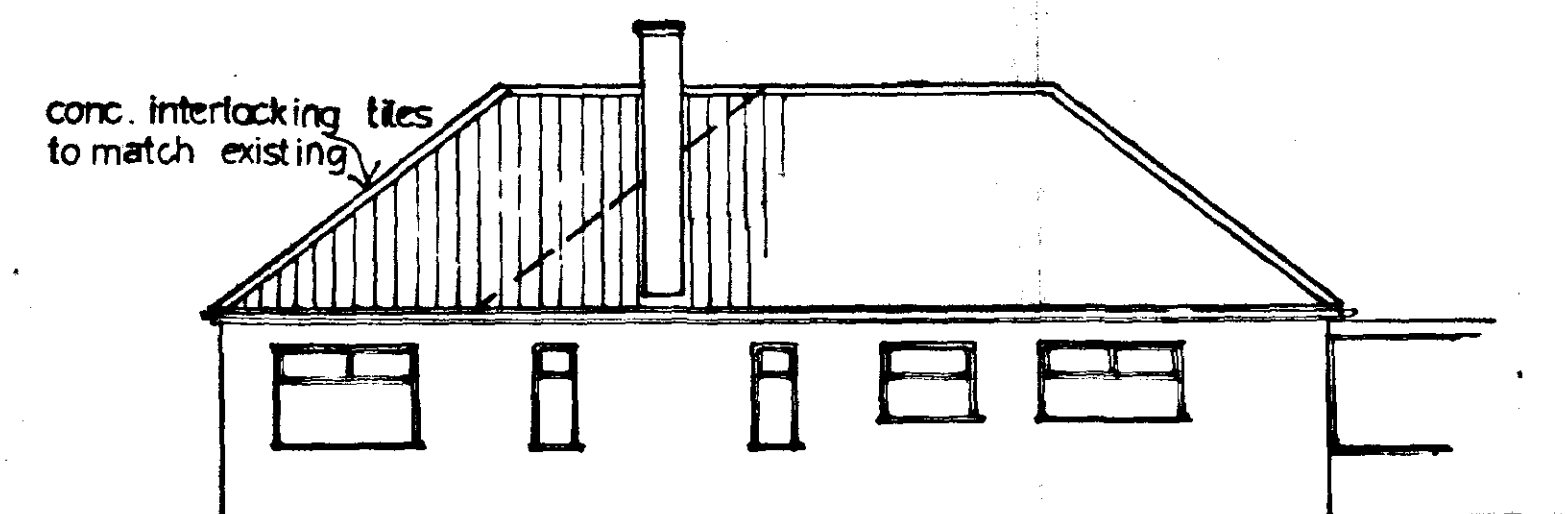

REAR ELEVATION

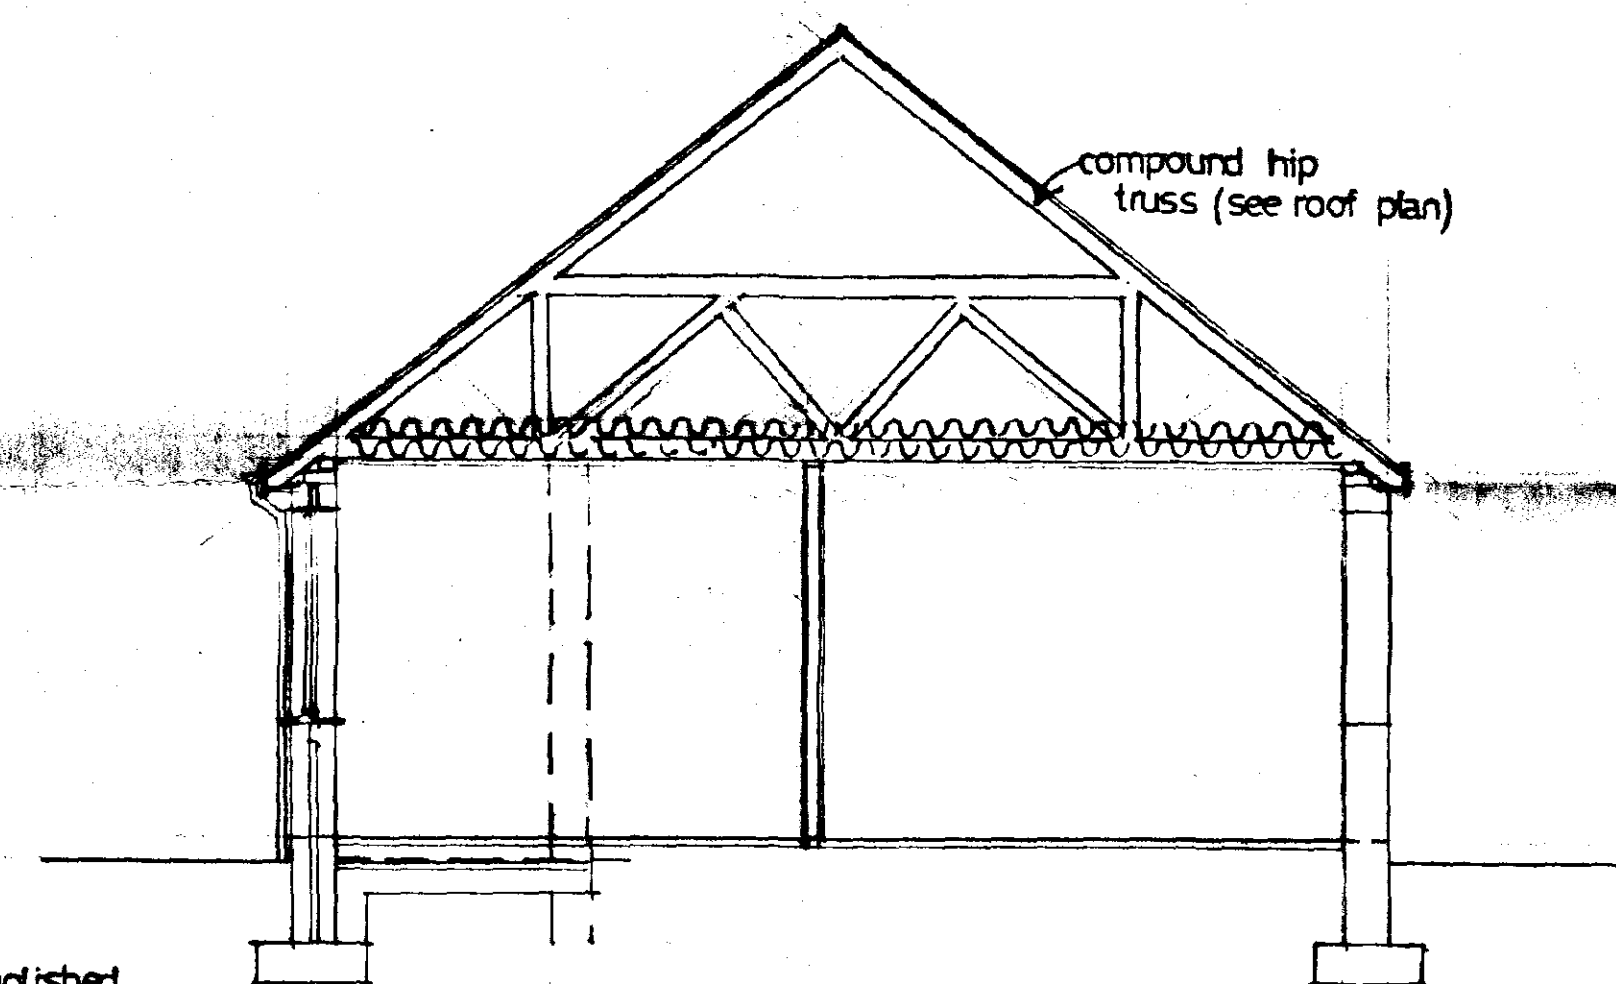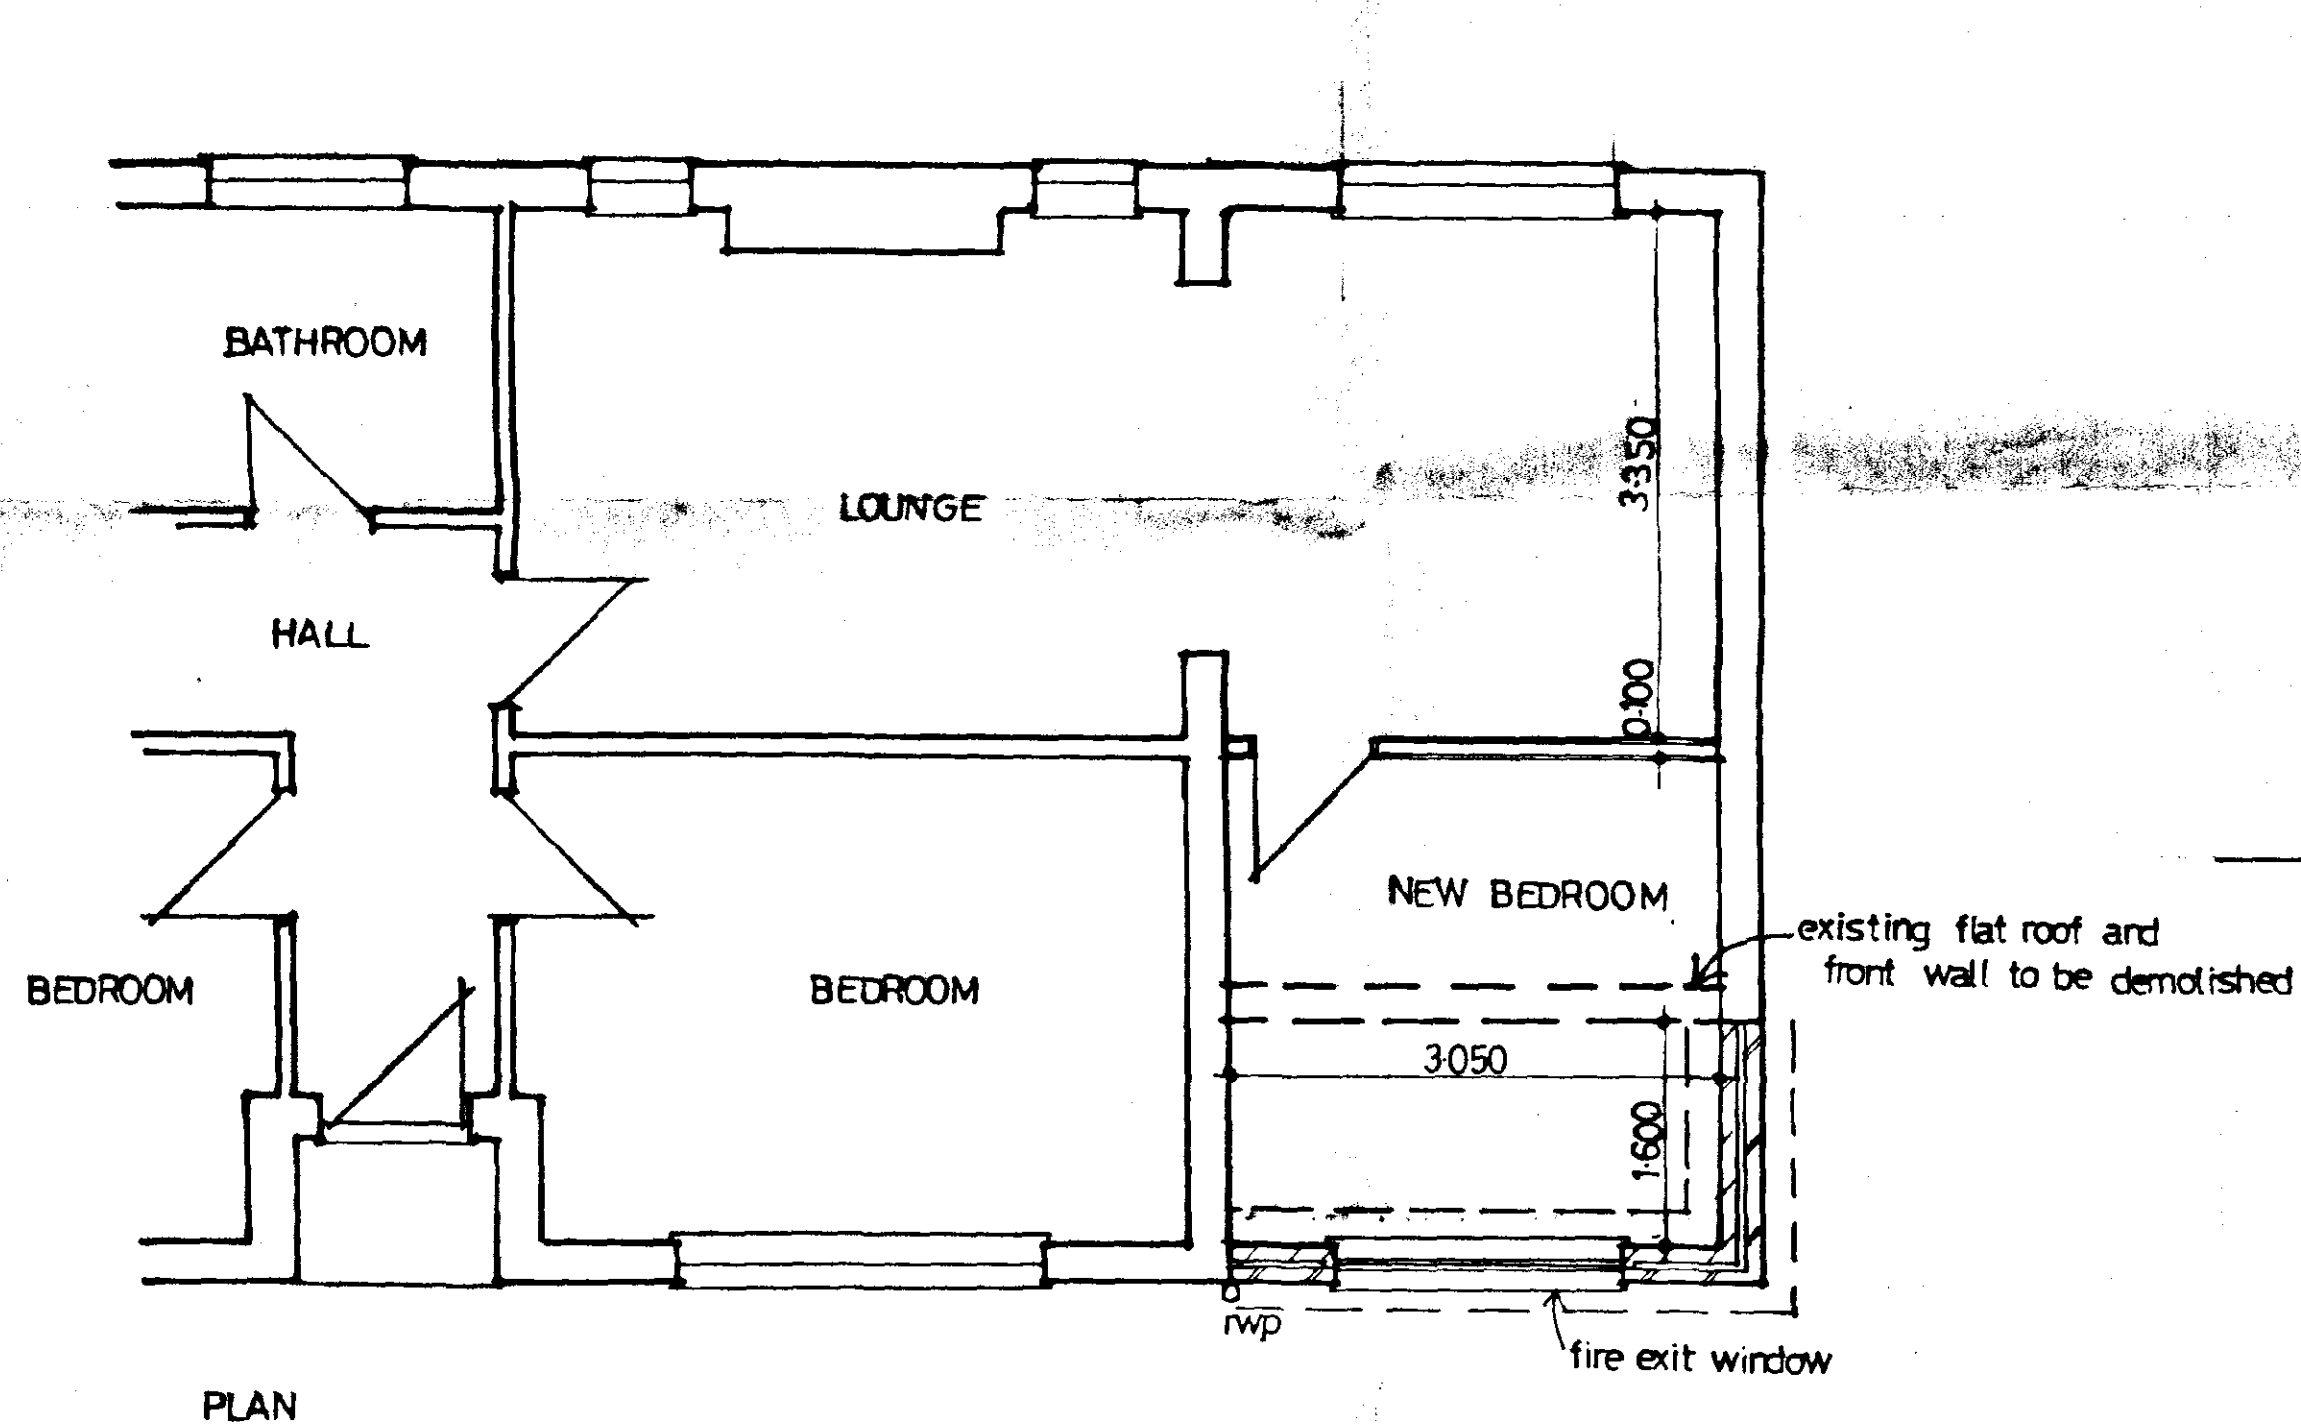

SOUTH HOLLAND DC  
HOUSING & PLANNING  
11 APR 2001  
Ref: H1810450101

project: PROPOSED EXTENSION AND ROOF WORKS TO  
FRONT OF BUNGALOW

site: 15, GRANVILLE TERRACE,  
SUTTON BRIDGE,  
LINCOLNSHIRE.

client: S. LARHAM.

scale: 1/50, 1/100.

date: Mar, 2001.

DETERMINED  
PLAN