


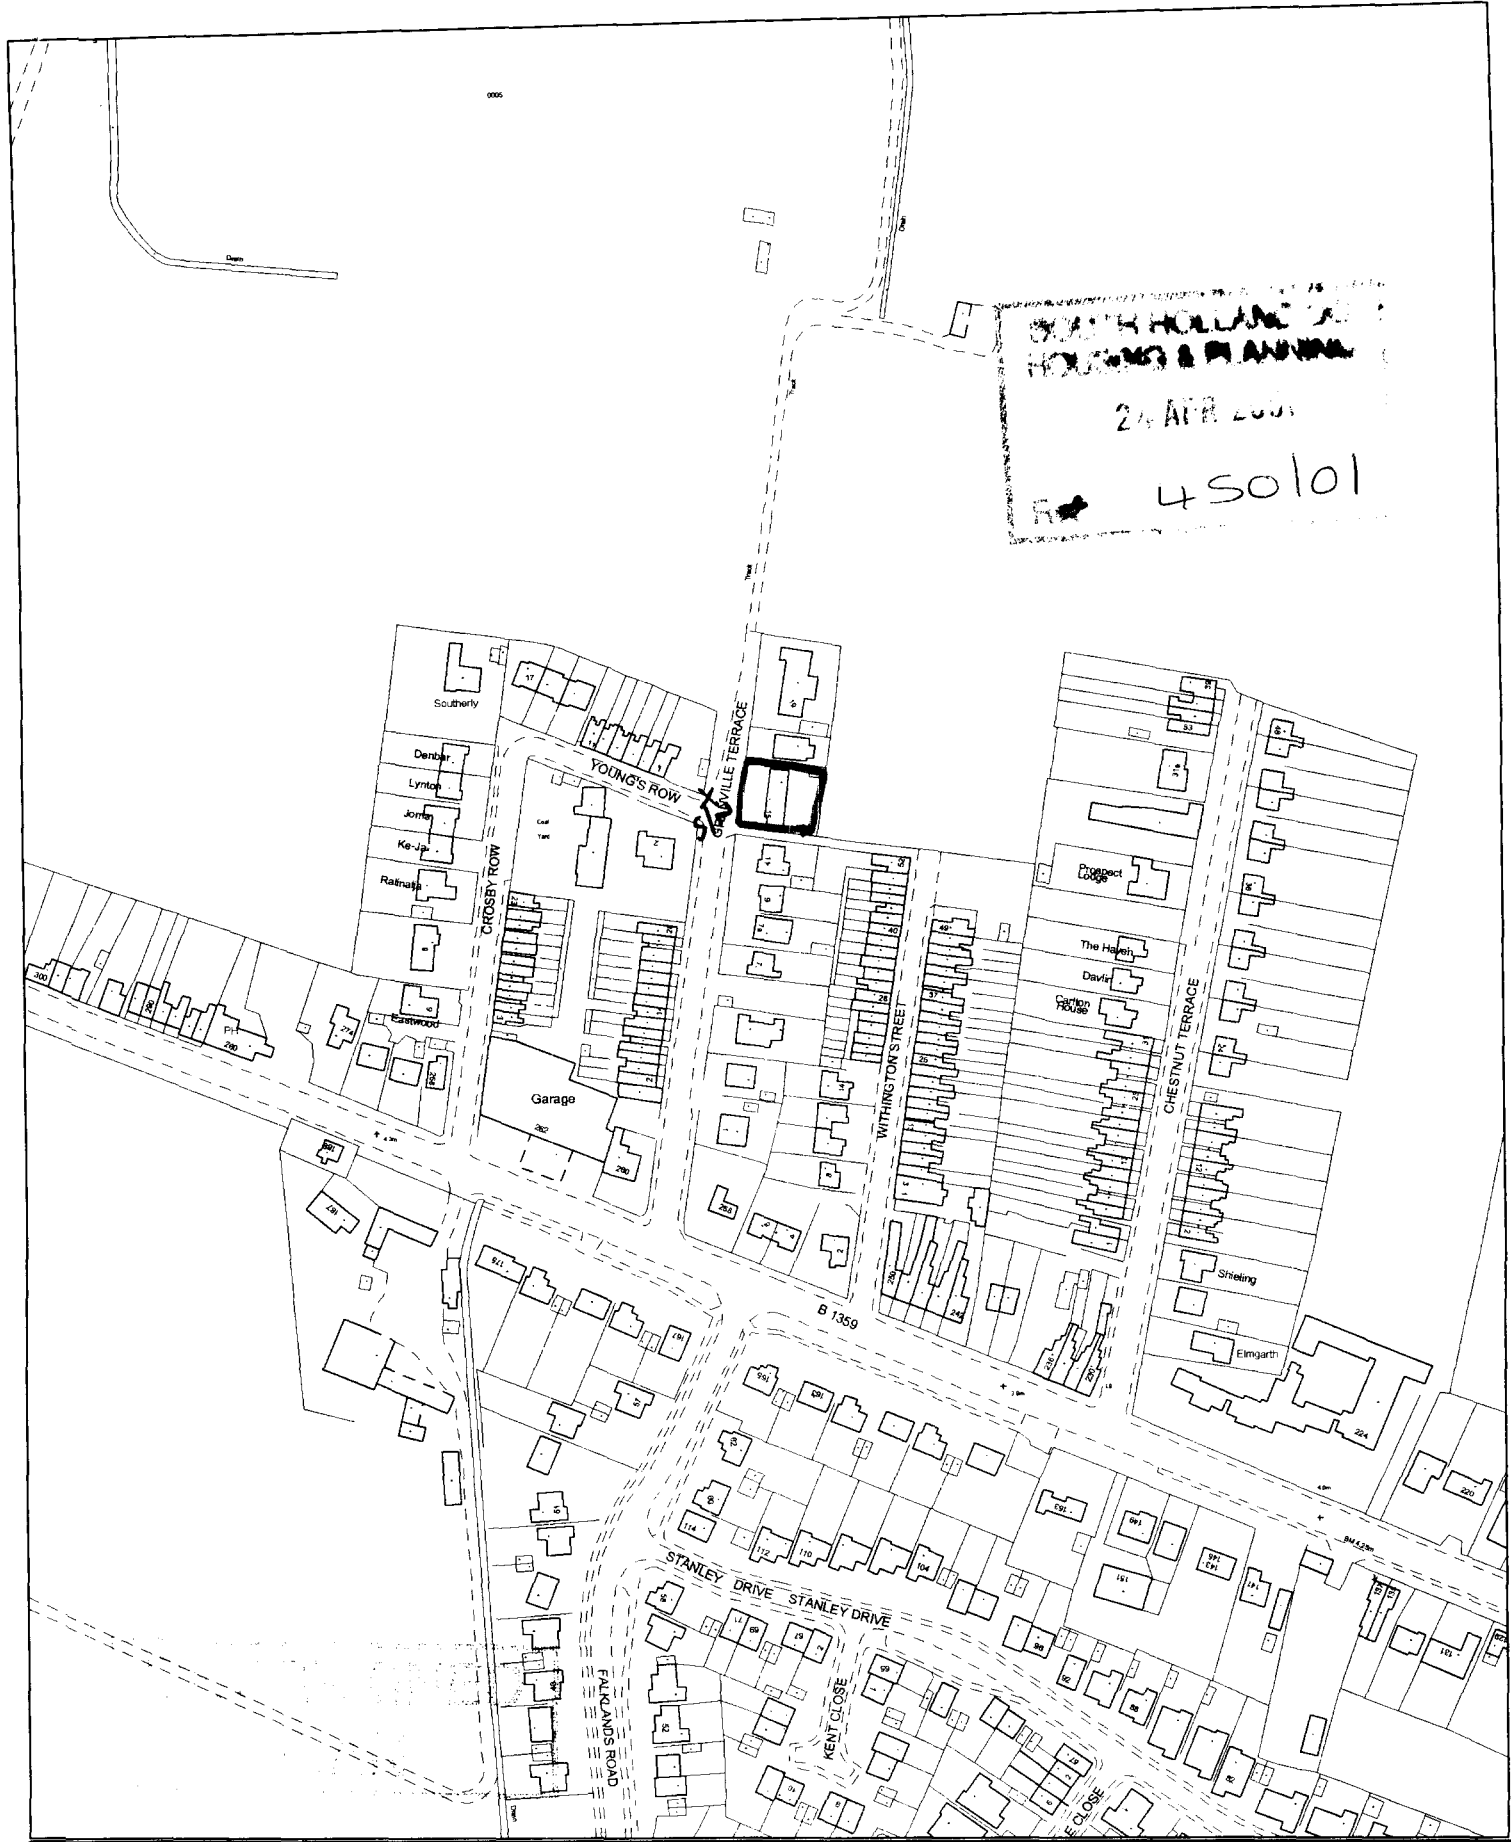


This copy has been produced specifically for the map return scheme purposes only. No further copies may be made.

Scale:
1:2500


This map is reproduced from Ordnance Survey material with permission of Ordnance Survey on behalf of Her Majesty's Stationery Office (c) Crown copyright. Unauthorised reproduction infringes Crown copyright and may lead to prosecution or civil proceedings. South Holland District Council LA079413 2001

Council Offices, Priory Road, Spalding,
Lincolnshire PE11 2XE




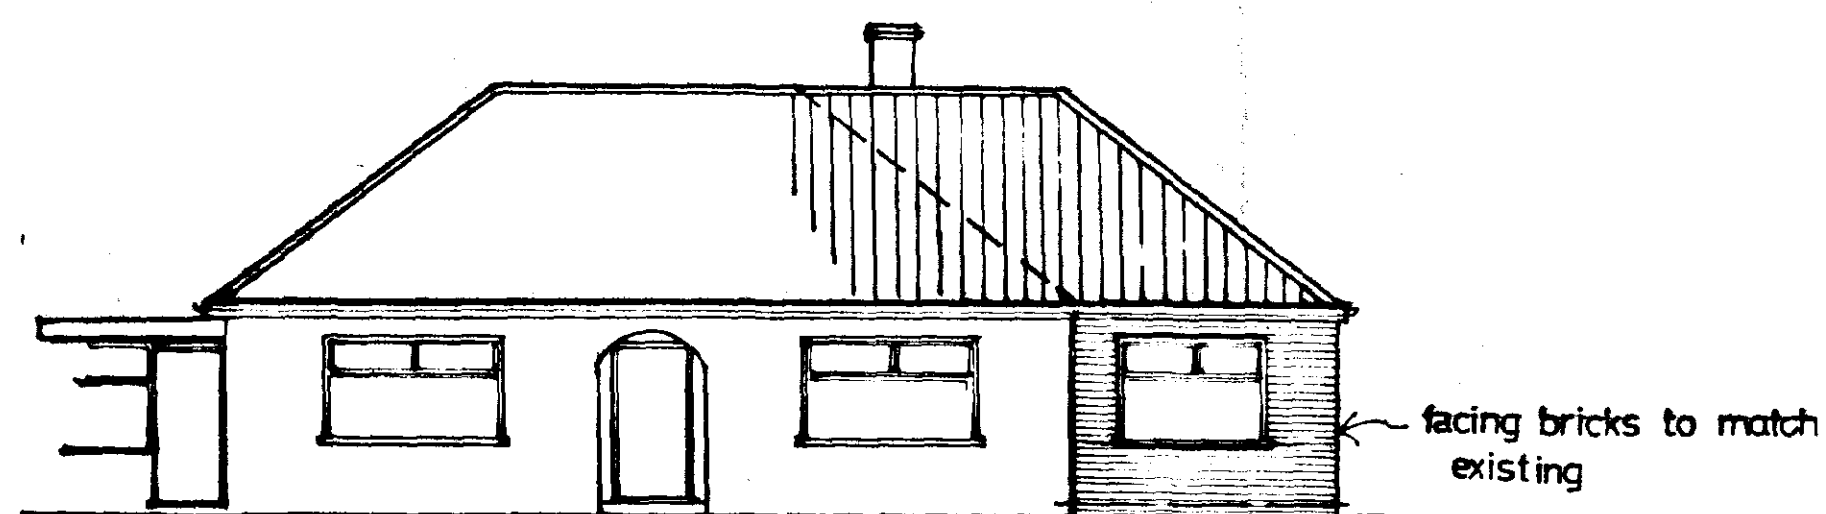


FRONT ELEVATION

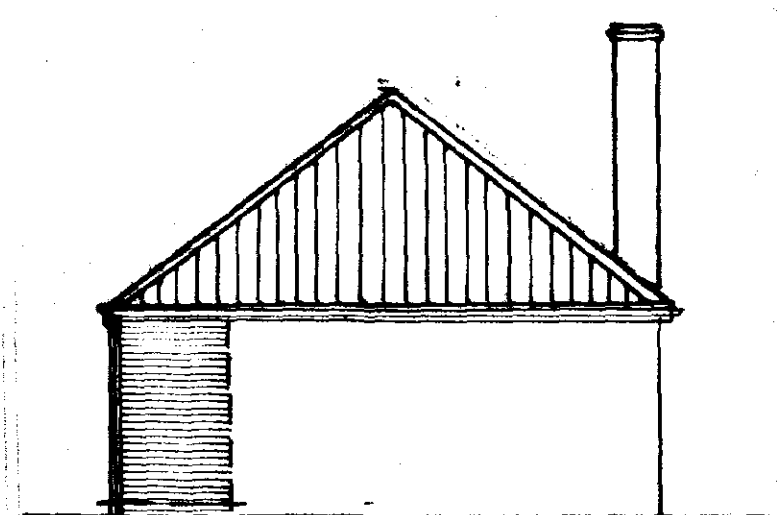


SIDE ELEVATION

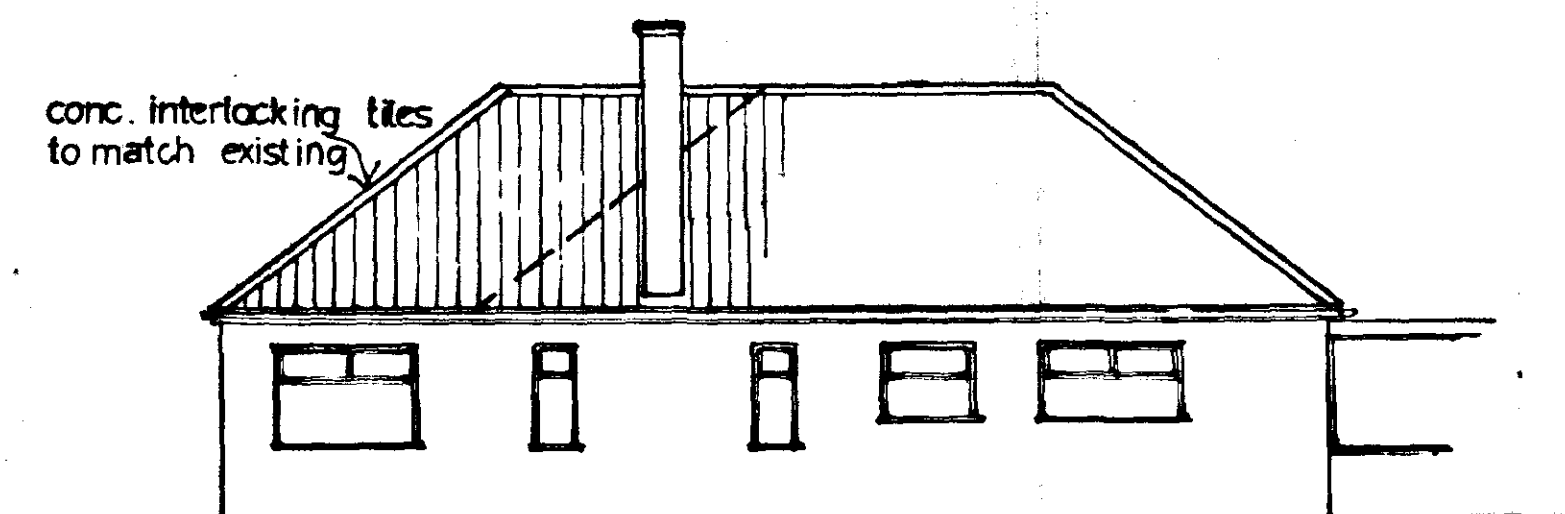

REAR ELEVATION

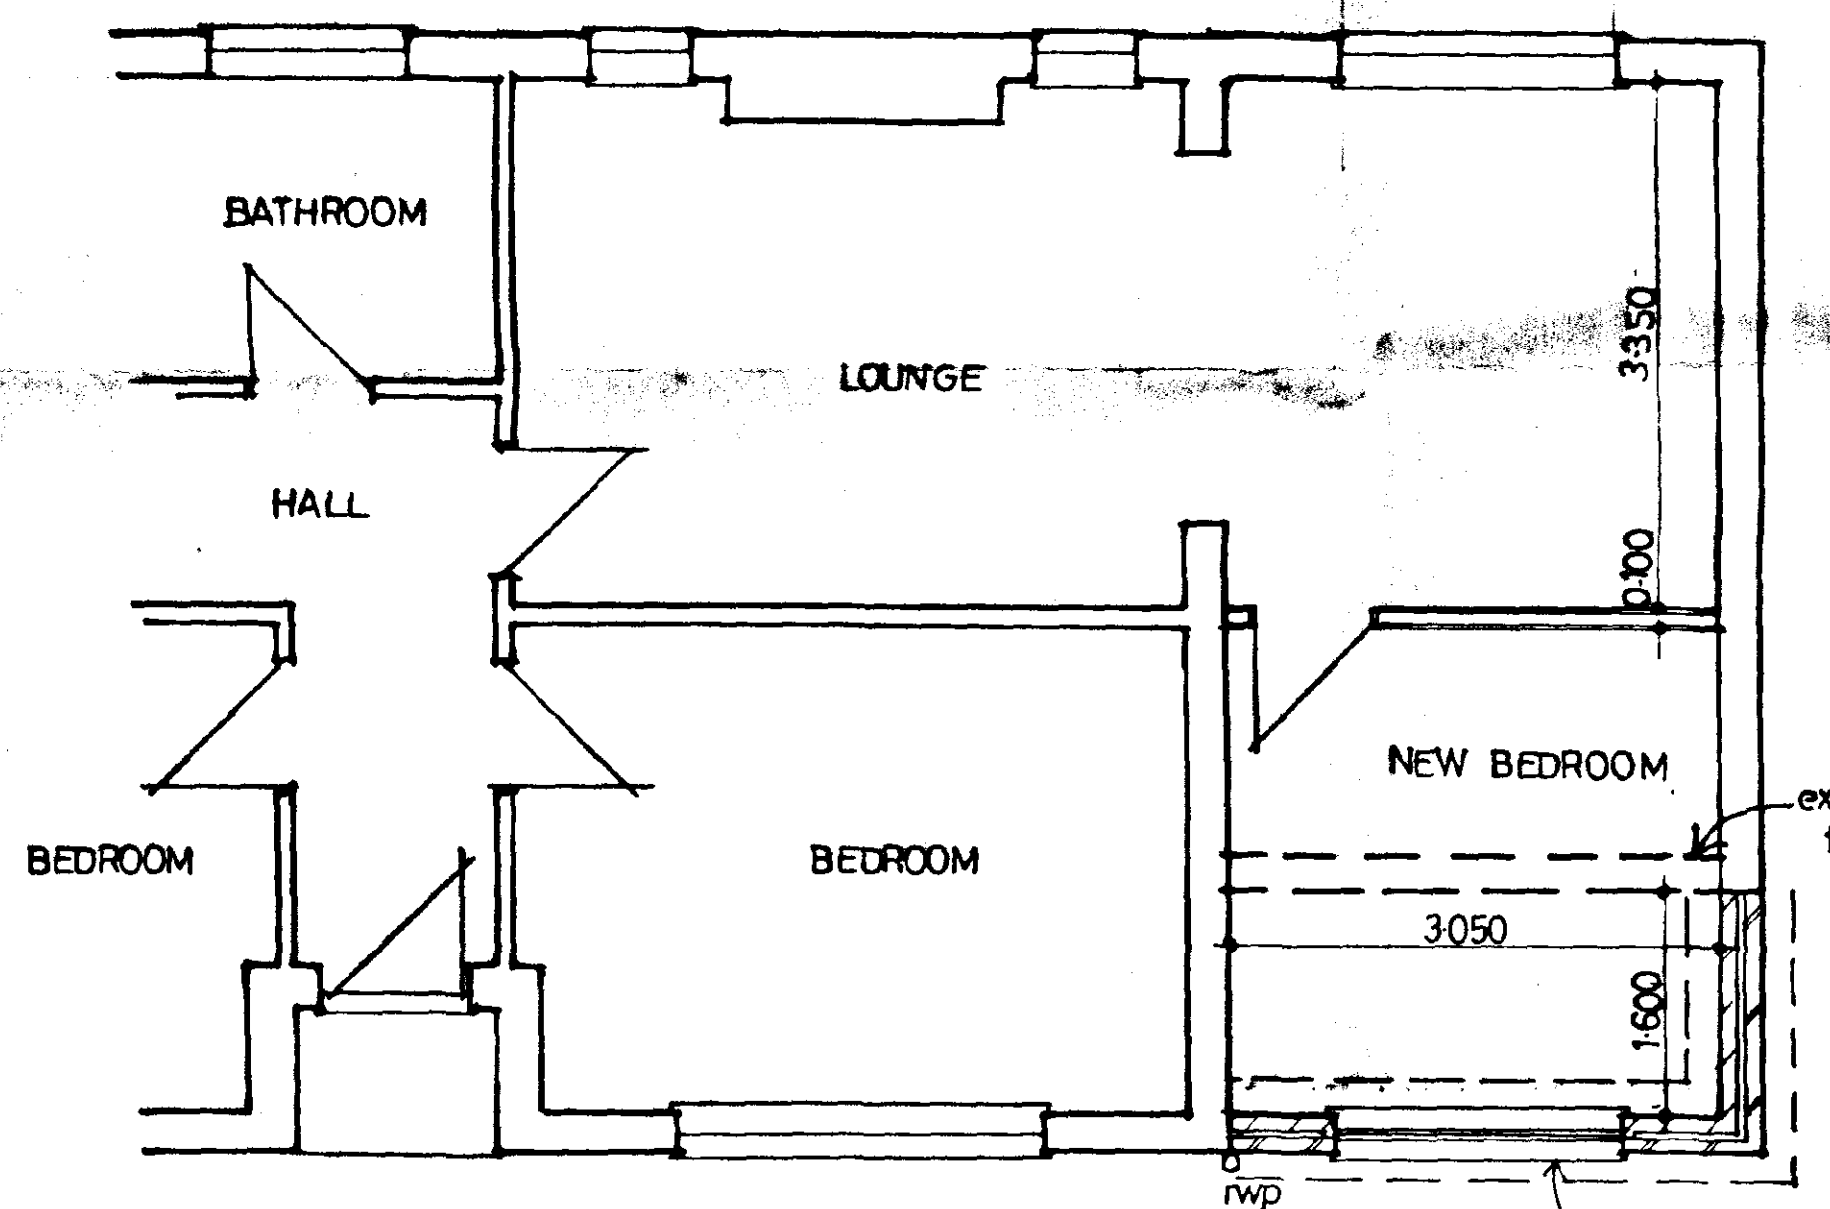

PLAN

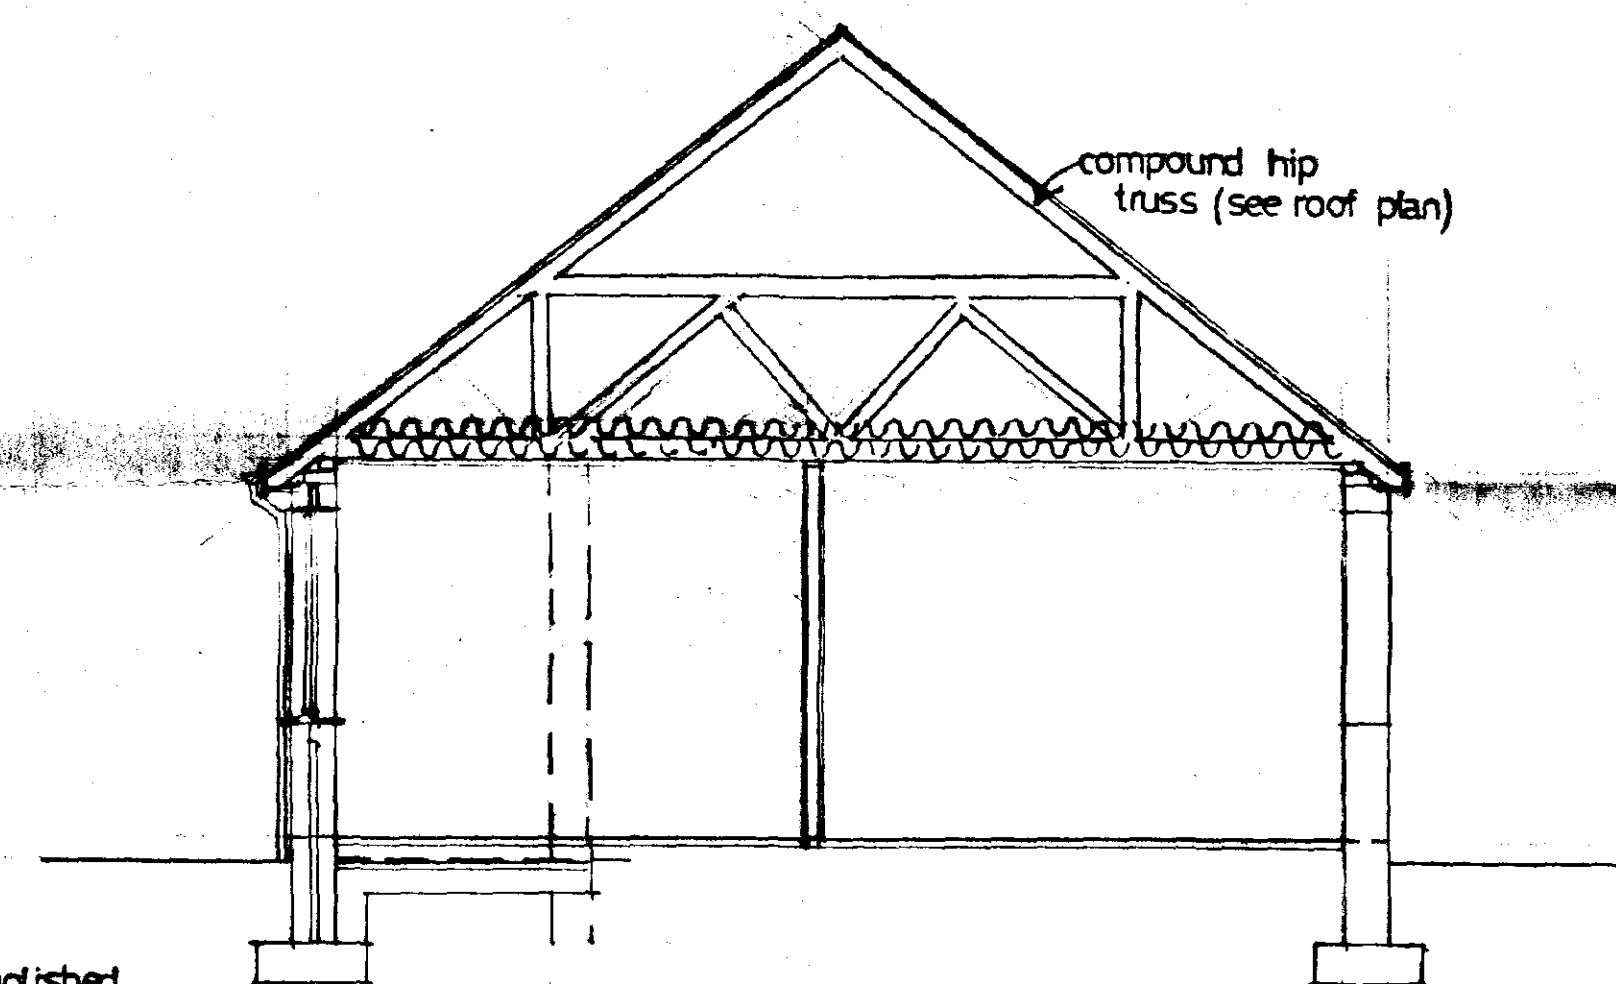

SOUTH HOLLAND DC
HOUSING & PLANNING
11 APR 2001
Ref: H1810450101

project: PROPOSED EXTENSION AND ROOF WORKS TO
FRONT OF BUNGALOW

site: 15, GRANVILLE TERRACE,
SUTTON BRIDGE,
LINCOLNSHIRE.

client: S. LARHAM.

scale: 1/50, 1/100.

date: Mar, 2001.

DETERMINED
PLAN