
NEIL DOWLMAN
Architecture

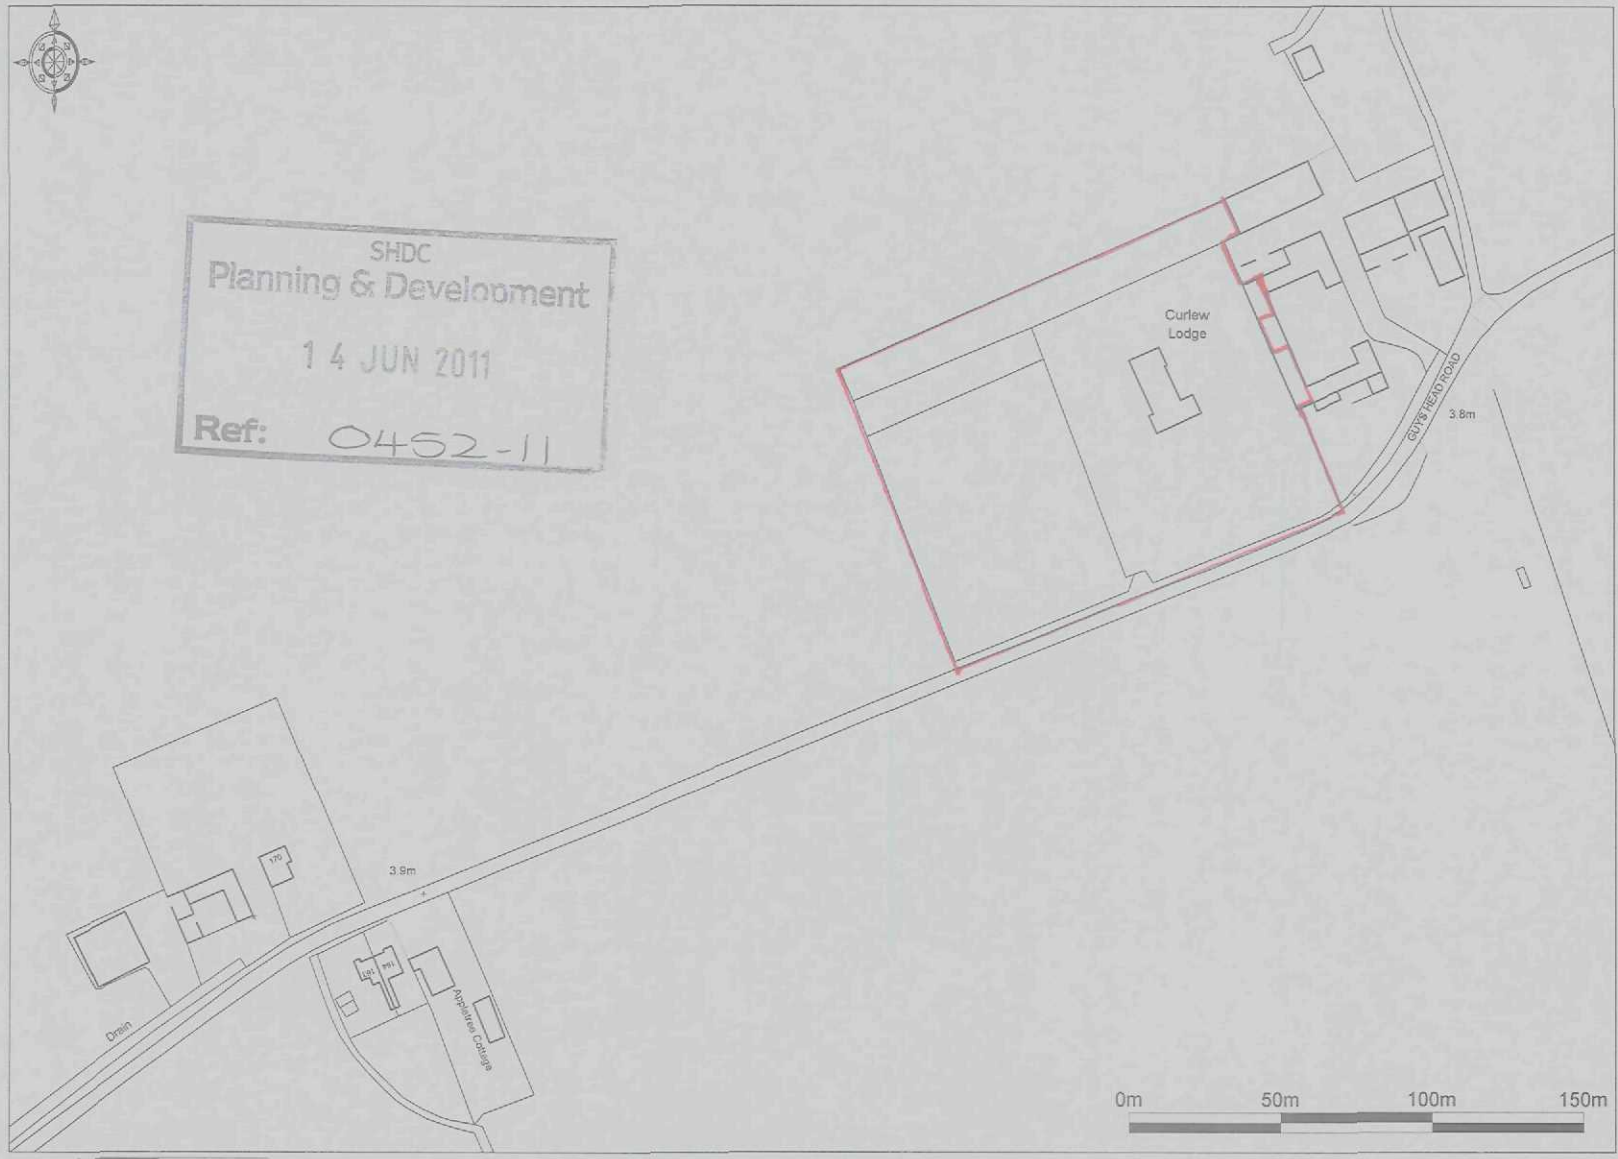

Enabled by Ordnance Survey © Crown Copyright 2009. All rights reserved. Licence number 100020449. Plotted Scale - 1:2500

NEIL DOWLMAN ARCHITECTURE LTD LICENCE NO. 100040661