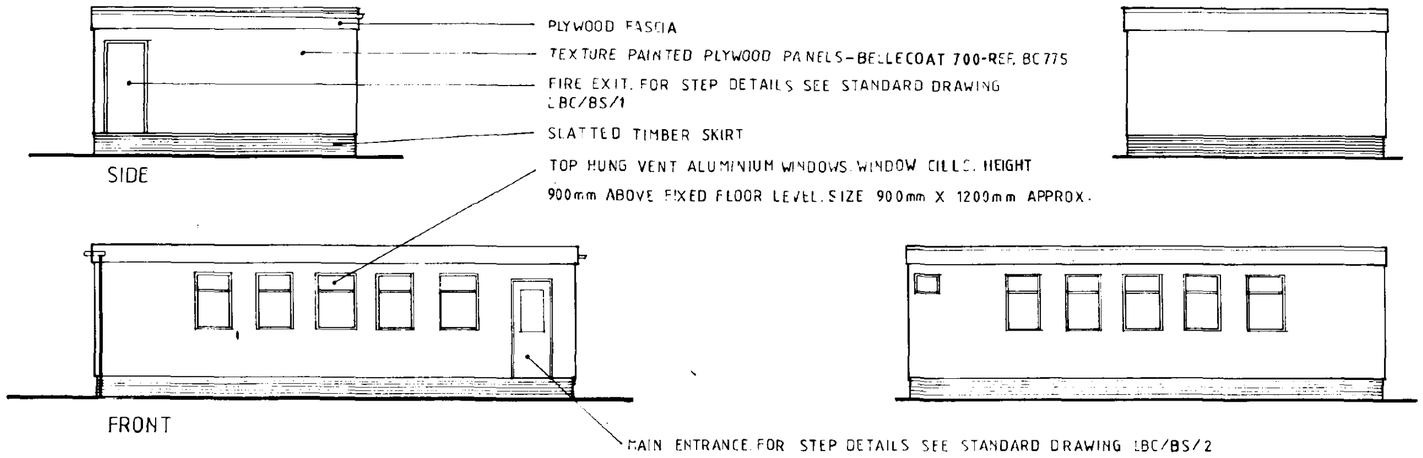

ELEVATIONS SCALE 1:100

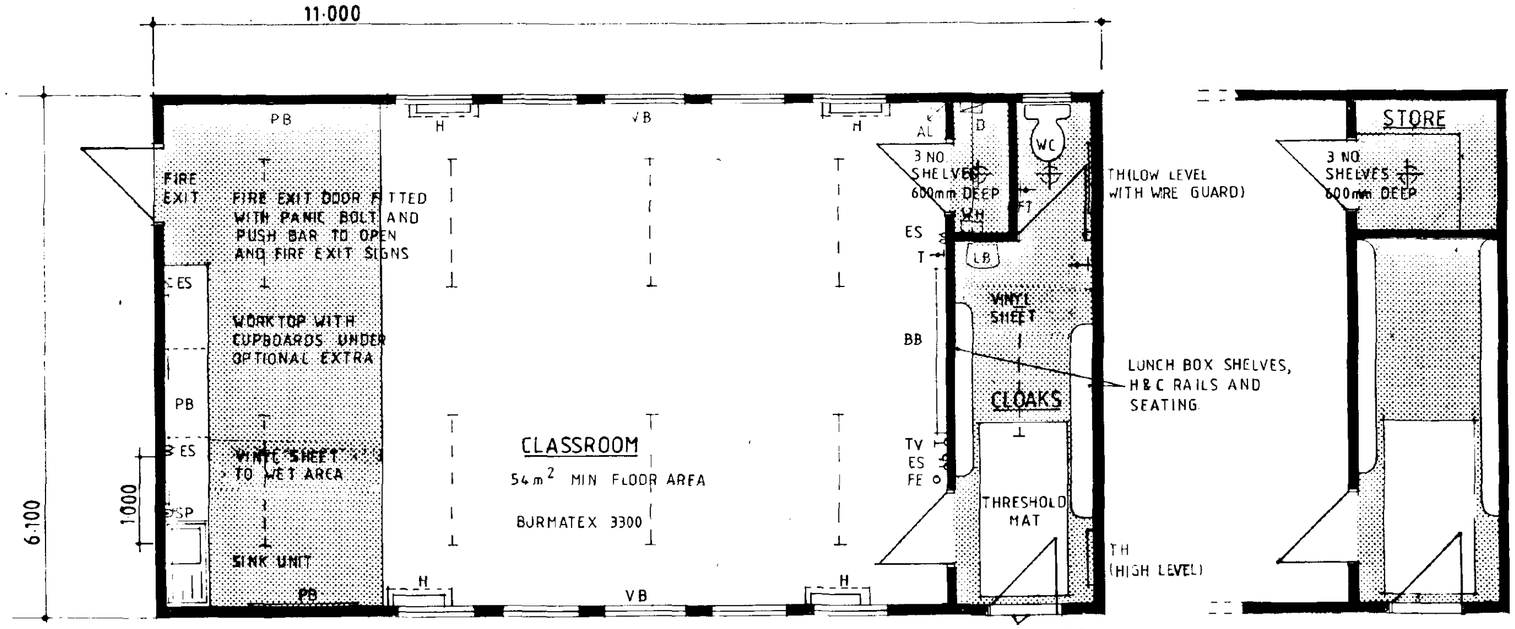

TYPE A TYPE B- AS TYPE A BUT HANDED

FLOOR PLAN SCALE 1:50

TYPE C

TYPE C AS TYPE A BUT WITHOUT TOILET BUT STORE IN LIEU.

TYPE D

AS TYPE C BUT HANDED.

CLOAKROOM FIXTURE HEIGHTS

	INFANTS	JUNIOR	SECONDARY
SEAT	290mm	340mm	390mm
PEGS	1090mm	1250mm	1540mm
SHELF	1200mm	1380mm	1690mm

VINYL FLOOR AREA =

INFANTS	—	30% OF FLOOR AREA
JUNIOR	—	20% OF FLOOR AREA
SECONDARY	—	AS SPECIFIED FOR EACH PROJECT

PATHWAY

A PATHWAY OF TWO PAVING SLABS WIDTH WILL LINK THE MAIN ENTRANCE OF THE BUILDING TO THE EXISTING MAIN EXTERNAL PATHWAY. A SINGLE SLAB WIDTH PATH WILL LINK THE FIRE EXIT TO THE MAIN PATHWAY.

BASE UNIT HEIGHTS

INFANTS	—	700mm
JUNIOR	—	775mm
SECONDARY	—	850mm

LEGENDS

- FLUORESCENT LIGHT
- STANDARD LIGHT
- AL AUTOMATIC LIGHT SENSOR
- SP SPUR POINT(FOR WATER HEATER NOT INCLUDED)
- BB ROLLERBOARD 1.9m WIDE X 1.36m HIGH
- H HEATER WITH GUARD
- PB PINBOARD WITH SURROUND
- ES DOUBLE ELECTRIC SWITCHED SOCKET (4 no)
- TV TV AERIAL SOCKET (OPTIONAL EXTRA)
- LB WASH BASIN
- FE FIRE EXTINGUISHER
- D DISTRIBUTION BOARD & PROGRAMMER
- WH WATER HEATER
- VB VERTICAL BLINDS OR CURTAINS TO ALL C.R. WINDOWS.
- FT FROST THERMOST
- TH TUBULAR HEATER
- T ROOM THERMOSTAT

SOUTH [illegible] D.C.
PLAN DEPT.
10 MAY 1994
REF 0455/94

L.C.C.
27 APR 1994
HIGHWAYS & PLANNING DEPARTMENT

DETERMINED

project

MOBILE CLASSROOM

STANDARD DETAILS

Land & Buildings Consultancy
Keith Stevens Dipl Arch RIBA
General Manager
County Offices
Lincoln LN1 1ZA (0522) 552222

drawing no. LBC/BS/3

revision

L&BC

scale

date March 1994.

drawn R Clayton.

A Professional Consultancy of Lincolnshire County Council

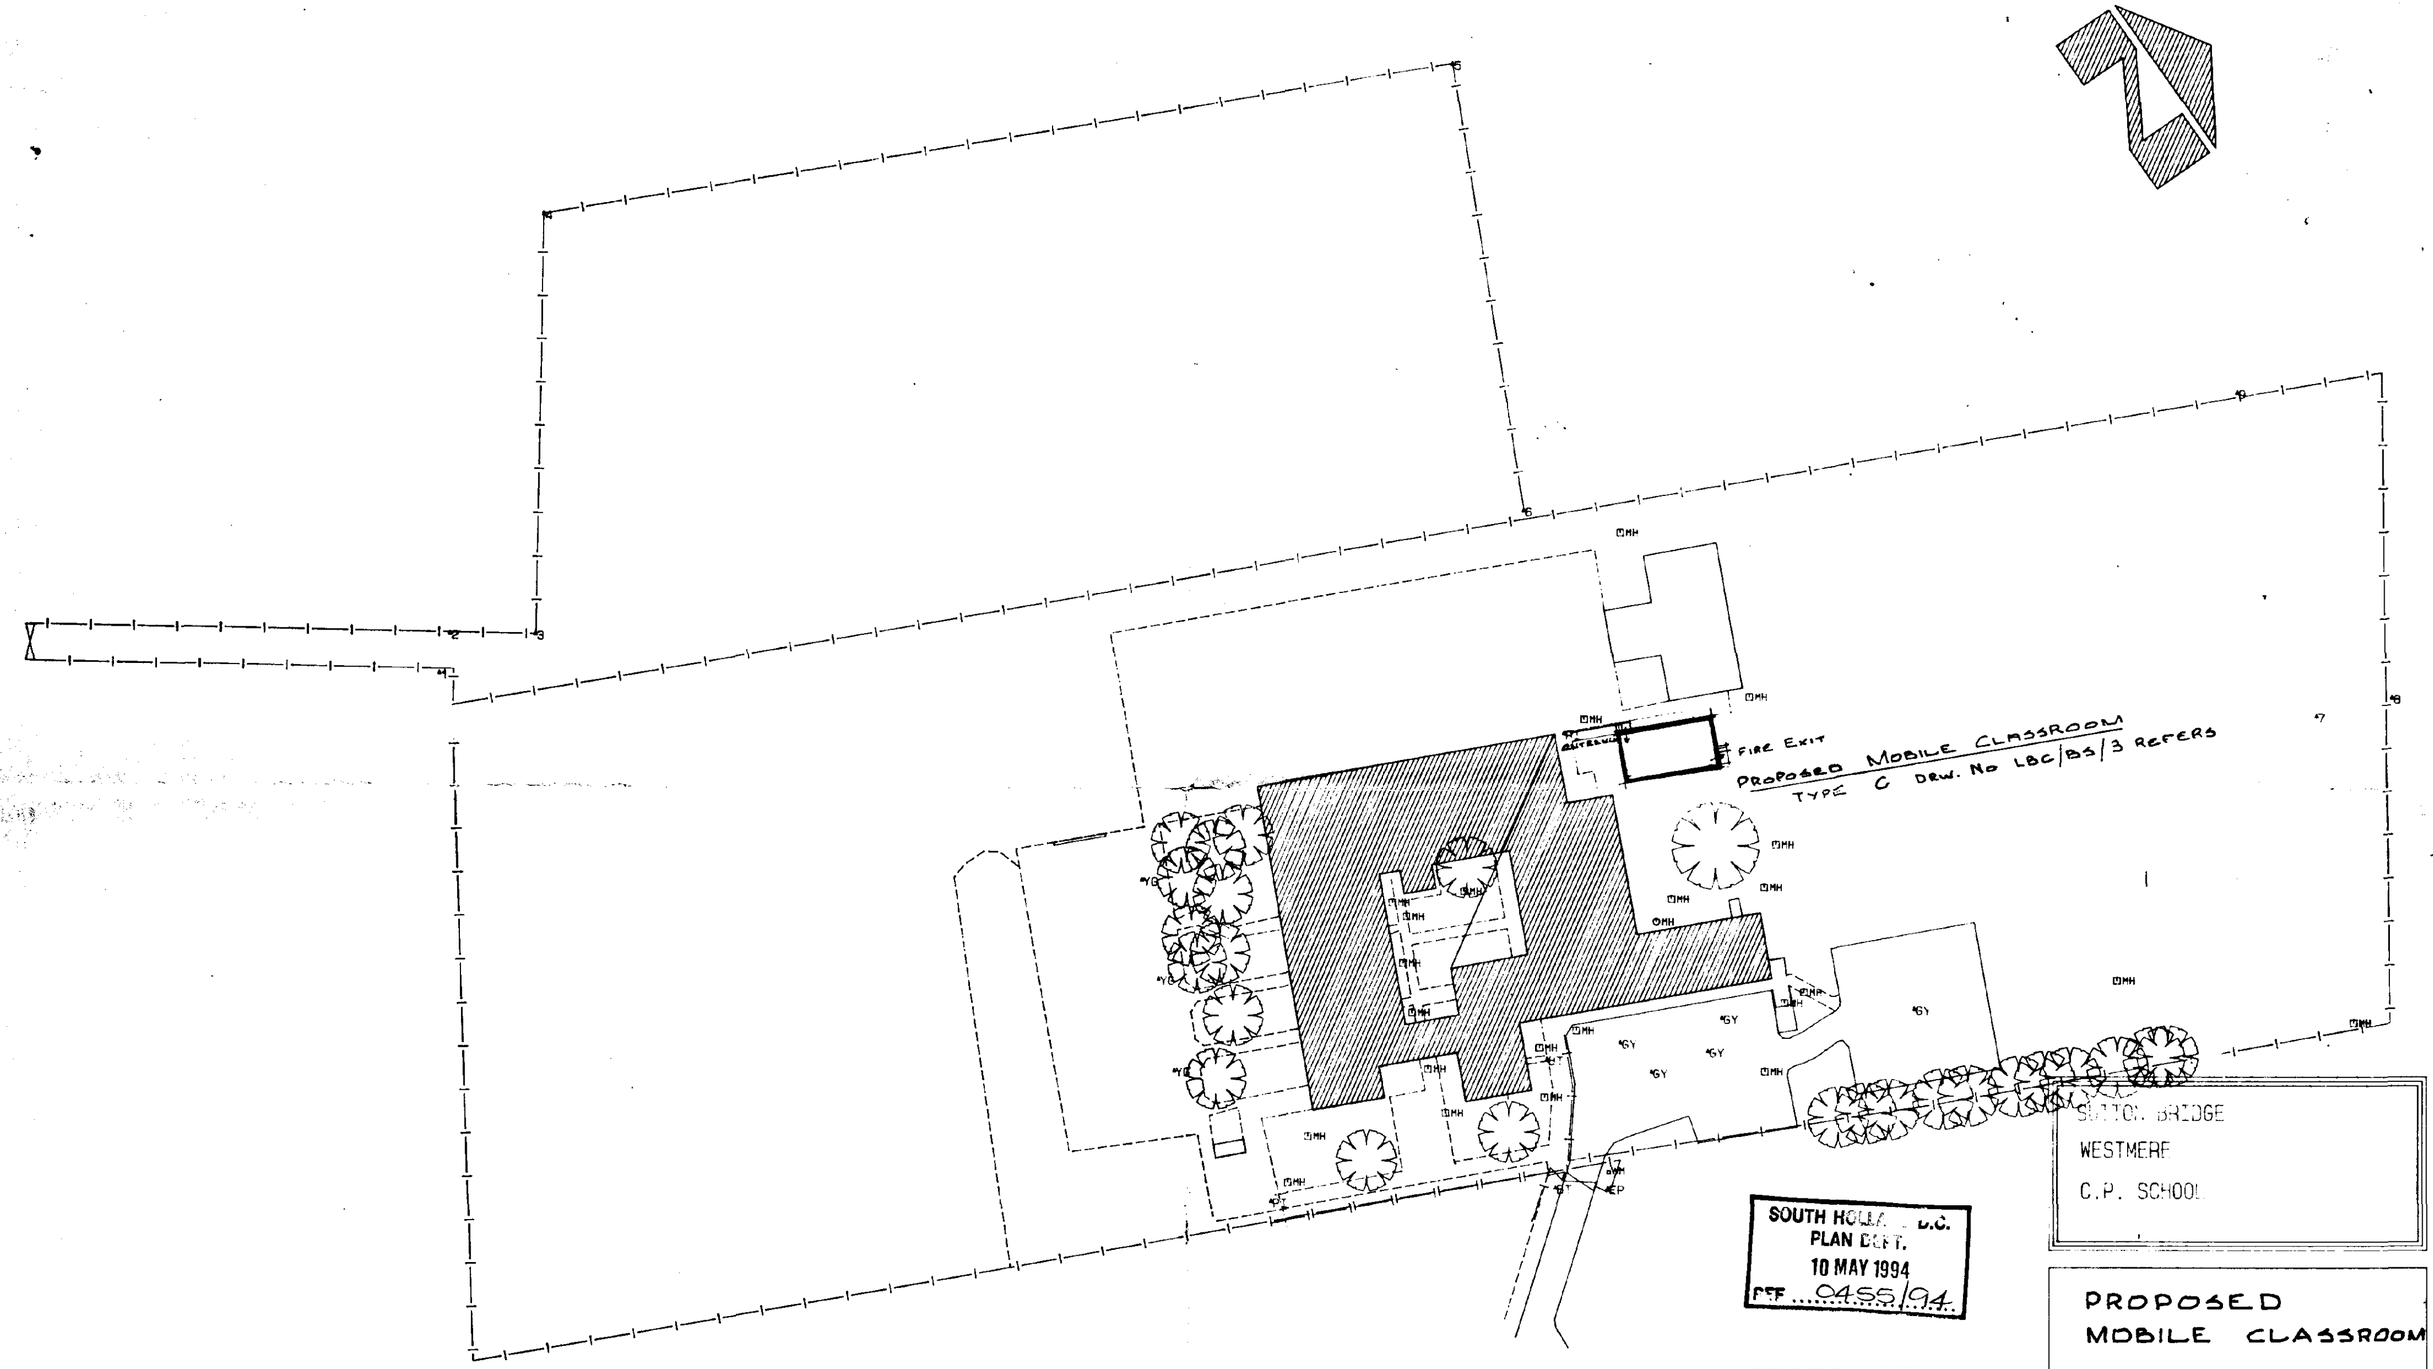

SOUTH HOLLAND D.C.
PLAN DEPT.
10 MAY 1994
REF ...0455/94...

L.C.C.
27 APR 1994
HIGHWAYS & PLANNING DEPARTMENT

DETERMINED

SUTTON BRIDGE
WESTMERE
C.P. SCHOOL

PROPOSED MOBILE CLASSROOM

Land and Buildings Consultancy
Keith Stevens Dipl.Arch RIBA
General Manager
County Offices
Lincoln LN1 1YA (0522) 552222

drawing no	revision
LBC/BS/D523P/1	

scale	assistant	drawn	date
1/500	A.M.Wright	AMW	DEC 1993