


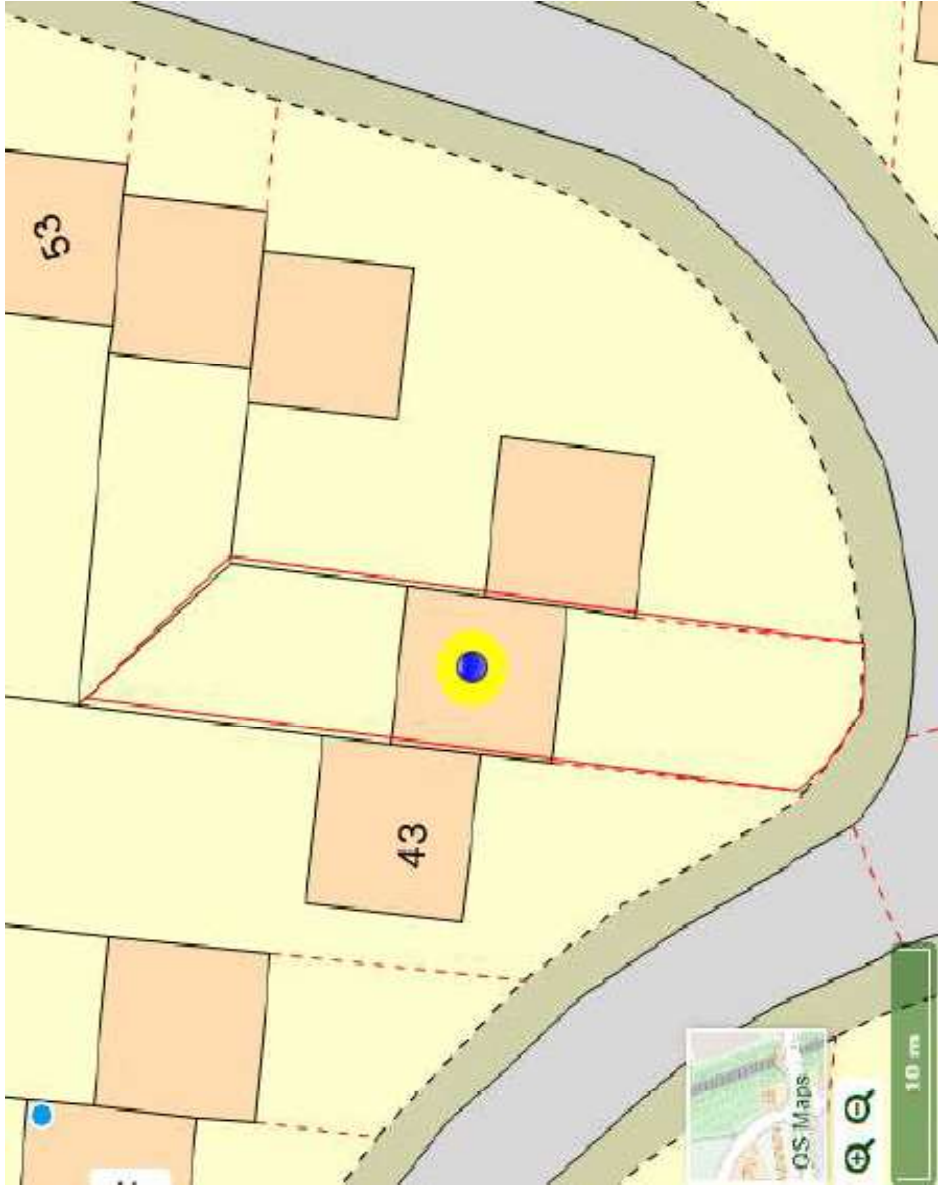

South Holland District Council
Property Services
Council Offices
Priory Road
Spalding
Lincolnshire
PE11 2XE

Project: Assisted living - Off road hardstanding - Location plan
Address: 45 St Matthews Drive
Sutton Bridge, Spalding
PE12 9RJ

Date: 23rd May 2023
Plan No: 45SMD/001
Scale: As shown
Drawn by: DH