


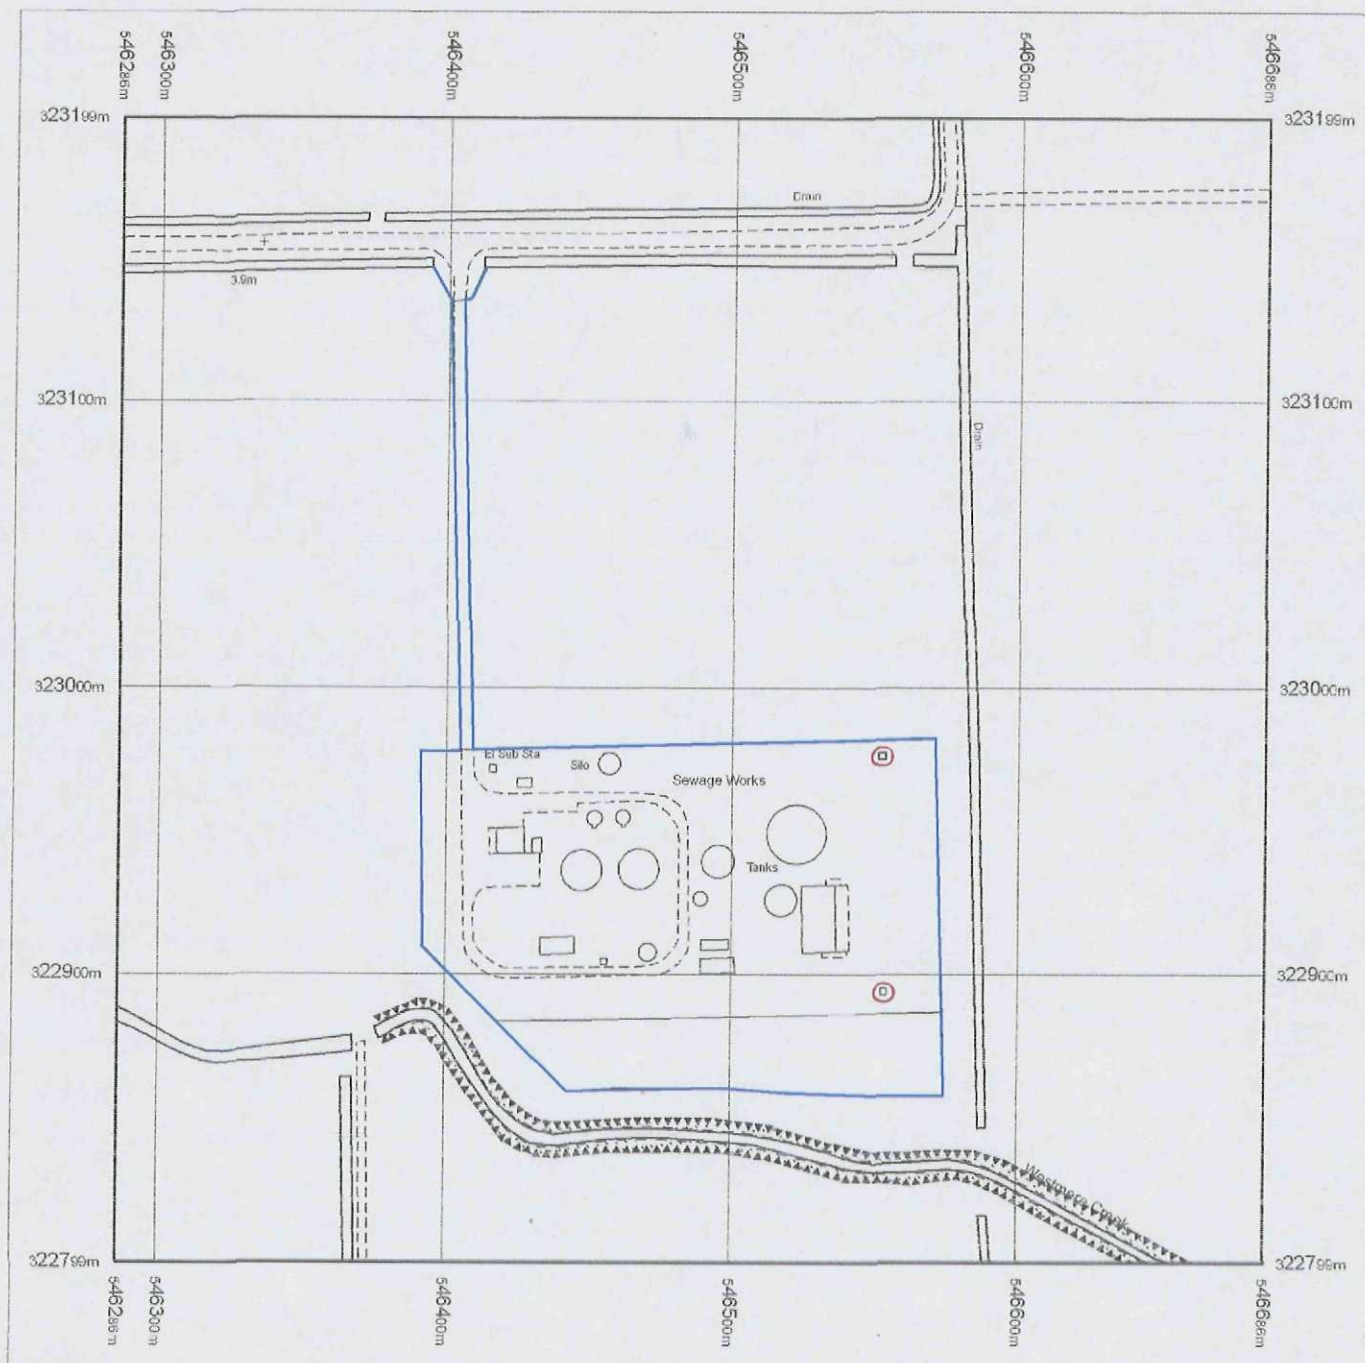

Produced 24.06.2009 from the Ordnance Survey National Geographic Database and incorporating surveyed revision available at this date. © Crown Copyright 2009.

Reproduction in whole or part is prohibited without the prior permission of Ordnance Survey.

Ordnance Survey, the OS Symbol and OS Sitemap are registered trademarks of Ordnance Survey, the national mapping agency of Great Britain.

The representation of a road, track or path is no evidence of a right of way.

The representation of features as lines is no evidence of a property boundary.




Supplied by: **Centremaps**
Serial number: 01361100
Centre coordinates: 546486 322999

Further information can be found on the OS Sitemap Information leaflet or the Ordnance Survey web site:
www.ordnancesurvey.co.uk

SHDC
Planning & Development

10 JUL 2009

Ref: 0513/09

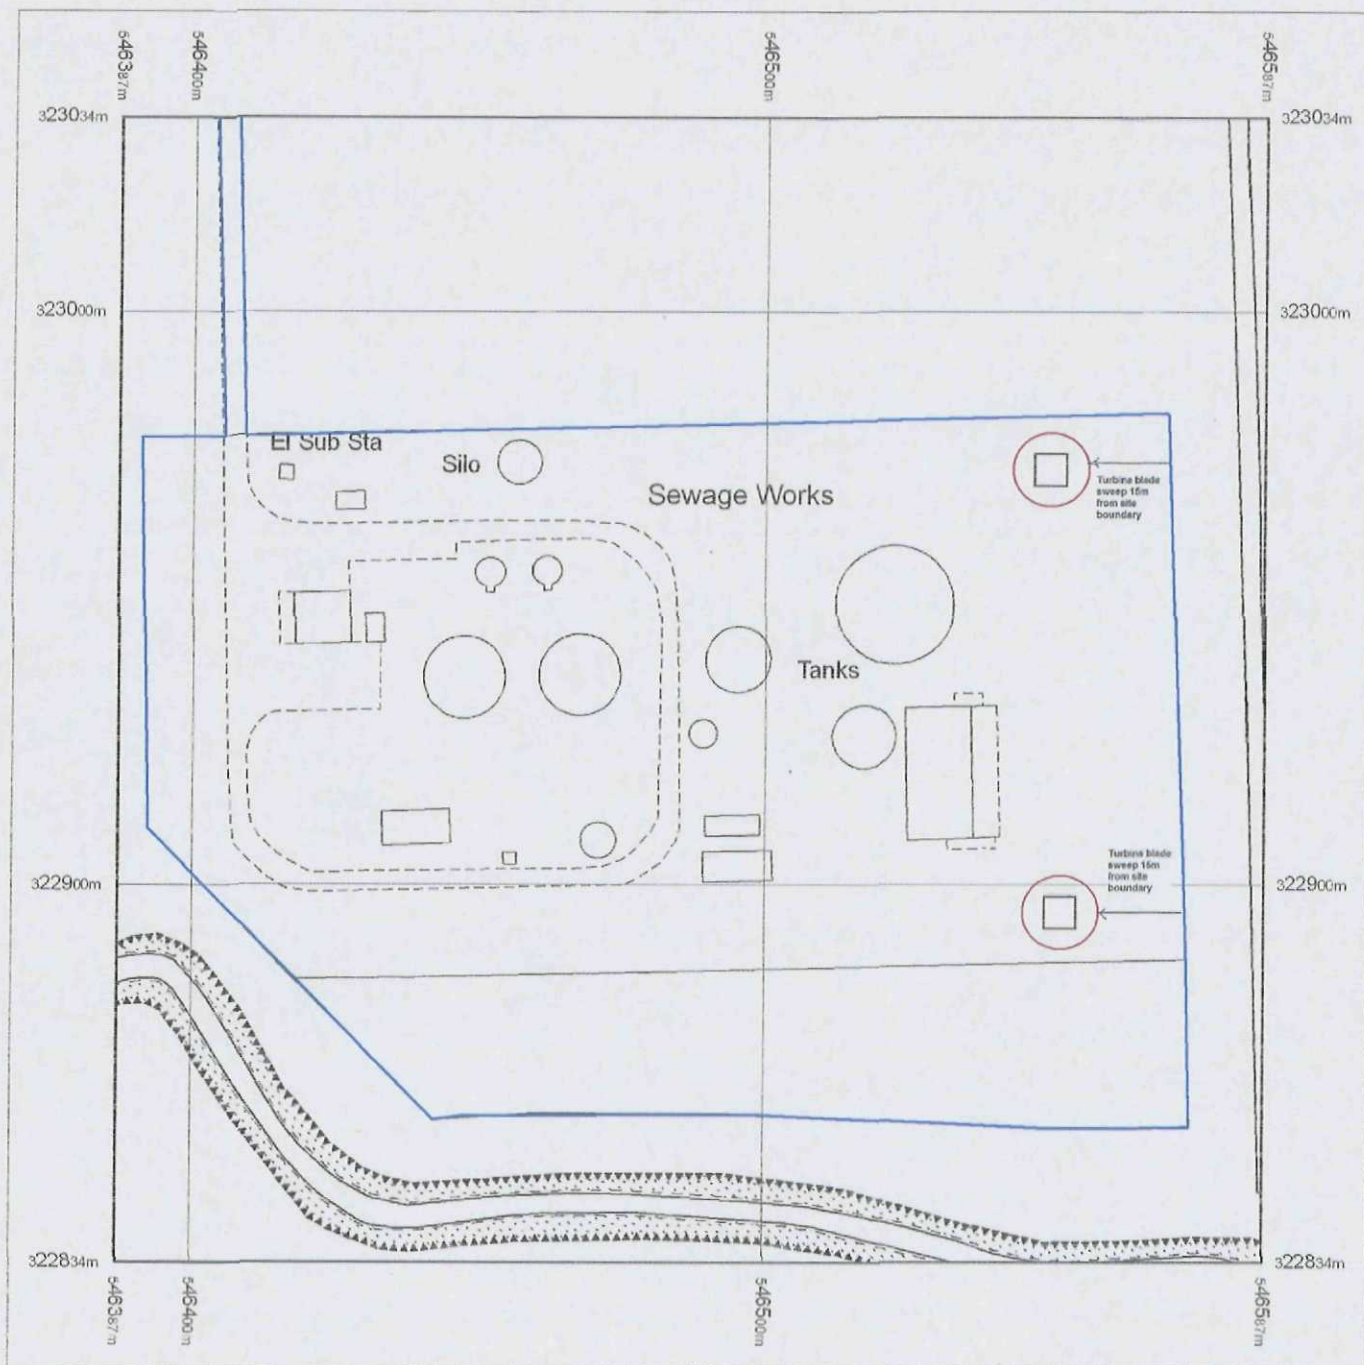

Produced 24.06.2009 from the Ordnance Survey National Geographic Database and incorporating surveyed revision available at this date. © Crown Copyright 2009.


Reproduction in whole or part is prohibited without the prior permission of Ordnance Survey.

Ordnance Survey, the OS Symbol and OS Sitemap are registered trademarks of Ordnance Survey, the national mapping agency of Great Britain.

The representation of a road, track or path is no evidence of a right of way.


The representation of features as lines is no evidence of a property boundary.

Part or all of this OS Sitemap is enlarged from mapping produced at one or more of the following scales: 1:1250, 1:2500, 1:10000.

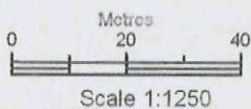

Supplied by: **Centremaps**
Serial number: 01360900
Centre coordinates: 546487 322934


Further information can be found on the OS Sitemap Information leaflet or the Ordnance Survey web site:
www.ordnancesurvey.co.uk

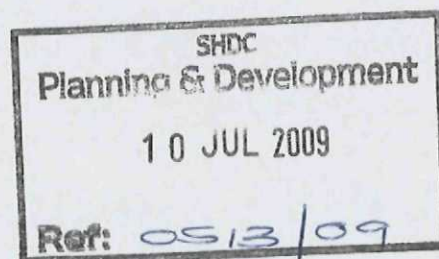

SHDC
Planning & Development

10 JUL 2009

Ref: 0513/09

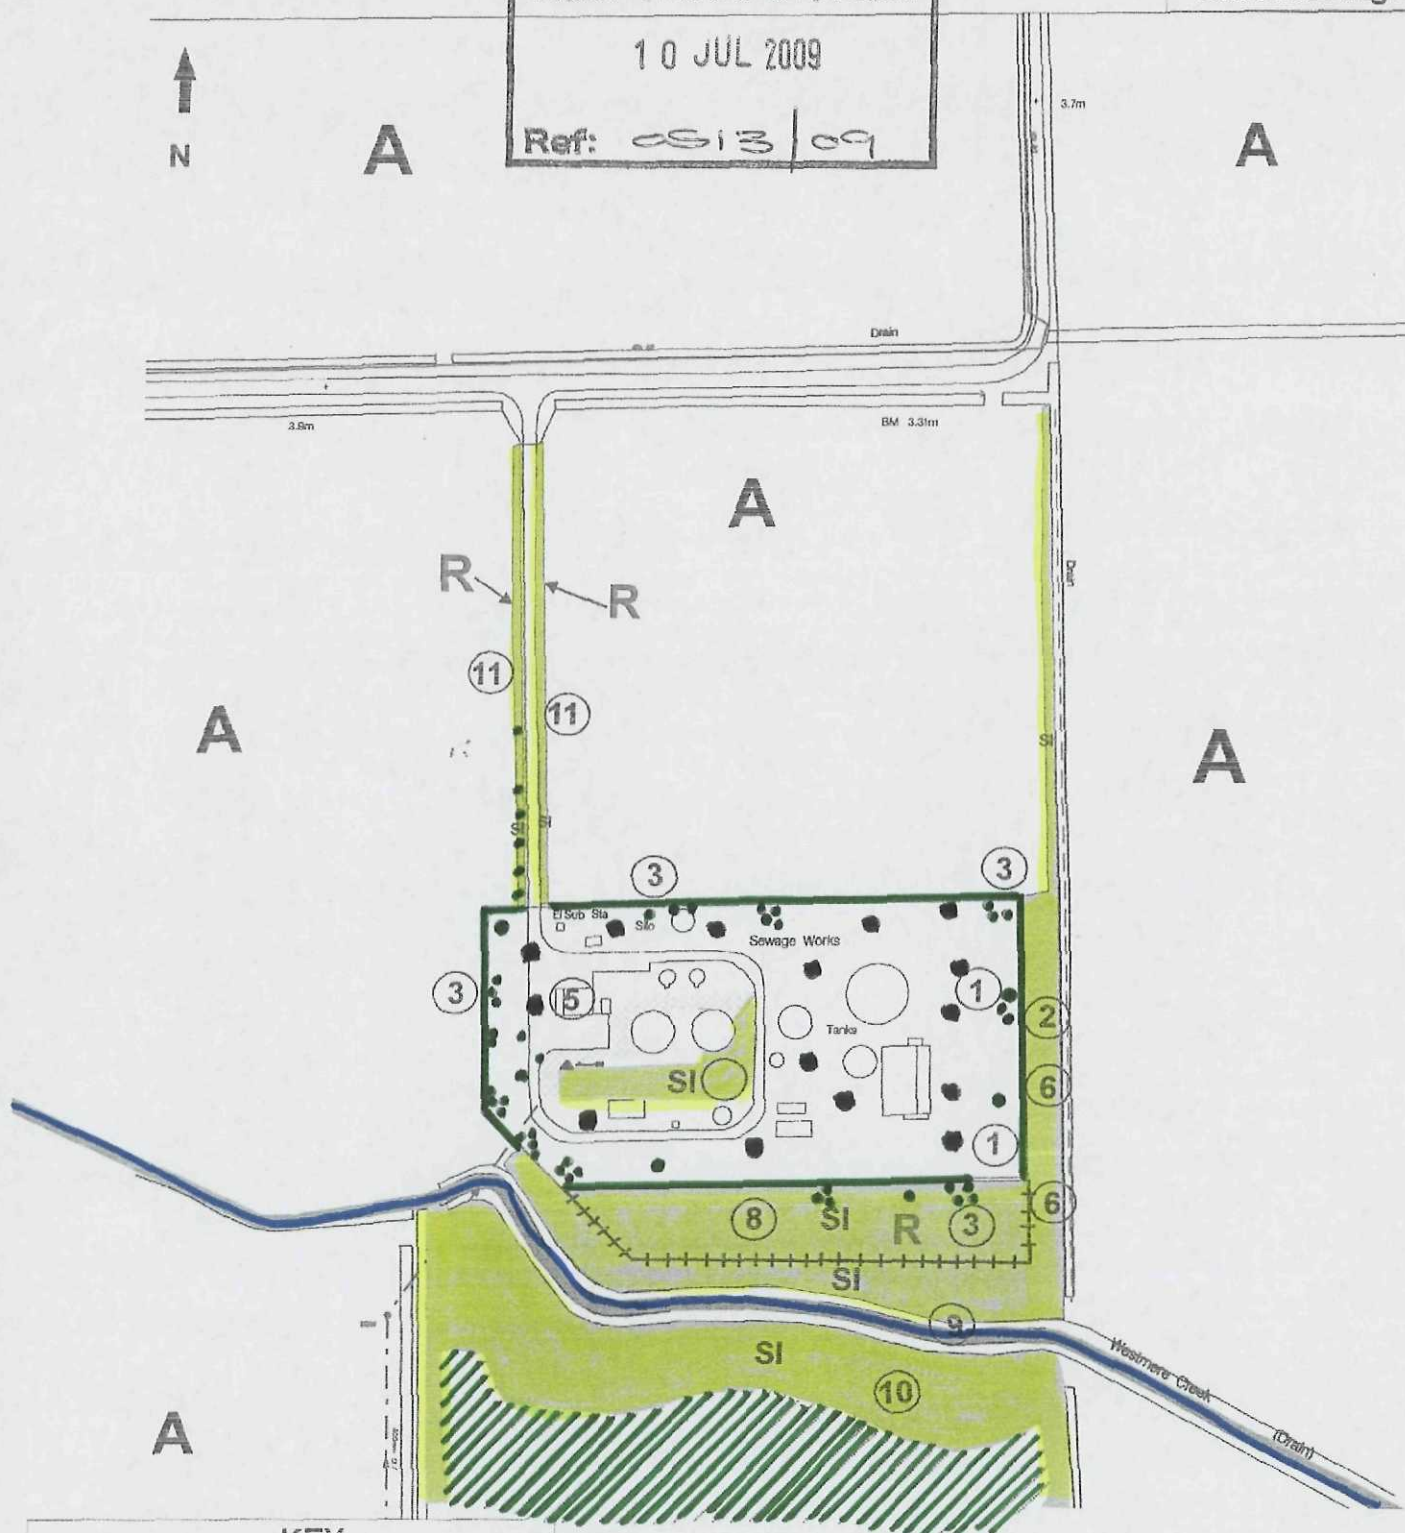

KEY

R Potential Reptile Habitat

Plantation Woodland

Trees

Drain

Hedge

Arable

Introduced Shrub

SI Semi-improved grassland

Dry Ditch

Bare ground

Fence

Target Notes

Decommissioned Sewer

Pumped Sewer

Vacuum Sewer

Fire Hydrant

Sluice Valve

Surface Manhole

Foul Manhole

S104 denotes private sewers subject to an adoption agreement

Noted by Anglian Water pursuant to obligations under the Water Industry Act 1991 sections 100 or 106, it must be used in any action taken to enforce the provisions of this plan. The information on this plan is based on data currently recorded but is not intended to be a guarantee of accuracy. Service pipes, private sewers and drains are generally not shown. Users of this map are strongly advised to check the position of any service pipe, private sewer or drain before carrying out any work. The actual position of all sewers shown on this map is not intended to be a guarantee of accuracy. No liability whatsoever, including liability for negligence, is accepted by Anglian Water for any error or omission, including the failure to accurately record or record at all, the location of any sewer main, discharge pipe, sewer or manhole or any other feature. This information is for Crown Copyright 900 298422.

Reproduced from the OS Map by Greenwillows Associates Ltd by permission of Ordnance Survey on behalf of the Controller of HMSO © Crown Copyright all rights reserved. Licence Number 100046121

Date: 11-MAY-2009

User: jeveritt

Scale: 1 : 2500


greenwillowsassociates

Green Willows Farm, East Turf Fen Drive, Warboys, Cambs PE26 2TZ
Tel: 01487 823198 Mobile: 07786 443902
E-mail: steveparnell@btinternet.com

SHDC
Planning & Development

10 JUL 2009

Ref: 0913/09

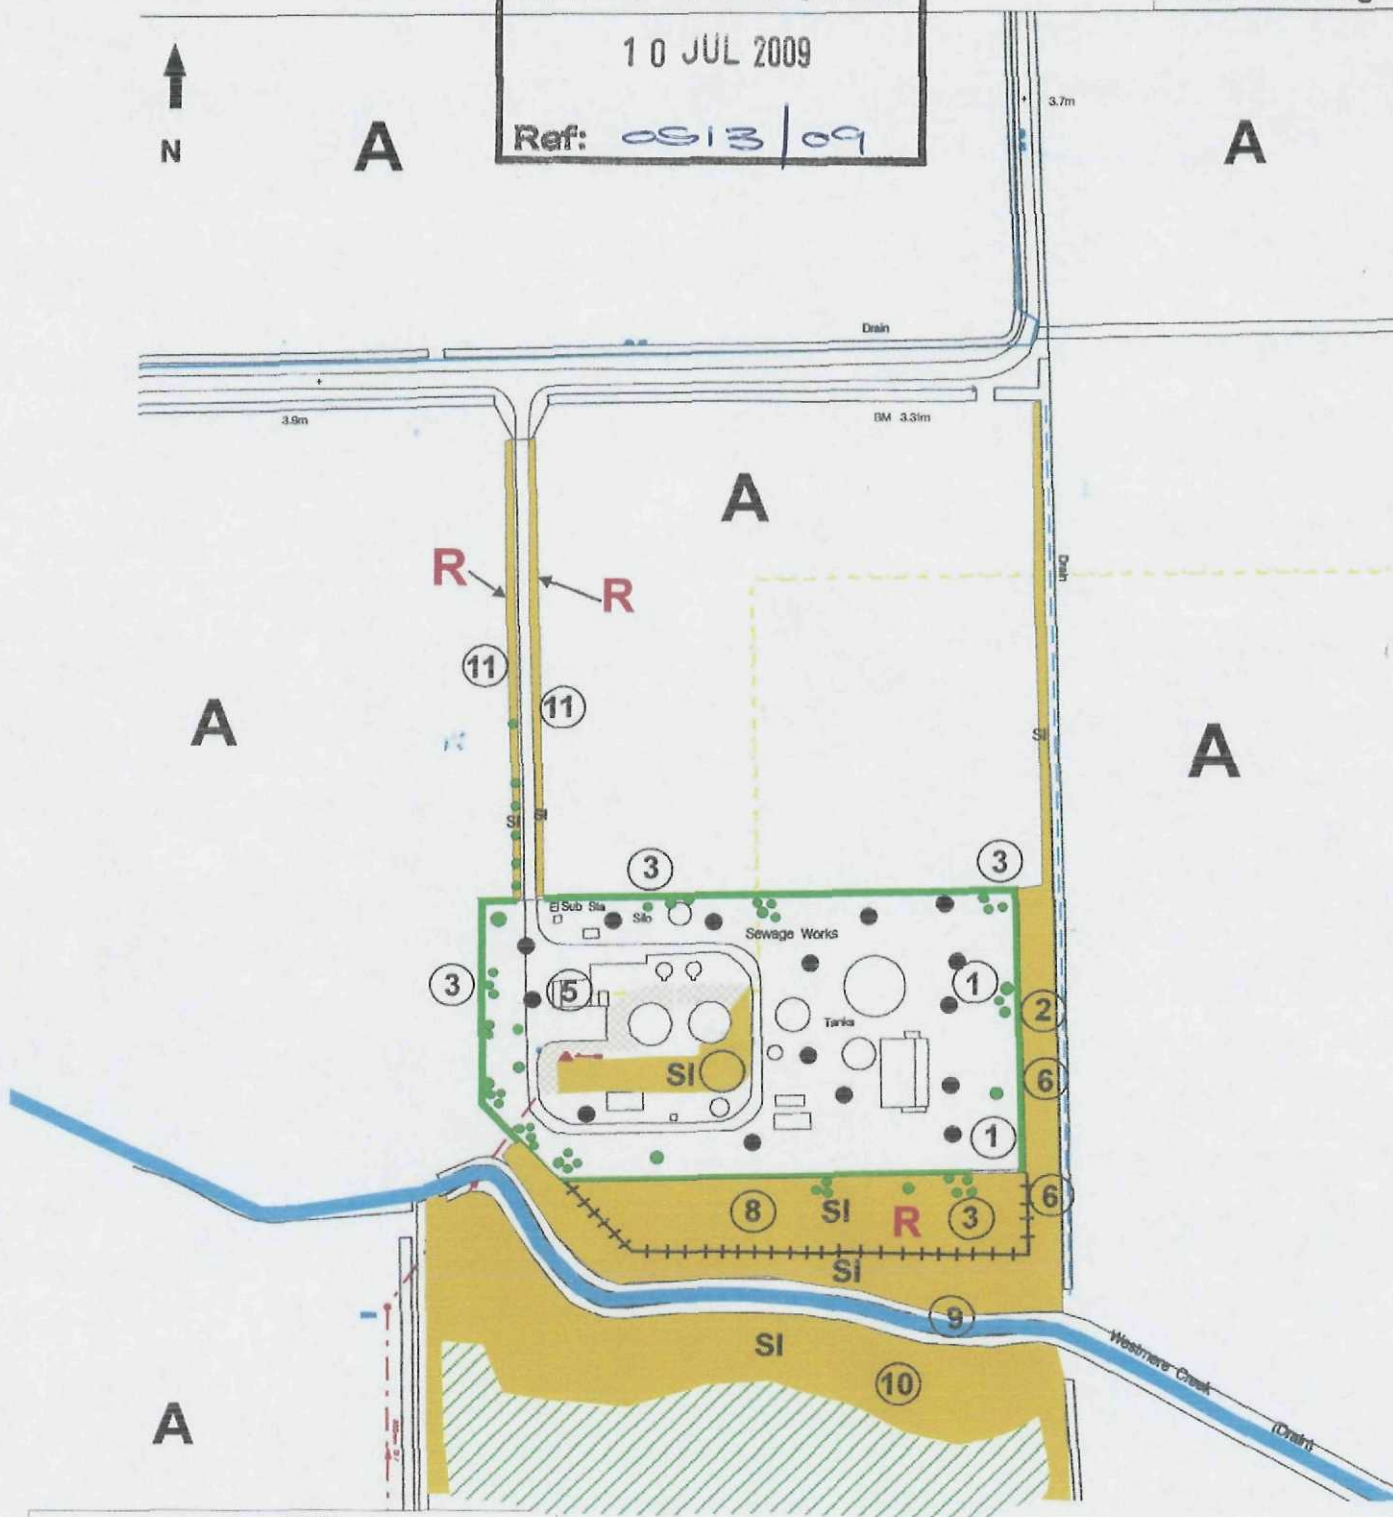

KEY

R Potential Reptile Habitat



Plantation Woodland



Trees



Dry Ditch



Drain



Bare ground



Hedge



Fence



Arable



Target Notes




Introduced Shrub



Semi-improved grassland

A

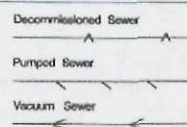

Fire Hydrant



Sluice Valve



Surface Manhole



Foul Manhole

SI04 denotes private sewers subject to an adoption agreement

Reproduced from the OS Map by Greenwillows Associates Ltd by permission of Ordnance Survey on behalf of the Controller of HMSO © Crown Copyright all rights reserved. Licence Number 100046121

Date: 11-MAY-2009

User: jeveritt

Scale: 1 : 2500

greenwillows associates

Green Willows Farm, First Turf Fen Drive, Warboys, Cambs PE28 2TZ
Tel: 01487 823198 Mobile: 07786 443802
E mail: oleveparnell@btinternet.com



SHDC
Planning & Development

10 JUL 2009

Ref: 0513/09

Appendix 2 Approximate Location of Proposed Wind Turbines, Sutton Bridge

anglianwater
Asset Data Management Centre

Key to Map:

- Postal Address Within 500m of Possible
- Assets
- Land Registry Polygons
- Woodland Within 250m of SRA
- MASTERMAP WOODLAND AREAS
- AREAS OF OUTSTANDING NATURAL BEAUTY
- NATIONAL NATURE RESERVES
- RAMSAR
- SPECIAL PROTECTION AREAS
- SITES OF SPECIAL SCIENTIFIC INTEREST
- RPSB IMPORTANT BIRD AREAS

Site Boundary

Approximate location
of Site 3

Approximate location
of Site 1

This plan is prepared by Anglian Water for the purpose of an application to the Planning Committee for the proposed wind turbines. The plan is not a site plan and does not show the exact location of the turbines. It is a general indication of the proposed location of the turbines. The plan is not a site plan and does not show the exact location of the turbines. It is a general indication of the proposed location of the turbines.

anglianwater

REVISION DETAILS

Sutton Bridge STW

Asset Data Management Centre
Anglian Water Services Ltd
Spencer House, Spillings Close
Embsay Business Park, Huntingdon
PE29 6XY

Tel: 01480 325561
Fax: 01480 325562
Email: AID_1_team@anglianwater.co.uk

Drawing No: AID_1067
Scale: 1 OF 1
Date: 11/08/09

LargeScale.gws

File Location
C:\AID\AID_1067 and AID_1068\AID_1067_1068\AID_1067_1068.dwg

Drawn: DN
Checked: DN
Approved: DN
Date: 11/08/09

Reproduced from the OS Map by Greenwillows Associates Ltd by permission of Ordnance Survey on behalf of the Controller of HMSO © Crown Copyright all rights reserved. Licence Number 100046121




greenwillows associates

Green Willows Farm, First Turf Fen Drive, Warboys, Cambs PE28 2TZ
Tel: 01487 823198 Mobile: 07796 443802
E mail: stevepennwell@btinternet.com

Appendix 5
Original Layout of Proposed Development.
Sutton Bridge STW



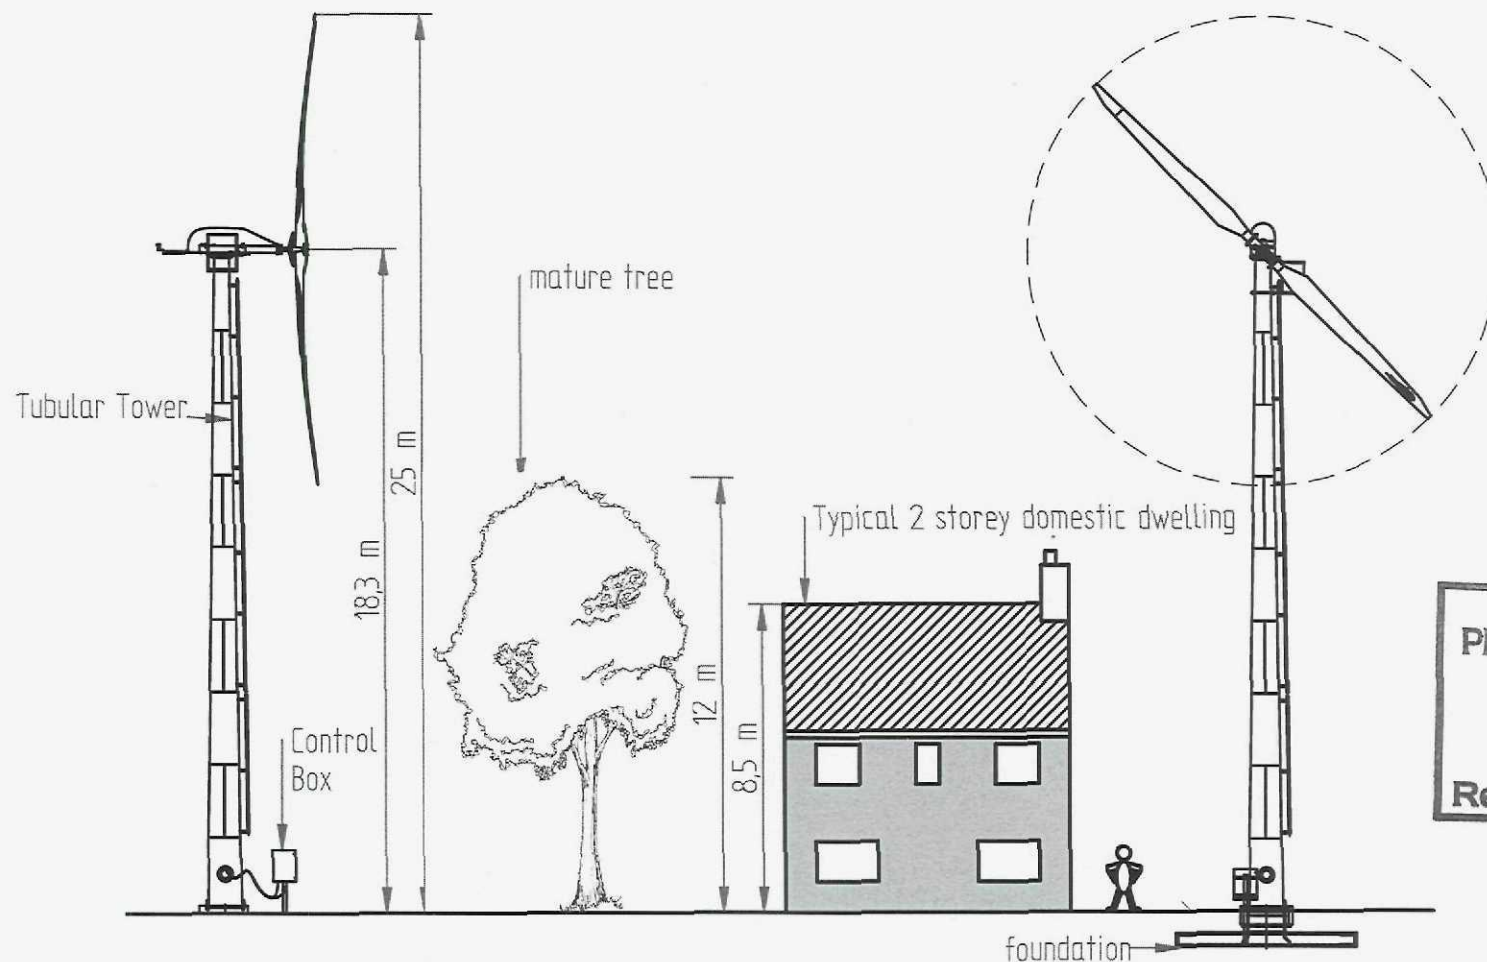

SHDC
 Planning & Development
 10 JUL 2009
 Ref: 0513/09

TITLE
 Gaia-Wind 11kW Footprint

UNLESS OTHERWISE SPECIFIED
 DIMENSIONS ARE IN MILLIMETERS
 ANGLES $\pm X.X^\circ$
 2 PL $\pm X.XX$ 3 PL $\pm X.XXX$

DWG NO	REV
Sheet: A4	
SCALE: 1:200	WEIGHT: SHEET 1 OF 1

