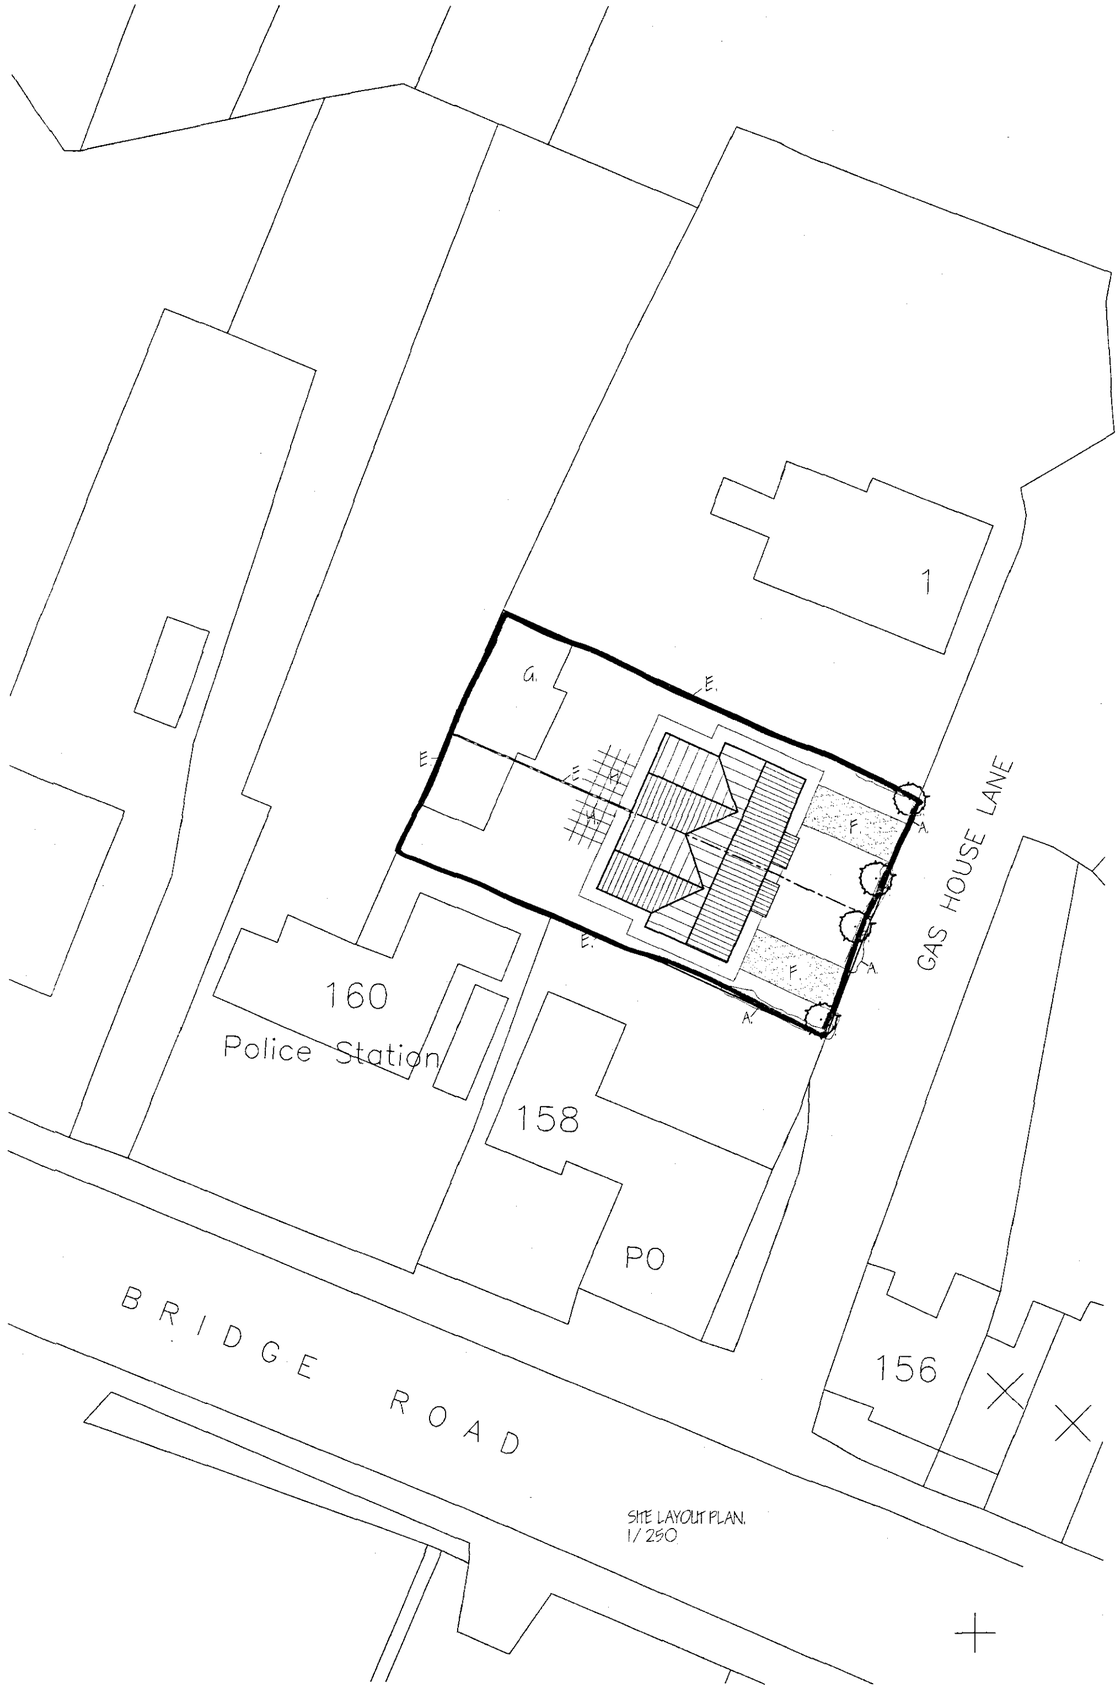



SITE LAYOUT PLAN.
1/250

LANDSCAPING, FENCING & TREE PLANTING SCHEME.


A - MIXED HEDGE
- (a) Hawthorn (Crataegeus Morooura)
- (b) Beech (Faqus Sulvatica)
- (c) Blackthorn (Prunus Spinosa)
- (d) Buckthorn (Rhamnos Catharsica)

B - SILVER BIRCH - Feathered
C - HAWTHORN - Feathered
D - WHITEBEAM - Feathered.
E - 1.8 Metre HIGH VERTICAL CLOSE BOARDED FENCE.
F - PRIVATE ACCESS DRIVE - Gravel.
G - OUT-BUILDINGS TO BE DEMOLISHED..
H - PATIO.

All planting to be in accordance with BS 4428:1989 and amendment No. 1 (1991)
All trees to be planted with minimum 0.6m plastic mulch mat and to be staked, tied and tubed.
1/3 to ½ bag of peat free tree and shrub planting compost to be incorporated into backfill for each tree hole.

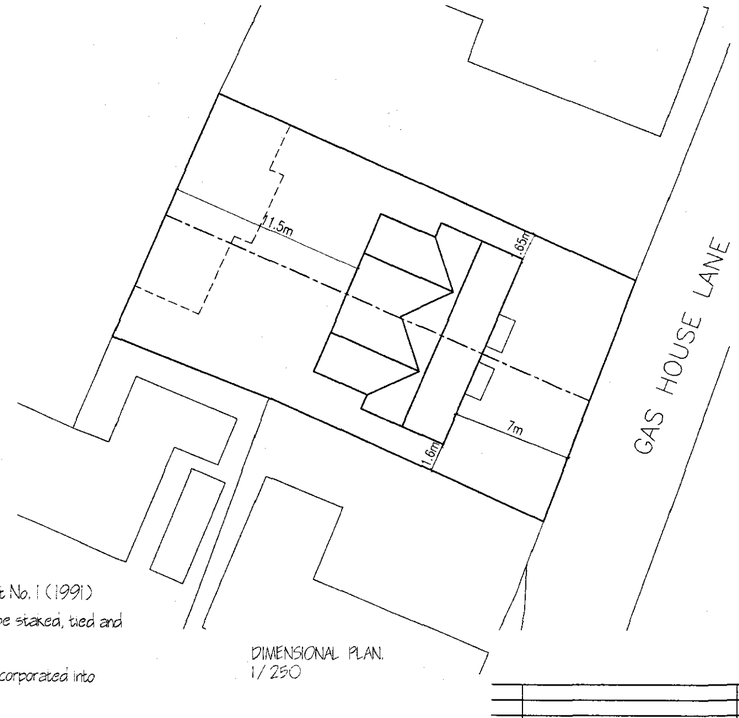

DIMENSIONAL PLAN.
1/250

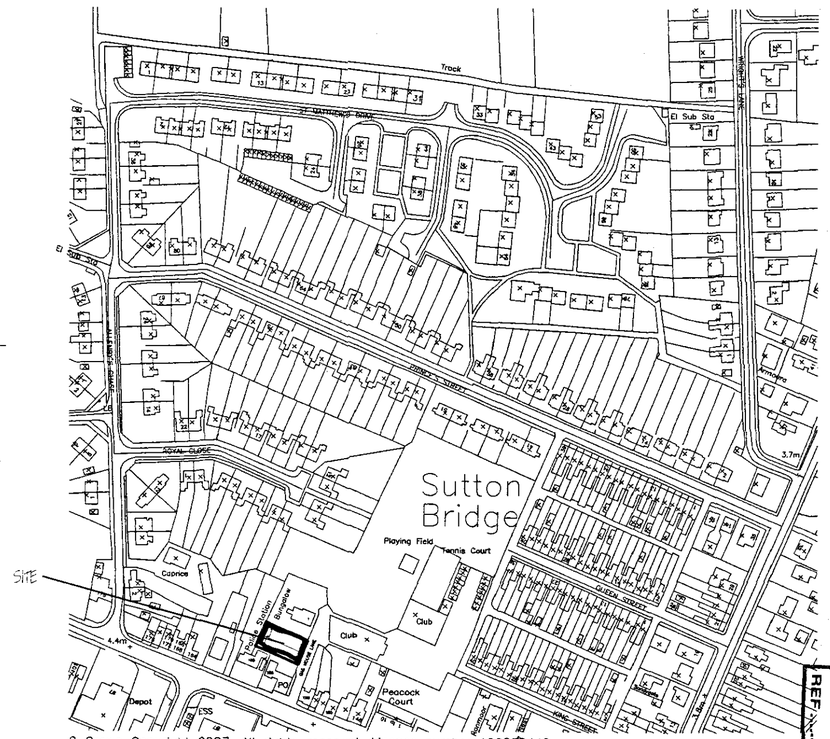

NORTH

SITE

? Crown Copyright 2007. All rights reserved. Licence number 100020449

LOCATION PLAN.
1/2500

AMENDED PLAN
Ref. A2

Planning & Development
- 2 SEP 2008
Ref: 0517/08

A	DESIGN AMENDMENTS - PLANNING OFFICER	AUG '08
ref:	revision	date

G. R. MERCHANT LTD.
I.ENG AMICE FIWO
ARCHITECTURAL, STRUCTURAL AND LAND DRAINAGE CONSULTANTS
4 Wrights Mews
12A Park Road, Holbeach,
Spalding, Lincs. PE12 7EE
Tel: 01406 490600
Fax: 01406 425744
E-Mail: gr.merchant@btconnect.com

Project
PAIR OF SEMI-DETACHED HOUSES..
OFF GAS HOUSE LANE.
SUTTON BRIDGE.
SPALDING. LINC'S.

Client
MR. & MRS. D. PADHAR.

Drawing
LOCATION & SITE LAYOUT PLANS.

Job Ref.	Drawing No.
1866-08.	01A.
Date	Drawn
AUG '08.	GRM.

Scale
AS INDICATED.

DO NOT SCALE FROM THIS DRAWING

This drawing is copyright and may not be altered, traced, photographed or used for any other purposes or circulated for which it is issued. The General Contractor is to check all dimensions on site and report any discrepancies to the Architect. All details shown on this drawing including foundations are based on typical site conditions related to the area. No responsibility can be accepted for abnormal conditions which may be discovered during excavation unless reported to the Architect so that consequential alterations may be considered. Site soil surveys are recommended in respect of foundations to ensure specific site conditions before foundation work is undertaken. This drawing is limited in that it only shows information contained and does not purport to contain a full specification of the works. It is essential that all sources of obtaining Planning / Building Regulation approval. This drawing must not be used as a contract document alone. The works will not be supervised or inspected on site by G R Merchant or any representative thereof. It is the client or their appointed agents responsibility to control ownership, substitution of materials, adherence to specification, variations to contract etc. All materials to be new unless otherwise stated and all components and materials etc. to be used fitted and applied etc. in strict accordance with manufacturers instruction and relevant code of practice. Materials used conform to appropriate British standard specification or BSA certificate or European code equivalent. The Employer / Client shall ensure that the selected contractor is conversant with

REF:
SOUTH HOLLAND DISTRICT COUNCIL
26 AUG 2008