
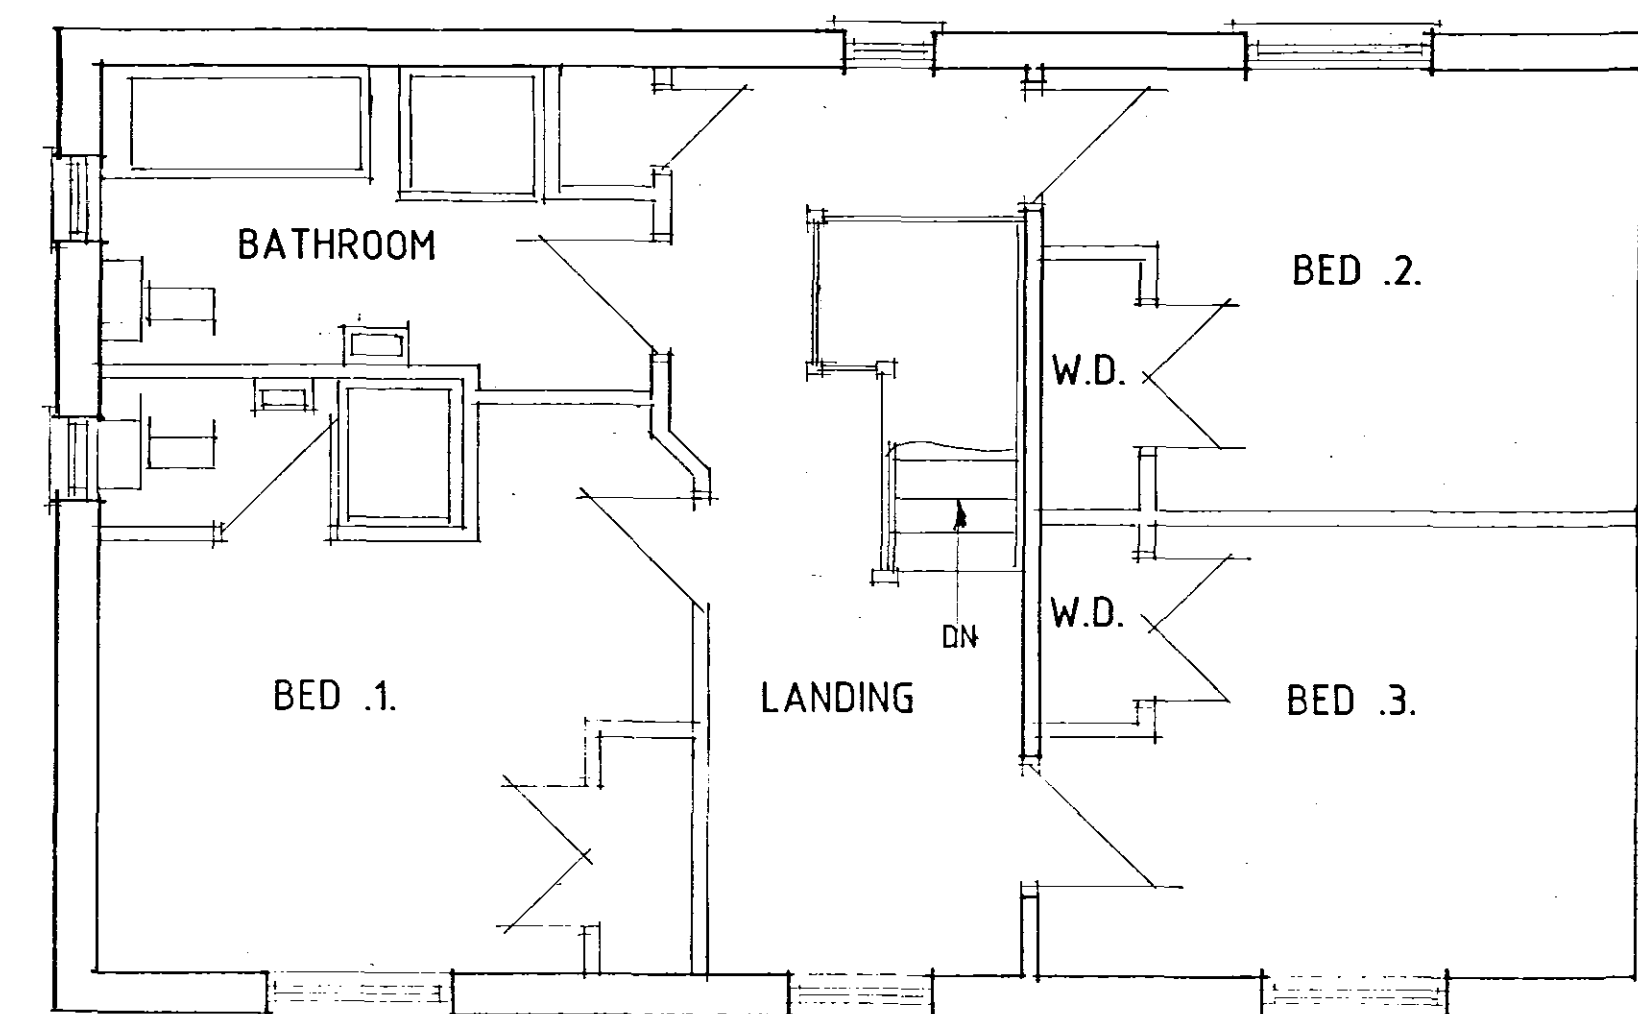
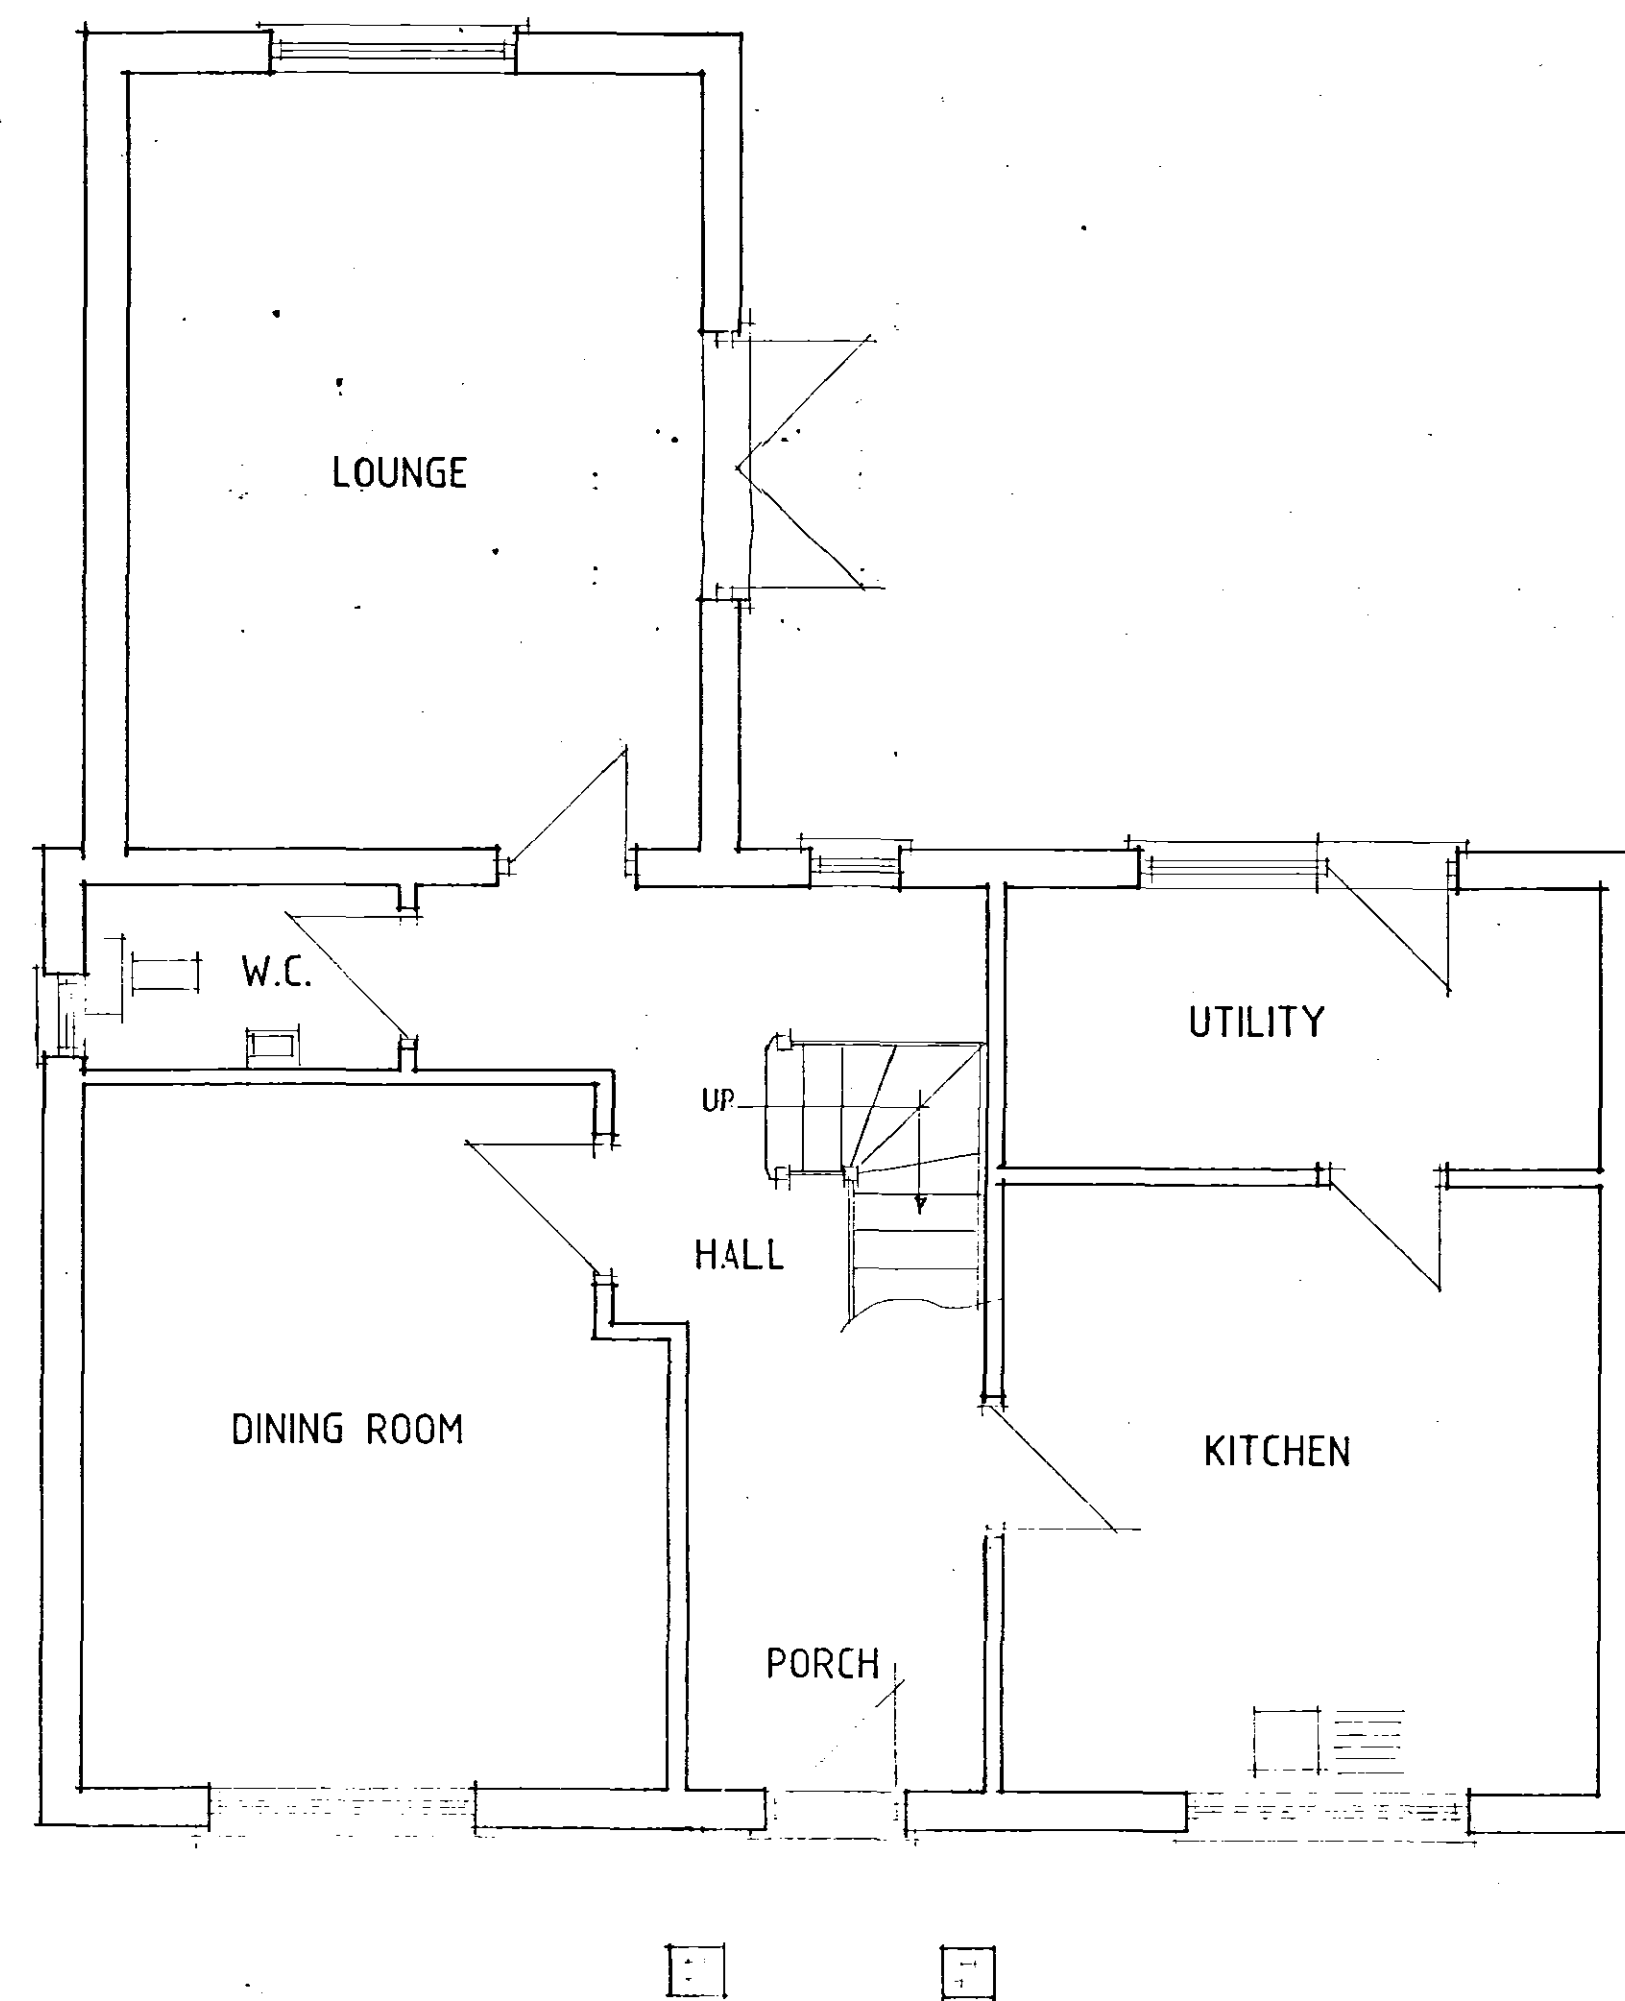
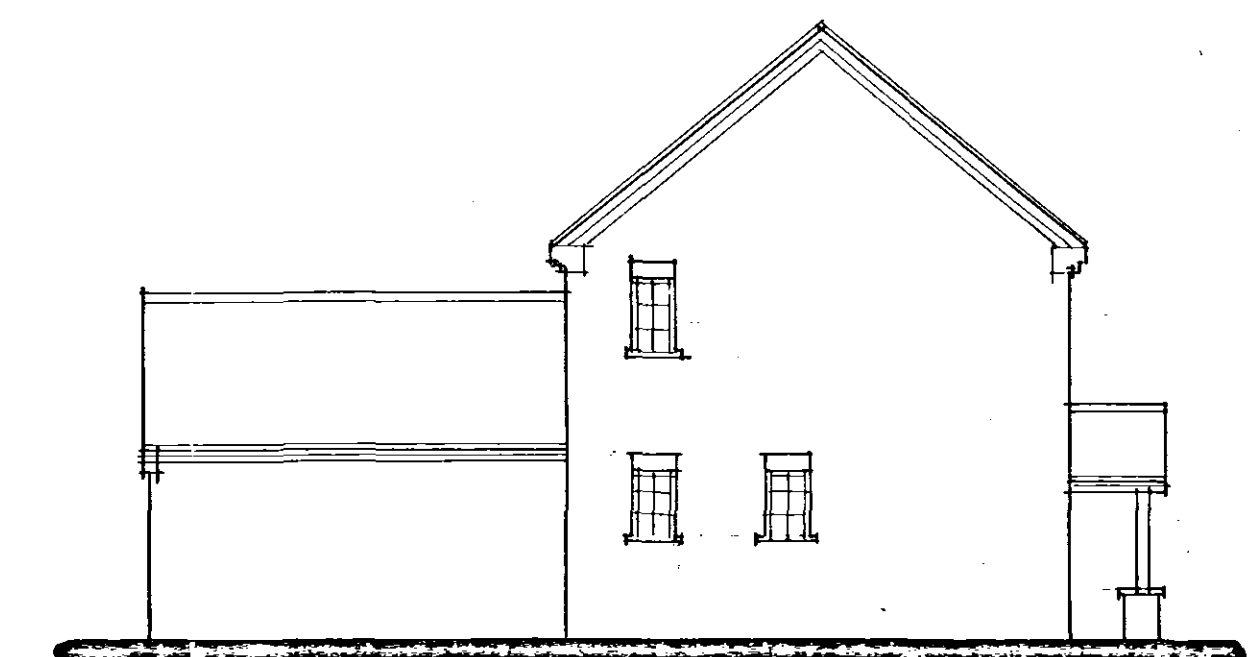
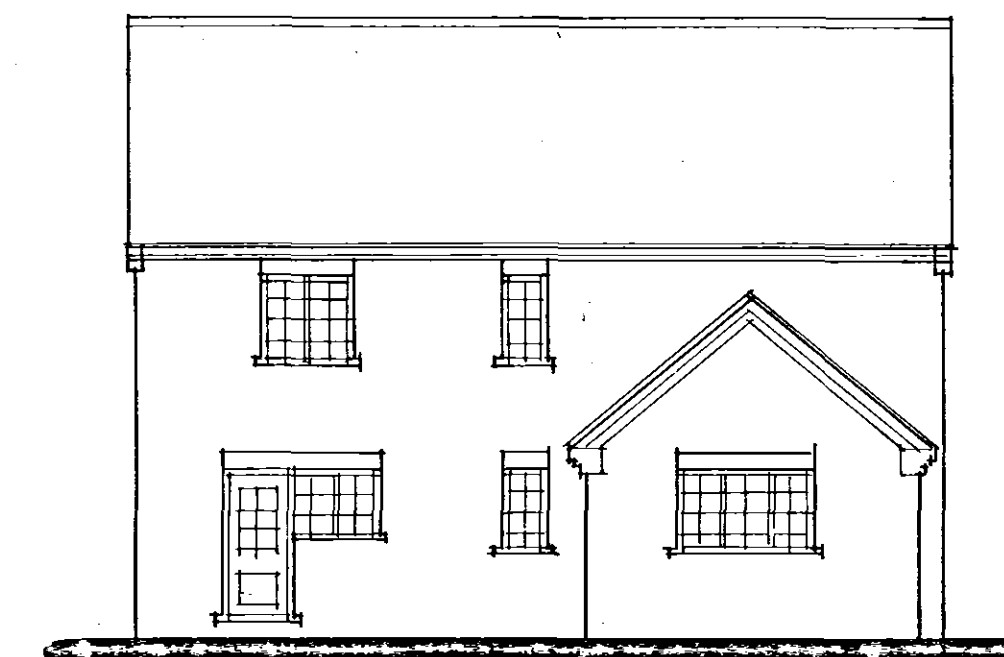
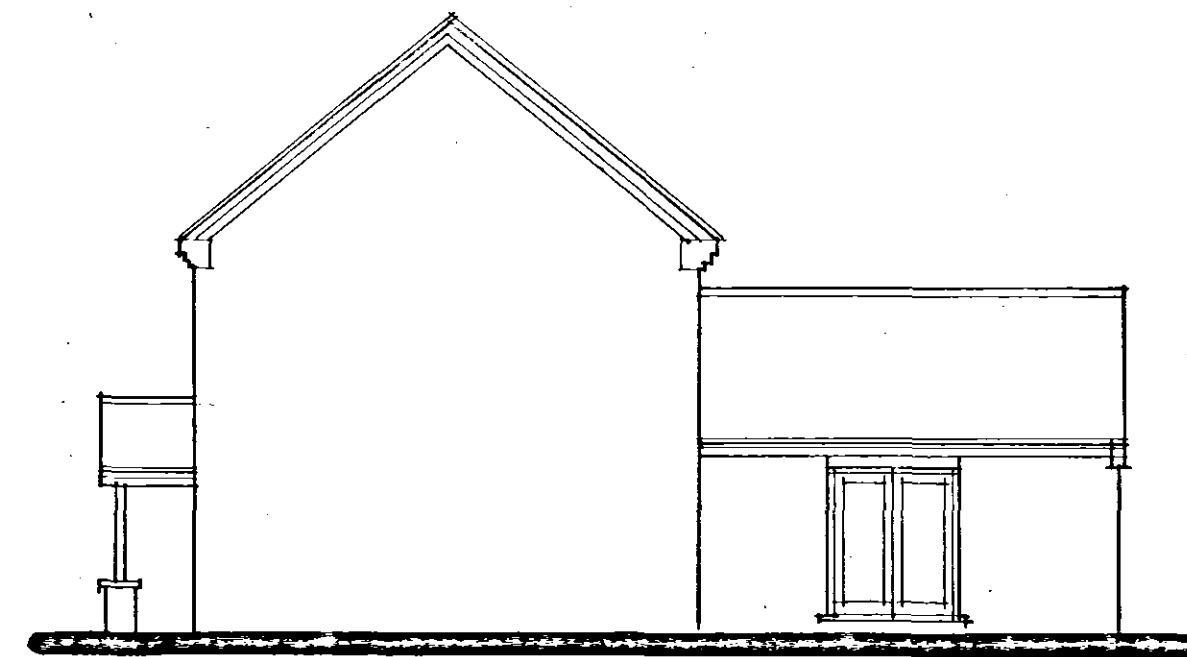


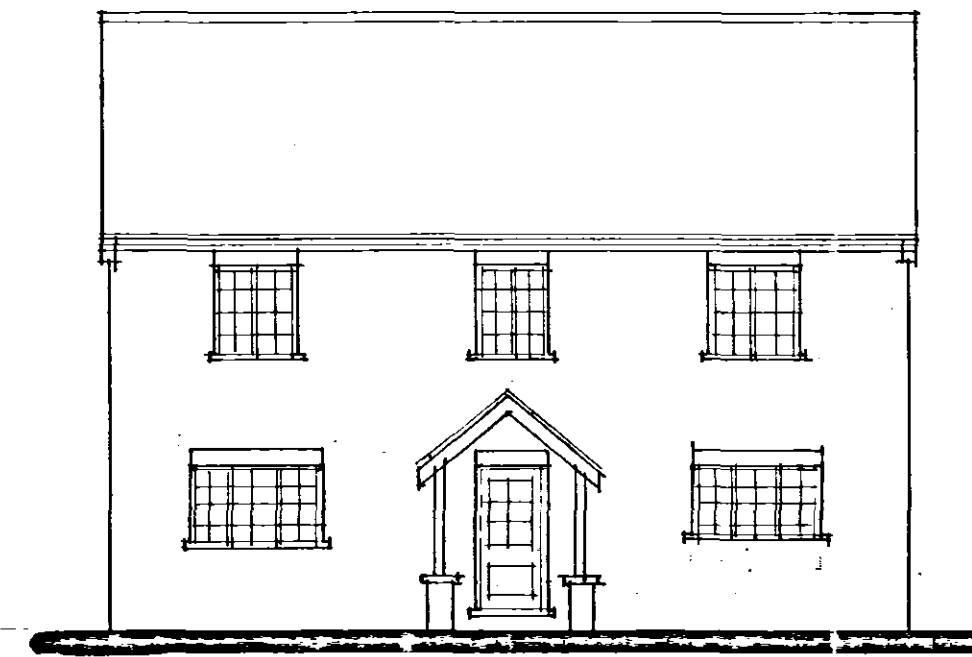

A. - DESIGN ALTS. - 15306.

SHAW-WALKER
CONSULTANTS IN ARCHITECTURE & PLANNING

PROPOSED HOUSE &
GARAGE AT 95 BRIDGE
ROAD, SUTTON BRIDGE FOR

MR. & MRS. S. MURFITT.

SKETCH

1:50 1:100 SD05-071/4

MARCH-06 B.GILHAM.

Z. für Vergleichende Sprachwissenschaft
 65, 1992, 1, 1-14.