




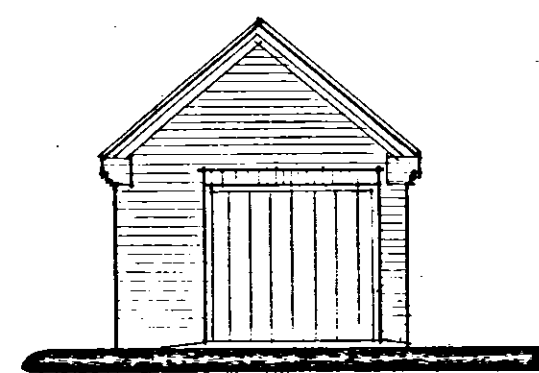


FRONT

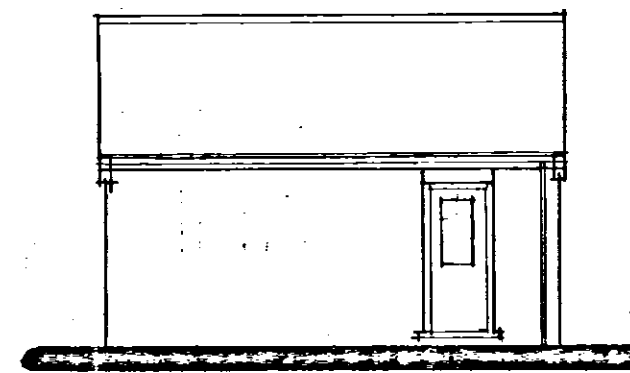



SIDE

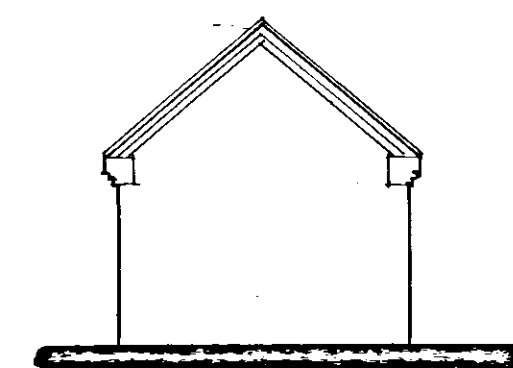

REAR

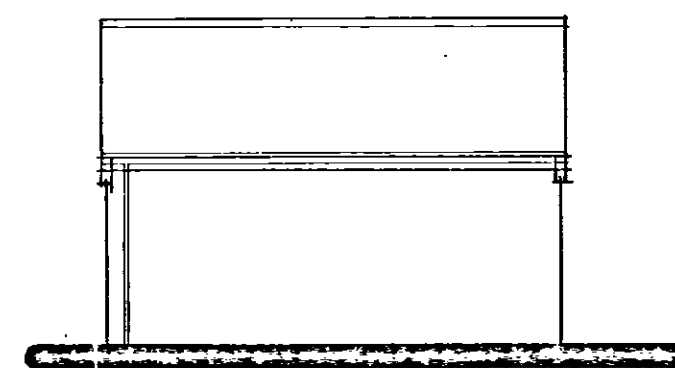

SIDE

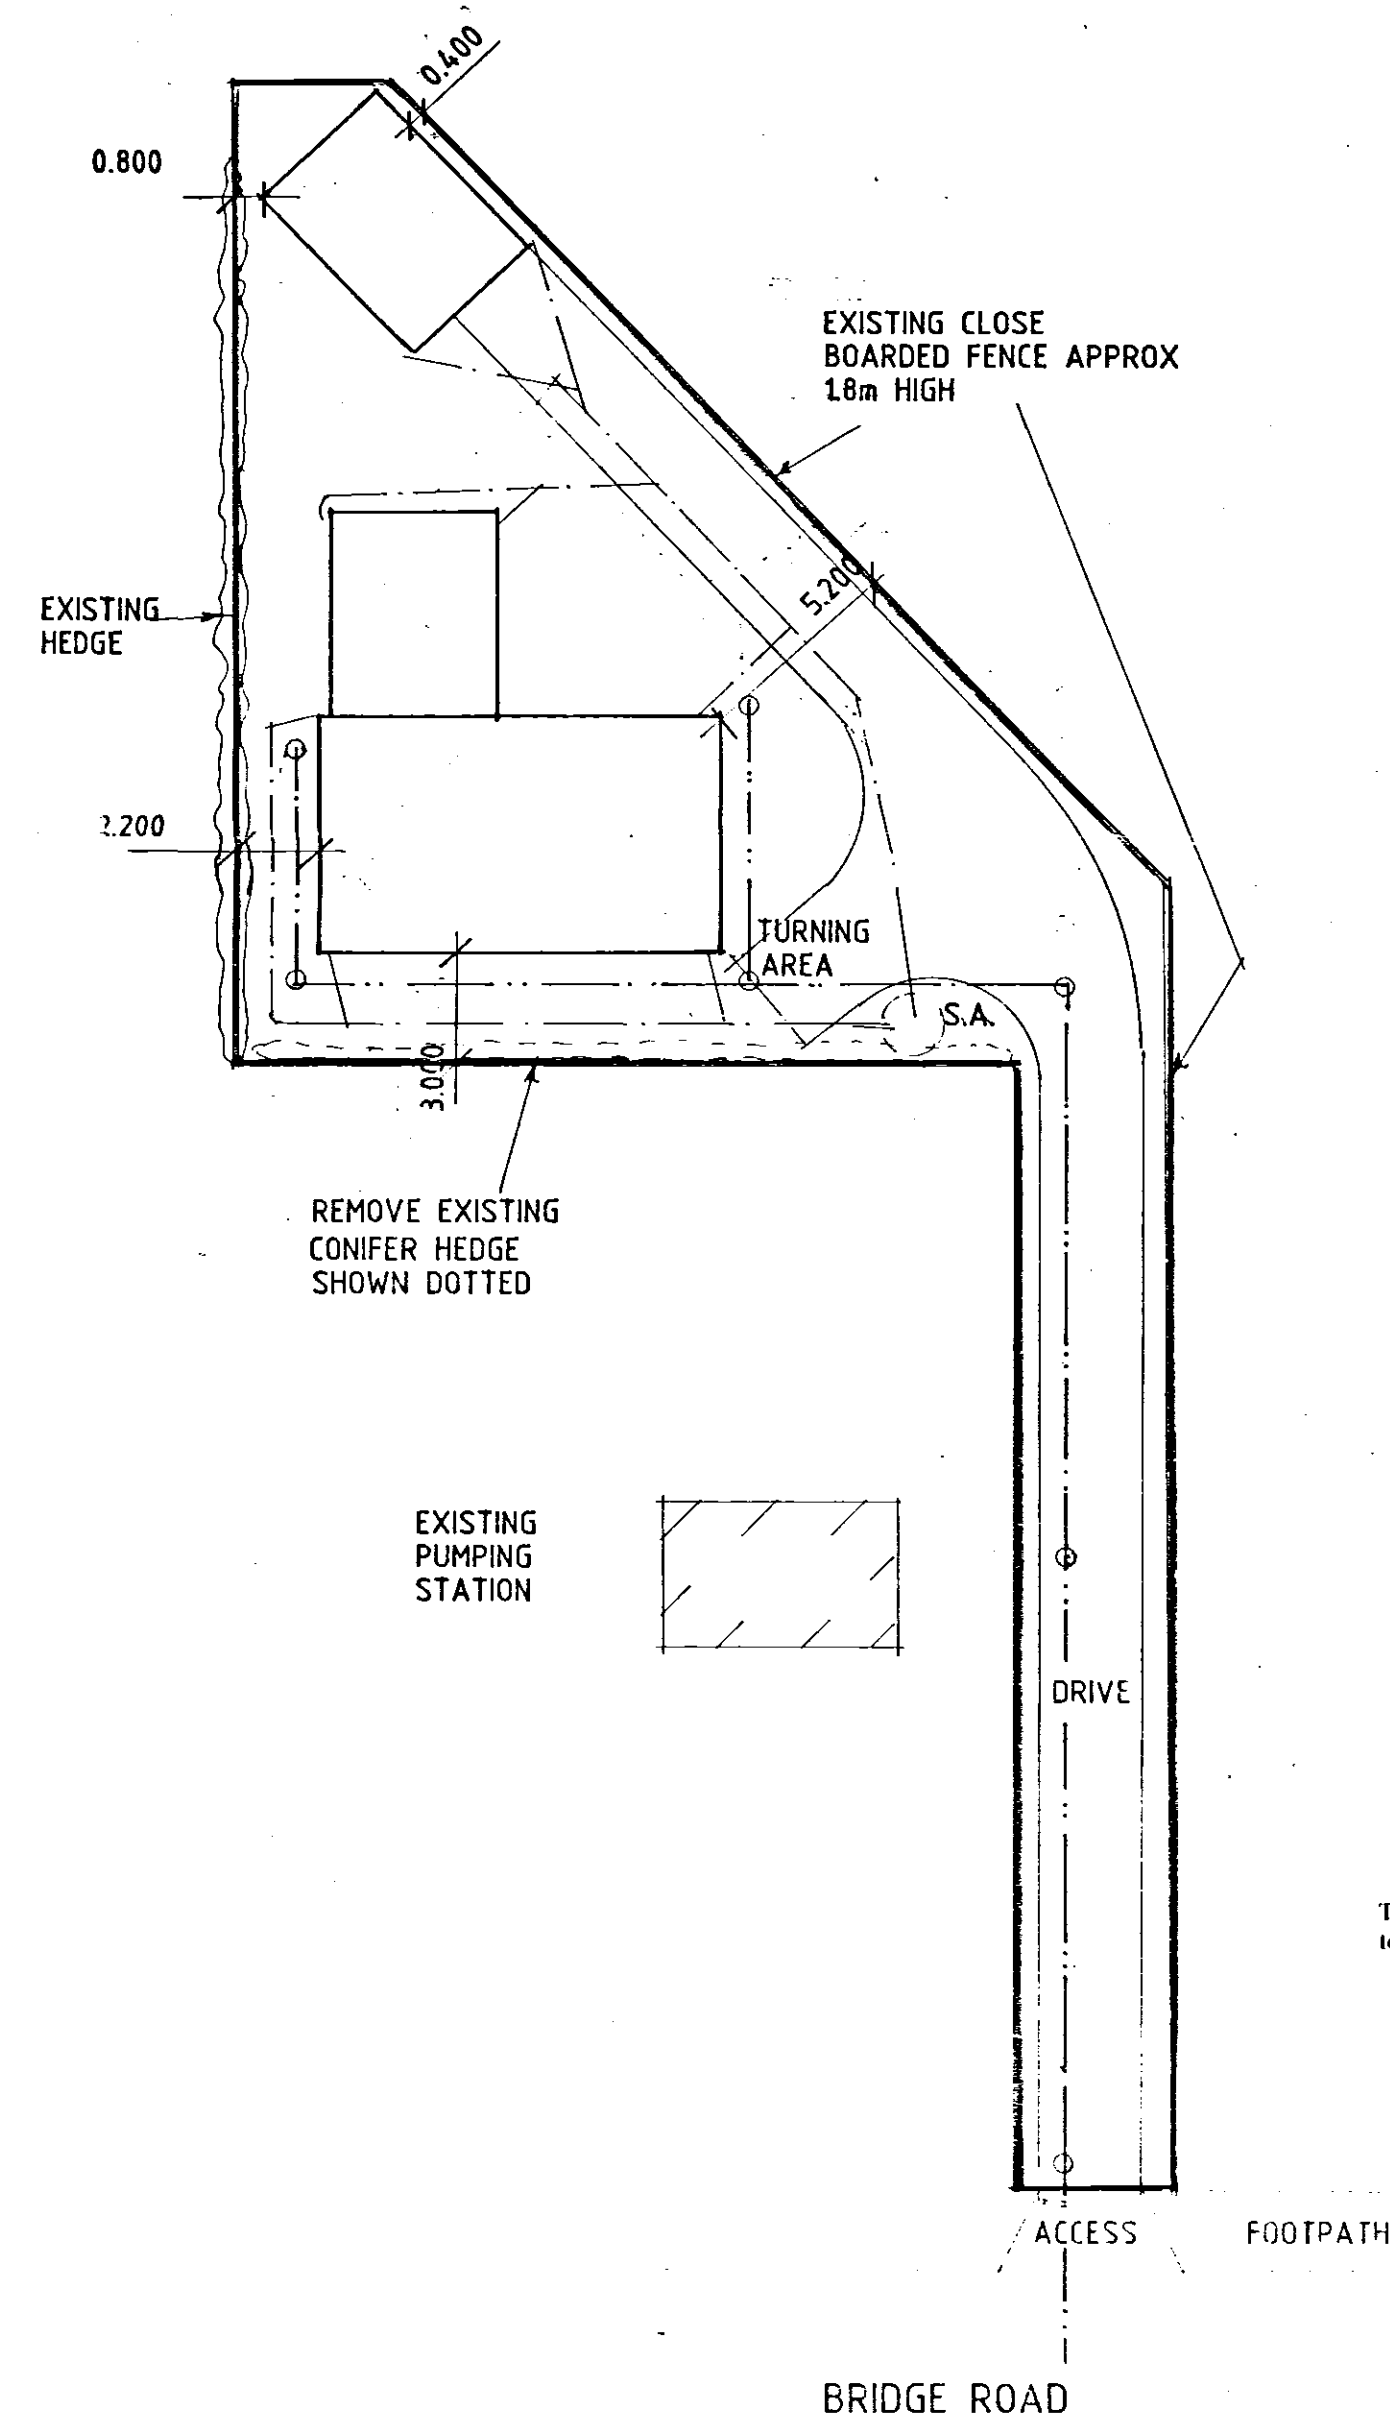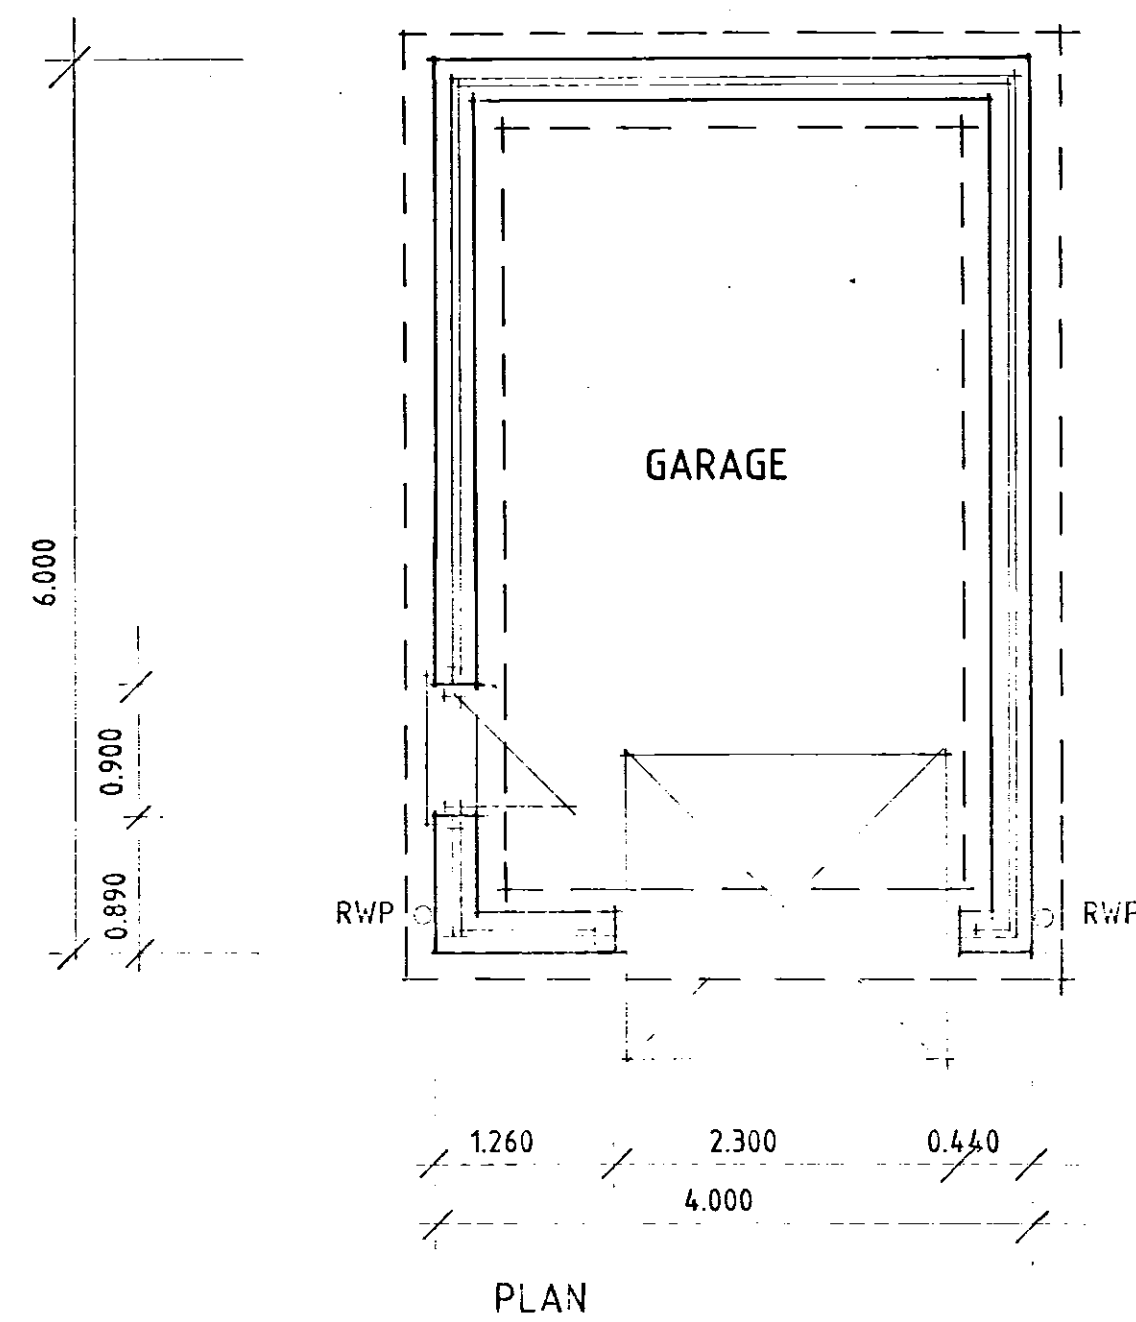

The first 20m of existing driveway from Bridge Road
to be suitably constructed to support a 12 ton vehicle.

SHDC
PLANNING & DEVELOPMENT
11 APR 2006
Ref. 0519/06

DETERMINED
PLAN

G - DESIGN ALTS - 31.3.06
F - DESIGN ALTS - 28.3.06
E - DESIGN ALTS - 13.3.06
D - B.R. ALTS - 25.1.06
C - NOBBS IMF. ADDED - 6.1.06
B - IMF. ADDED - 14.12.05
A - DESIGN ALTS - 21.11.05

Suttons
CONSULTANTS IN ARCHITECTURE & PLANNING

PROPOSED HOUSE &
GARAGE AT 95 BRIDGE
ROAD, SUTTON BRIDGE FOR

MR & MRS S. MURFITT

1:50 1:100 SD05-071/2
1:200

OCT-05 B.GILHAM.

THIS DRG TO BE READ IN CONJUNCTION WITH
SD05-071/4, SD05-071/5
M. E. NOBBS. LETTER DATED 14.9.05 & BORE HOLE LOG DATE 8.9.05

SITE PLAN