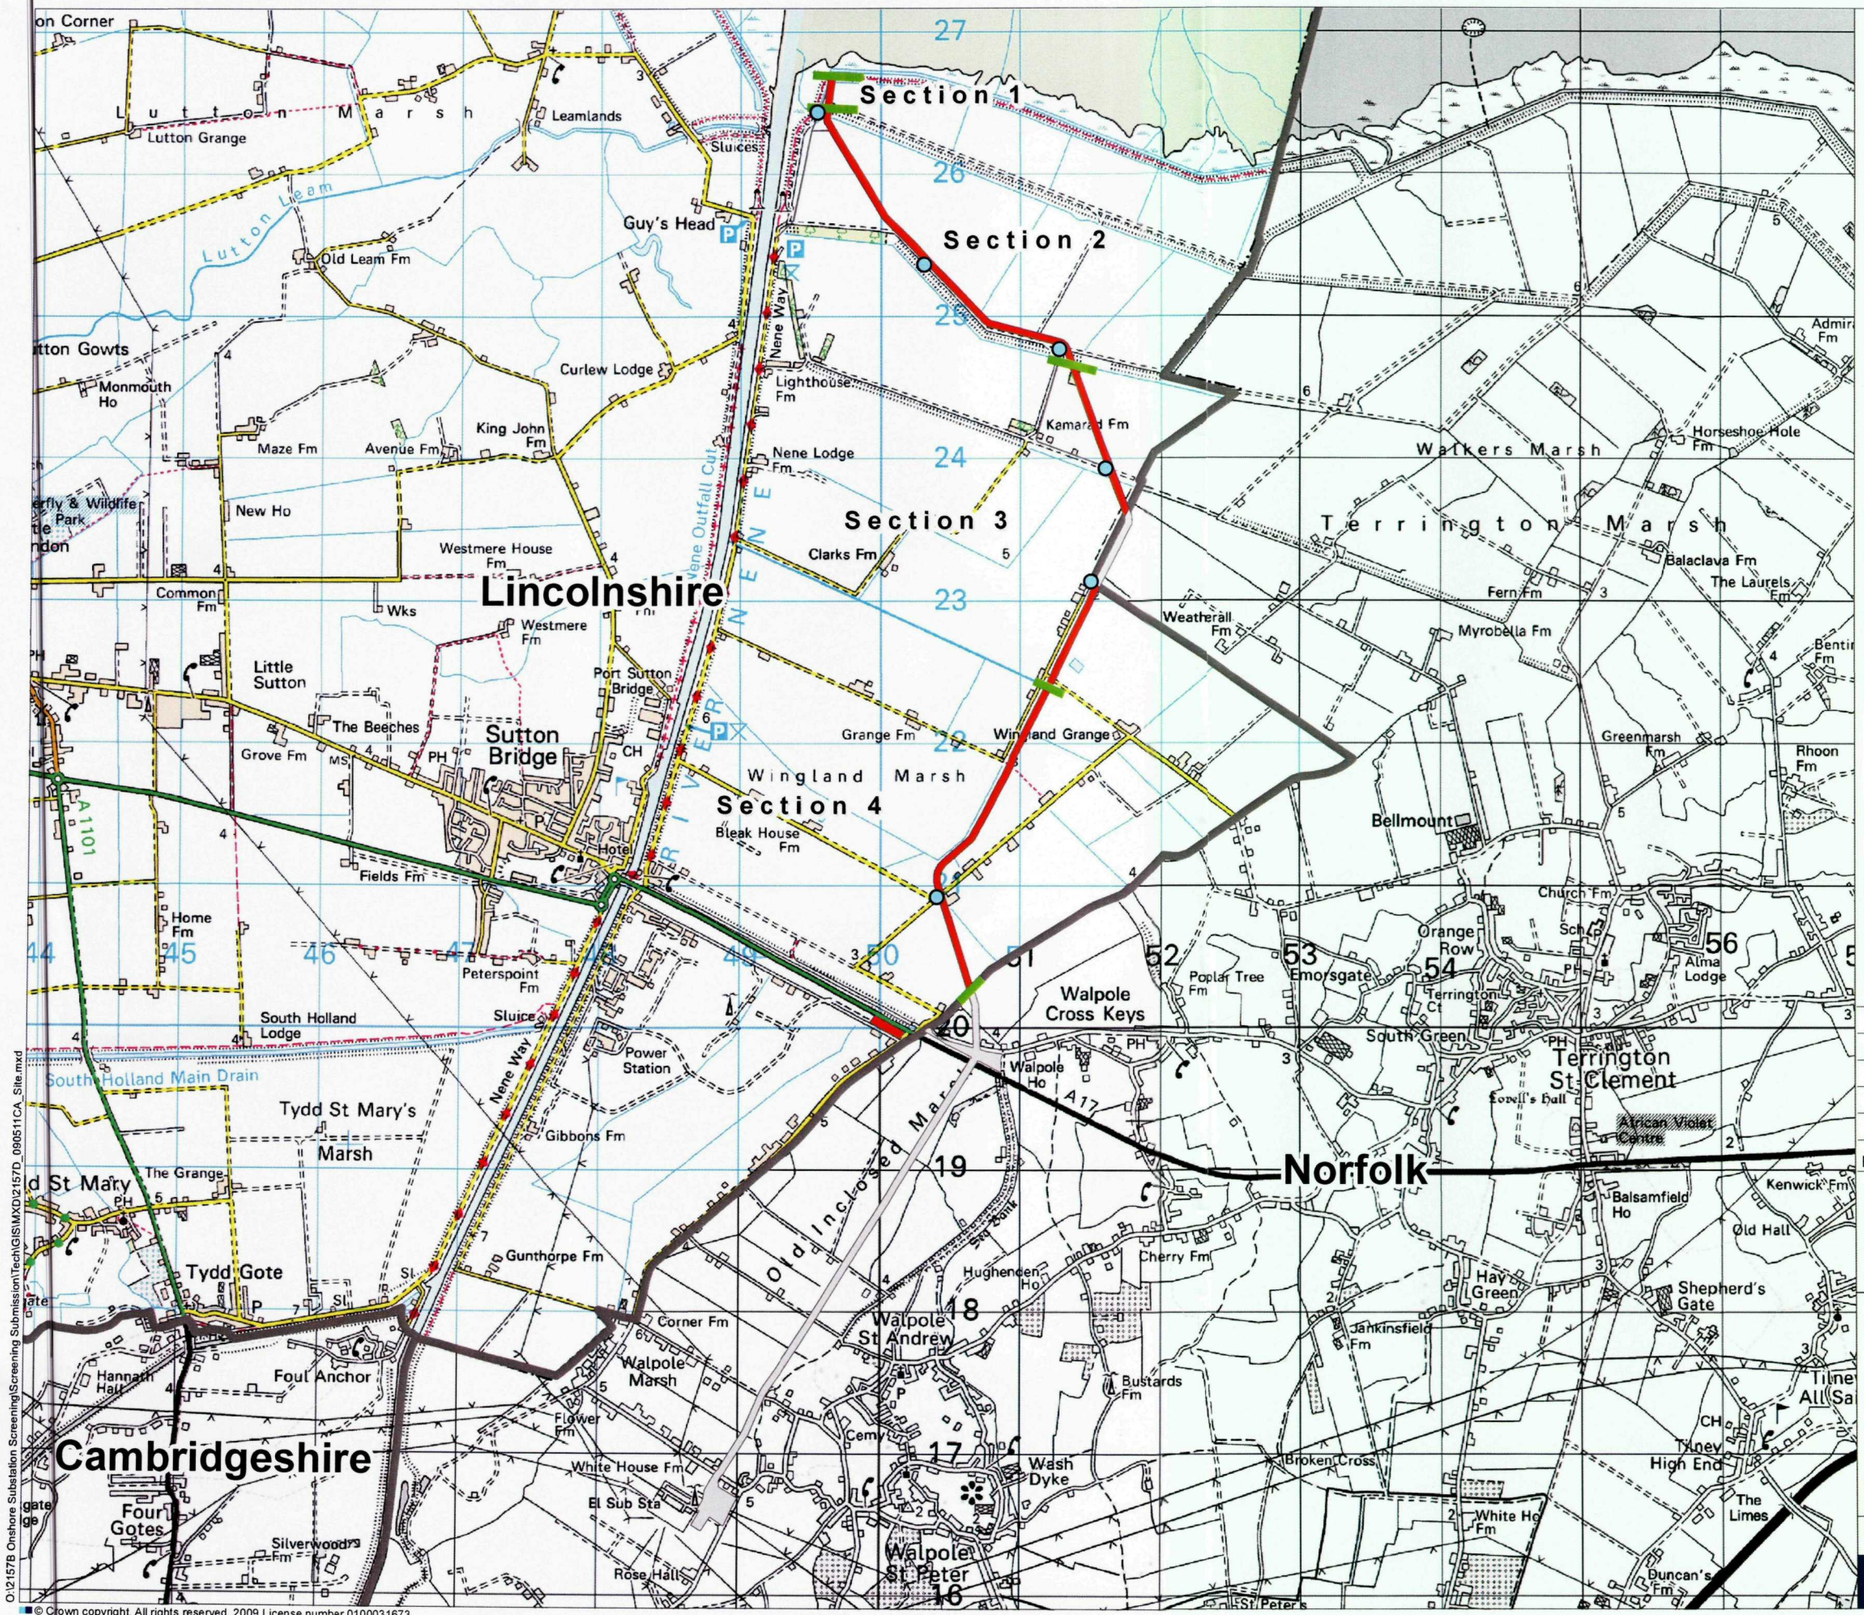


Key

- Access Point
- Work Sections 1,2,3,4
- Onshore Cable Corridor in Lincolnshire
- County Boundary

SHDC
Planning & Development
2 3 JUN 2010
Ref: 0521-10

Rev:	Date:	Amendment:	Name:	Checked:

RPS

Mallams Court 18 Milton Park Abingdon Oxon OX14 4RP
T 01235 821888 F 01235 820351 E rpsox@rpsplc.uk W www.rpsgroup.com

Client: Centrica

Project: Lincs Offshore Windfarm

Title: Offshore Cable Route

Date: 05/09 Scale: 1:41,956 Original paper size: A3

Drawn: CA Checked: - Job Ref: JNP2157

Figure No: - Rev: .

O:\2157B Onshore Substation Screening\Screening Submission\TechGIS\MXD\2157D_090511CA_Site.mxd

© Crown copyright, All rights reserved. 2009 License number 0100031673