

LEGEND

- 450mm high 215mm thick brickwork wall with 328mm piers with decorative iron fencing
- 1800mm high close boarded timber fence
- 1000mm high decorative iron fencing

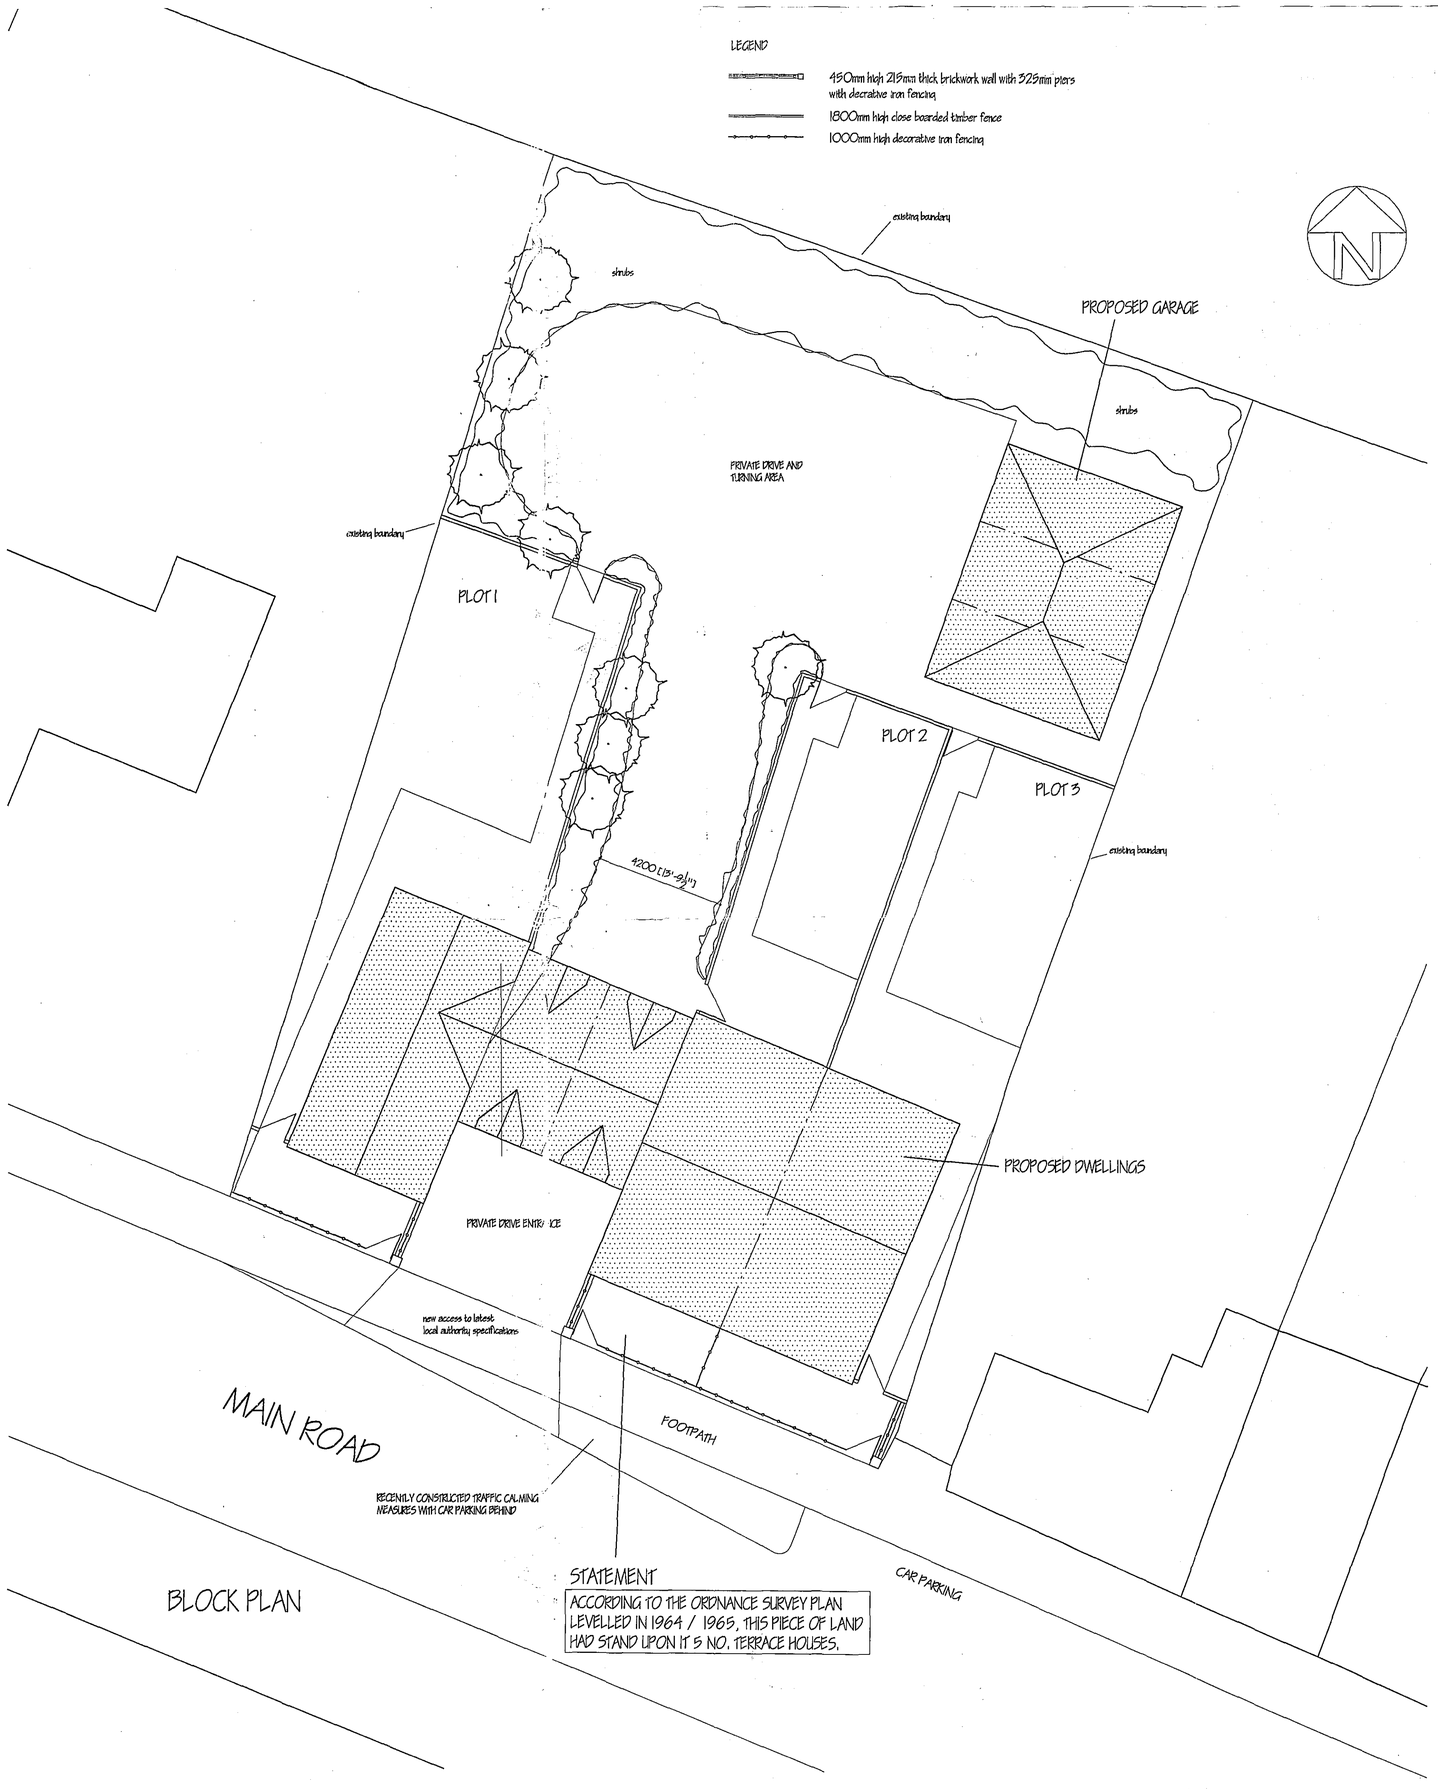

STATEMENT

ACCORDING TO THE ORDNANCE SURVEY PLAN LEVELLED IN 1964 / 1965, THIS PIECE OF LAND HAD STAND UPON IT 5 NO. TERRACE HOUSES.

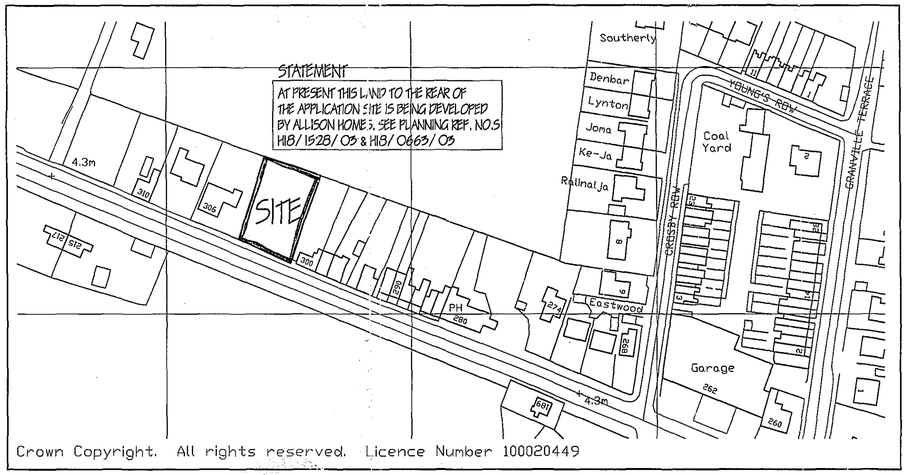

LOCATION PLAN

MATERIALS
HOSKINS AUTUMN RED FACING BRICK
SANDTOFT CALDERDALE SLATE GREY TILES

LANDSCAPING, TREE AND SHRUB PLANTING
All new trees are to be a variety of the following :-
A- SILVER BIRCH (BETULA PENDULA) FEATHERED
B- HAWTHORN (CRATAEGUS LAEVIGATA) FEATHERED
C- WHITE BEAM (SORBUS ARIA) FEATHERED
D- FLOWERING CHERRY 'HISAKURA' (PRUNUS) FEATHERED
all planting to be in accordance with BS 4428: 1989 and ammendment no. 1 (1991)
all trees to be planted with minimum 600mm plastic mulch mat and to be staked, tied and tubed
1/3 to 1/2 bag of peat free and shrub planting compost to be incorporated into backfill for each tree hole

SHDC
Planning & Development
07 JUN 2005
Ref: 0541/05

AMENDED PLAN
Ref. A2

ref:	revision	date
C	TRAFFIC CALMING AREA ADDED TO DRAWING	
	MAP TREES REMOVED FROM REAR BOUNDARY	JUNE 2005
B	GARAGE BLOCK MOVED 4M AWAY FROM REAR BOUNDARY	
	AS AGREED WITH DAVE JEFFREY (PLAN OFFICER)	MAY 2005
A	GARAGE MOVED 2M AWAY FROM REAR BOUNDARY	APR 2005

G. R. MERCHANT B.Sc. M.I.ENG AMICE FIWO

ARCHITECTURAL, STRUCTURAL AND LAND DRAINAGE CONSULTANTS

Unit 4, Wrights Mews
12A Park Road, Holbeach,
Spalding, Lincs. PE12 7EE
Tel: 01406 490800
Fax 01406 425744
E-Mail: G. R. Merchant @ Merchant. Fs. Co. UK

Project
PROPOSED RESIDENTIAL DEVELOPMENT
MAIN ROAD
SUTTON BRIDGE
SPALDING LINCS

Client
S.E. KING

Drawing
BLOCK & LOCATION PLANS

Job Ref.	Drawing No.
986/04	04C
Date	Drawn
NOV 2004	JPW

Scales
1/100 1/1250

DO NOT SCALE FROM THIS DRAWING

This drawing is copyright and may not be altered, traced, photographed or used for any other purpose other than that for which it is issued. The General Contractor is to check all dimensions on site and report any discrepancies to the Architect. All details shown on this drawing including foundations are based upon typical site conditions related to the area. No responsibility can be accepted for abnormal conditions which may be discovered during construction unless reported to the Architect so that design amendments may be considered. Site soil surveys are recommended to record of foundations to establish specific site conditions before tender/or work is undertaken. This drawing is limited in the amount of information contained and does not purport to contain a full specification of the works. It is solely for the purpose of obtaining Planning / Building Regulation approval. This drawing must not be used as a contract document alone. The works will not be supervised or inspected on site by G R Merchant or any representative thereof. It is the client or their appointed agents responsibility to control workmanship, substitution of materials, adherence to specification, variations to contract etc.

All materials to be new unless otherwise stated and all components and materials etc. to be used fitted and installed etc. in strict accordance with manufacturers instruction and relevant code of practice. Materials shall conform to appropriate British standard specification or BBA, certificate or European code equivalent. The Employer / Client shall ensure that the selected contractor is conversant with and adopts all measures necessary to achieve compliance with Health and Safety legislation in Building sites and Work places. The Employer / Client is advised that should the works need to comply with the Construction Design and Management Regulations as an Independent Planning Supervisor will be required. The works shall comprise of all that is shown on the drawing and details. Work that may not specifically shown but may be reasonably inferred as necessary to carry out the works shall be deemed to be included.