


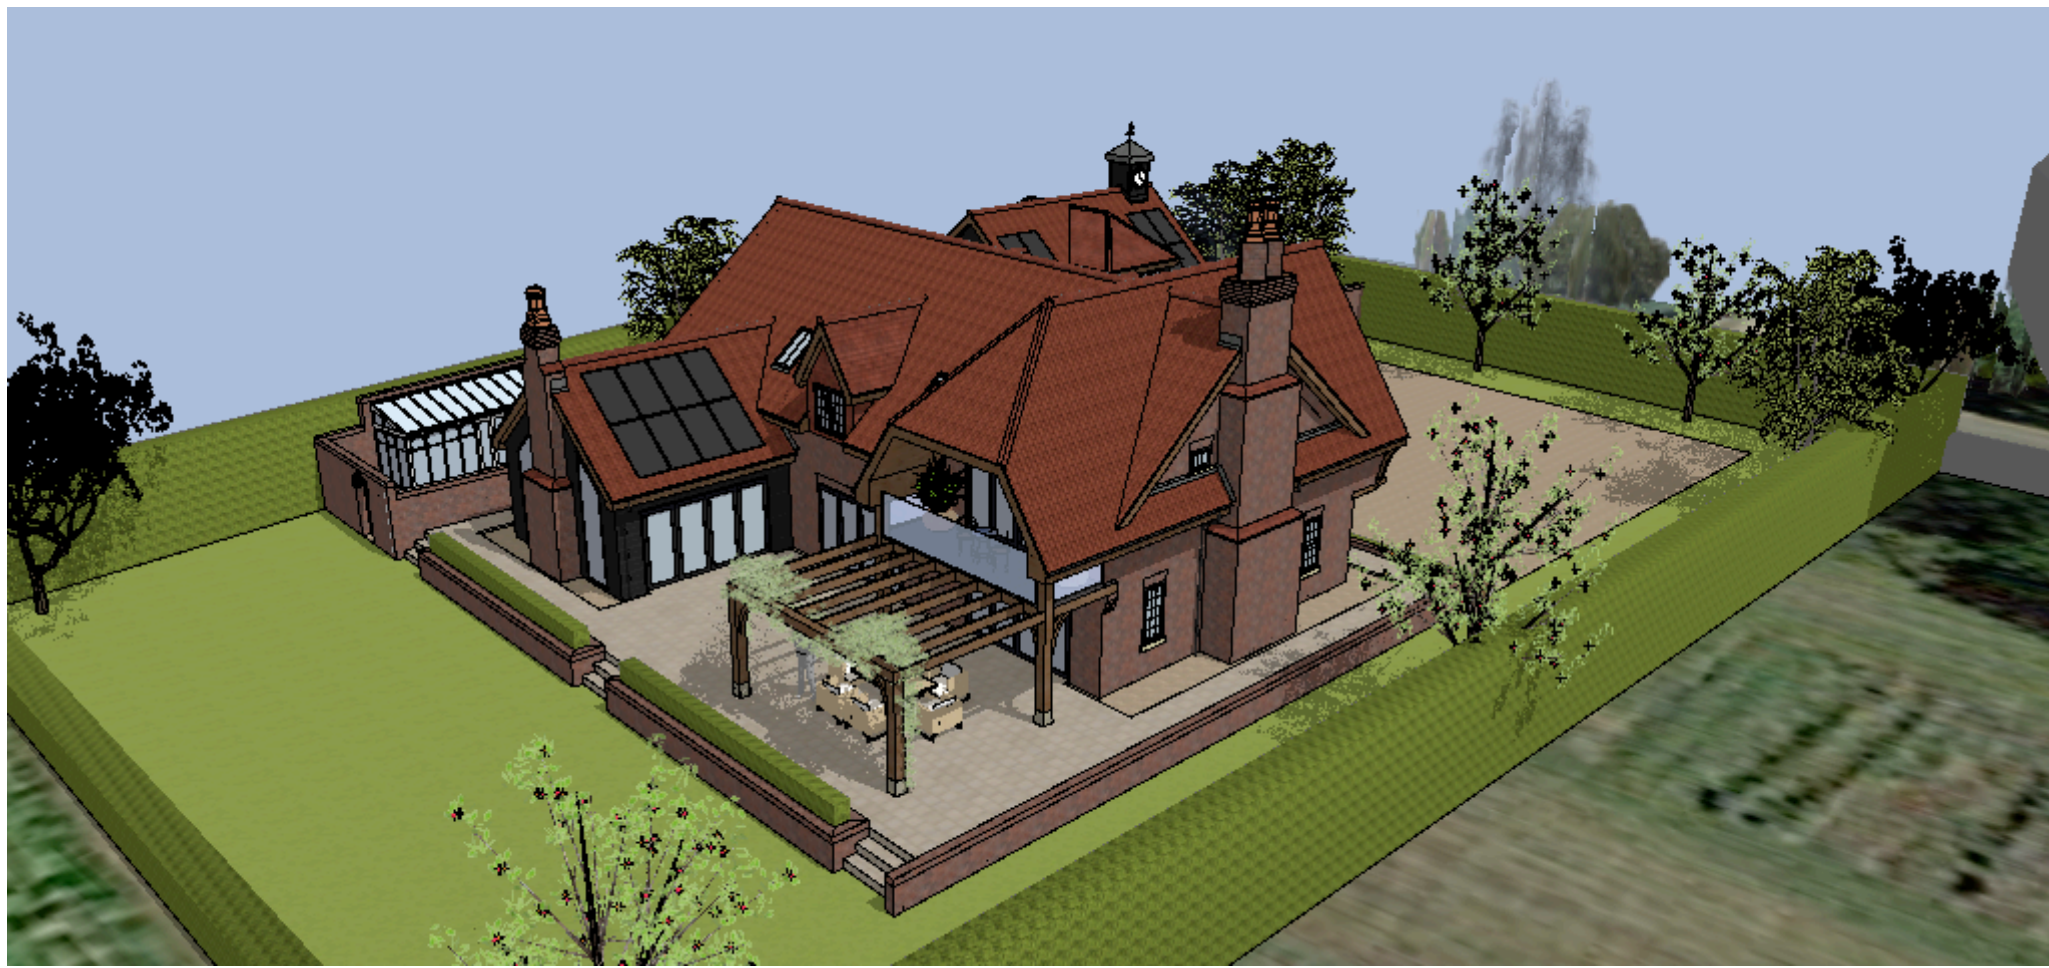

PROPOSED NEW HOUSE AND GARAGE
ADJACENT 103 NEW ROAD
SUTTON BRIDGE for
S.E. KING B C LTD

DO NOT SCALE FROM THIS DRAWING		MAY 2018	
A	LEAD TO WINDOWS & STONE PATHS SHOWN		

3D VIEWS 1

NO SCALE

5/4/18

J090-BR 17A

Julian Warrick
Architectural Design Consultant

SEE your design. Imagine no longer how it looks. SEE how it looks

Email: julian@jwarrick-design-cons.com
Tel: 01775 820123
Mob: 07849 652067
www.JulianWarrick.co.uk
Google +

8 Beech Grove
Donington
Spalding
Lincs
PE11 4XQ

PRELIMINARY