



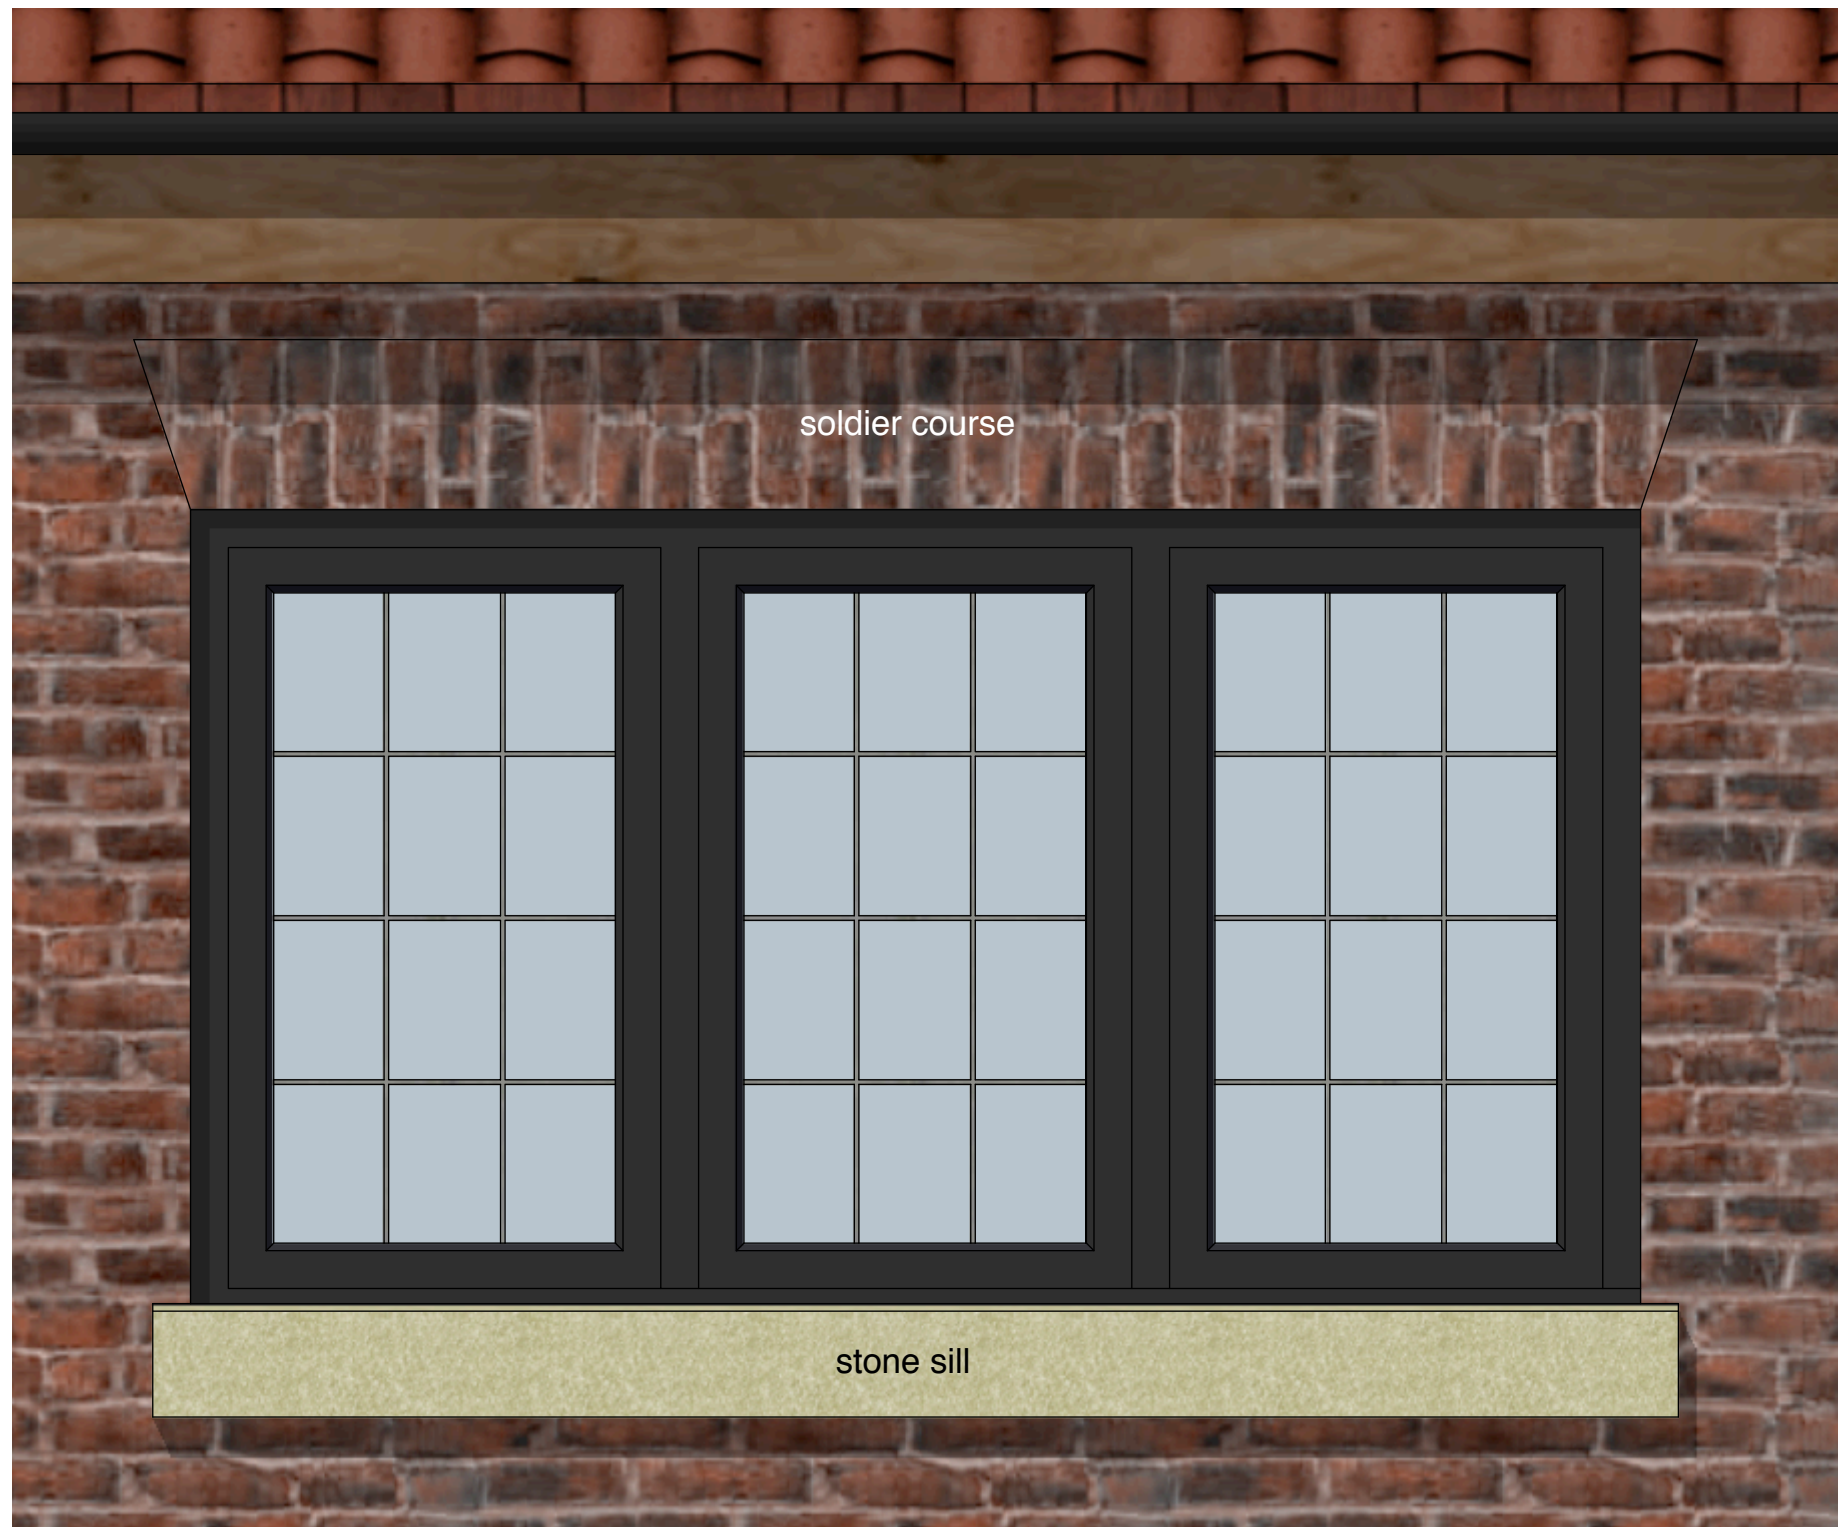


flush casement
timber windows
painted or
stained dark grey
with lead detail
in glass panes

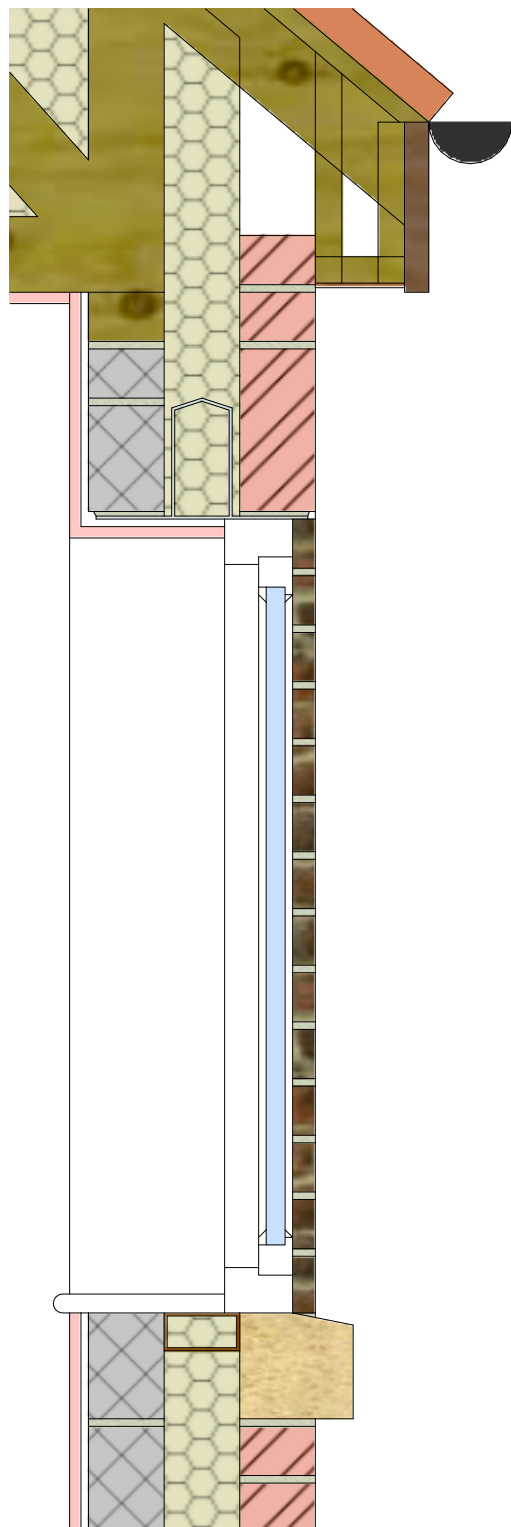

Electricity Meter Box to be
used .
The locations of the boxes
are placed as discretely as
possible while still being
practicable (see plan).
All elementsto be brown or
black as shown.



Rooflights to Small Barn to be Conversation style with central bar

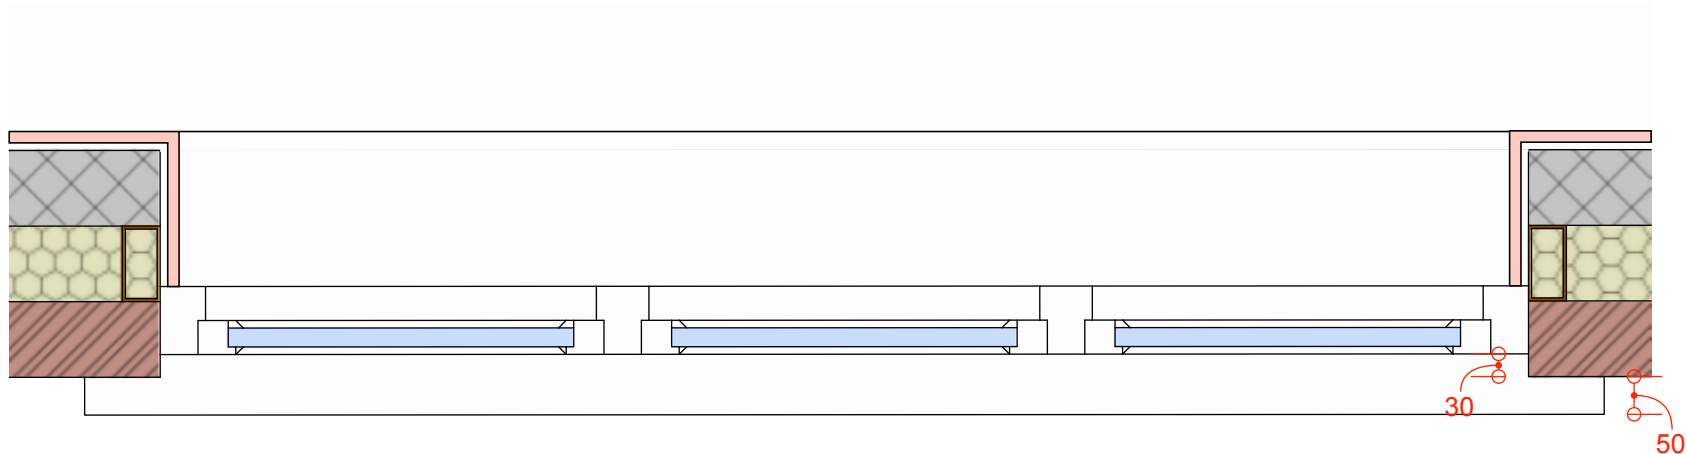




STONE PAVING



GRAVEL



CLADDING

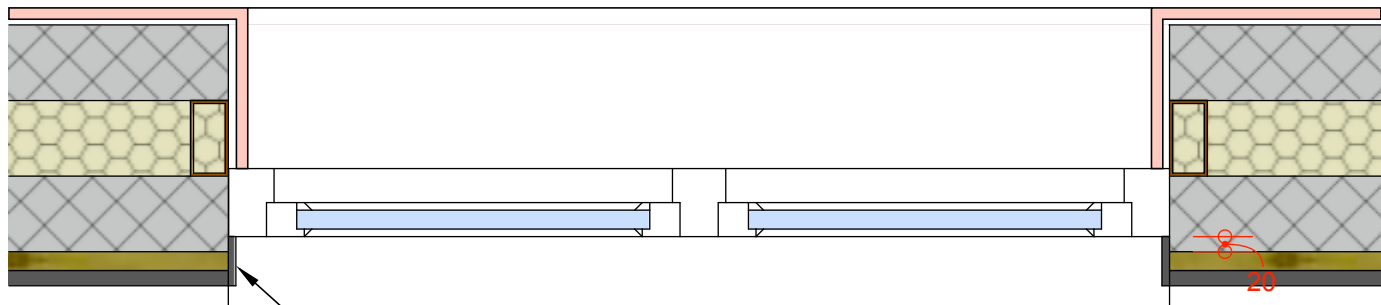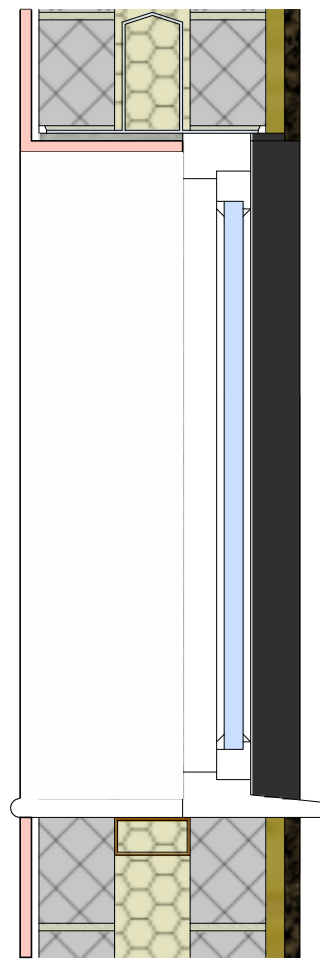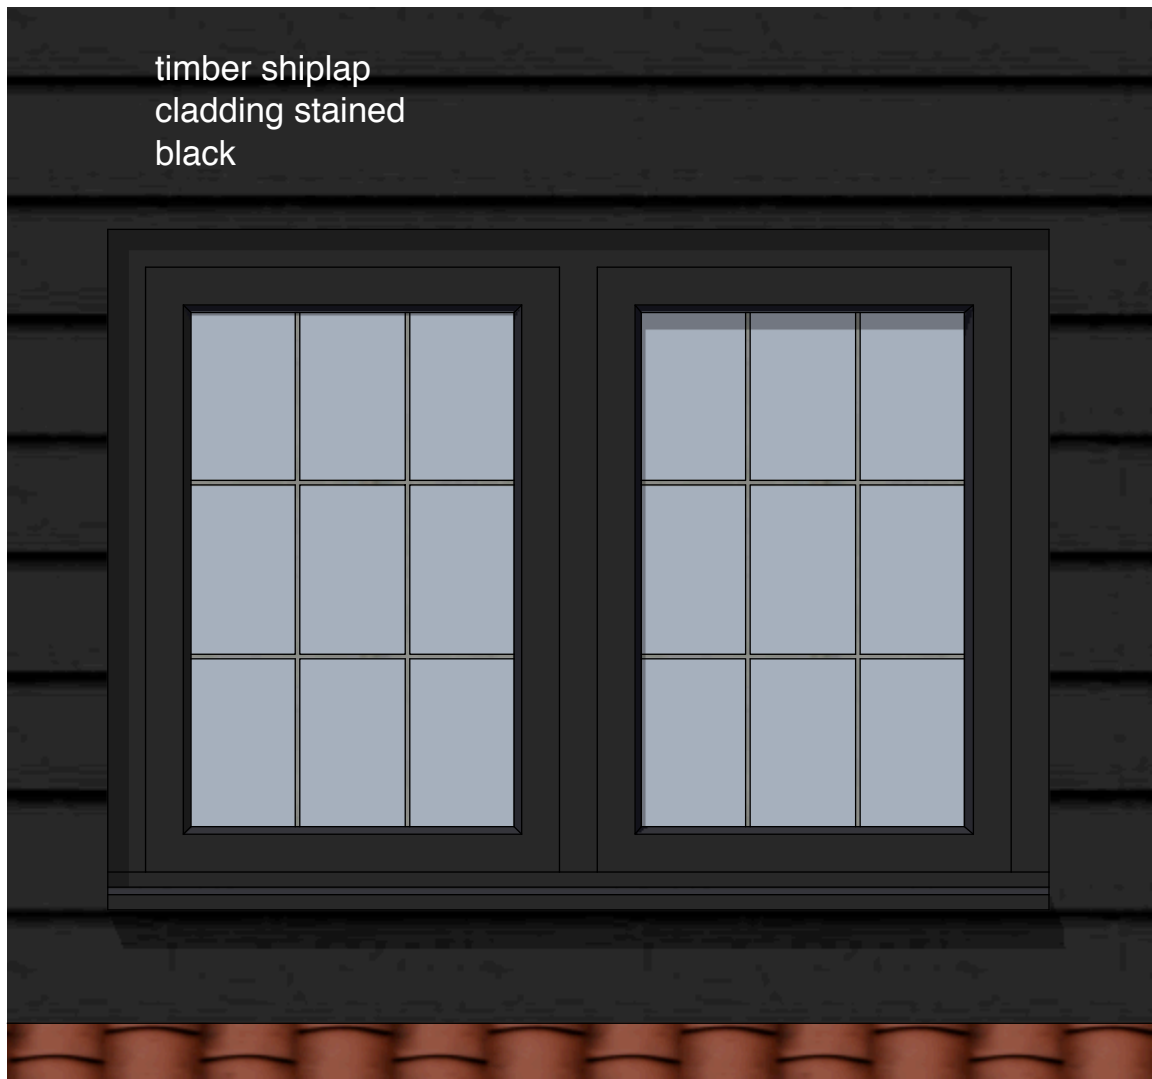

black timber
reveal board

WINDOWS SET WITHIN BRICKWORK
AND CLADDING

PROPOSED NEW HOUSE AND GARAGE
ADJACENT 103 NEW ROAD
SUTTON BRIDGE for
S.E. KING B C LTD

CONDITIONS PAGE 1

1/10

25/5/18

J090-CON 1

Julian Warrick
Architectural Design Consultant

SEE your design. Imagine no longer how it looks. SEE how it looks

Email: julian@jwarrick-design-cons.com
Tel: 01775 820123
Mob: 07849 652067
www.JulianWarrick.co.uk
Google +

8 Beech Grove
Donington
Spalding
Lincs
PE11 4XQ

PRELIMINARY