


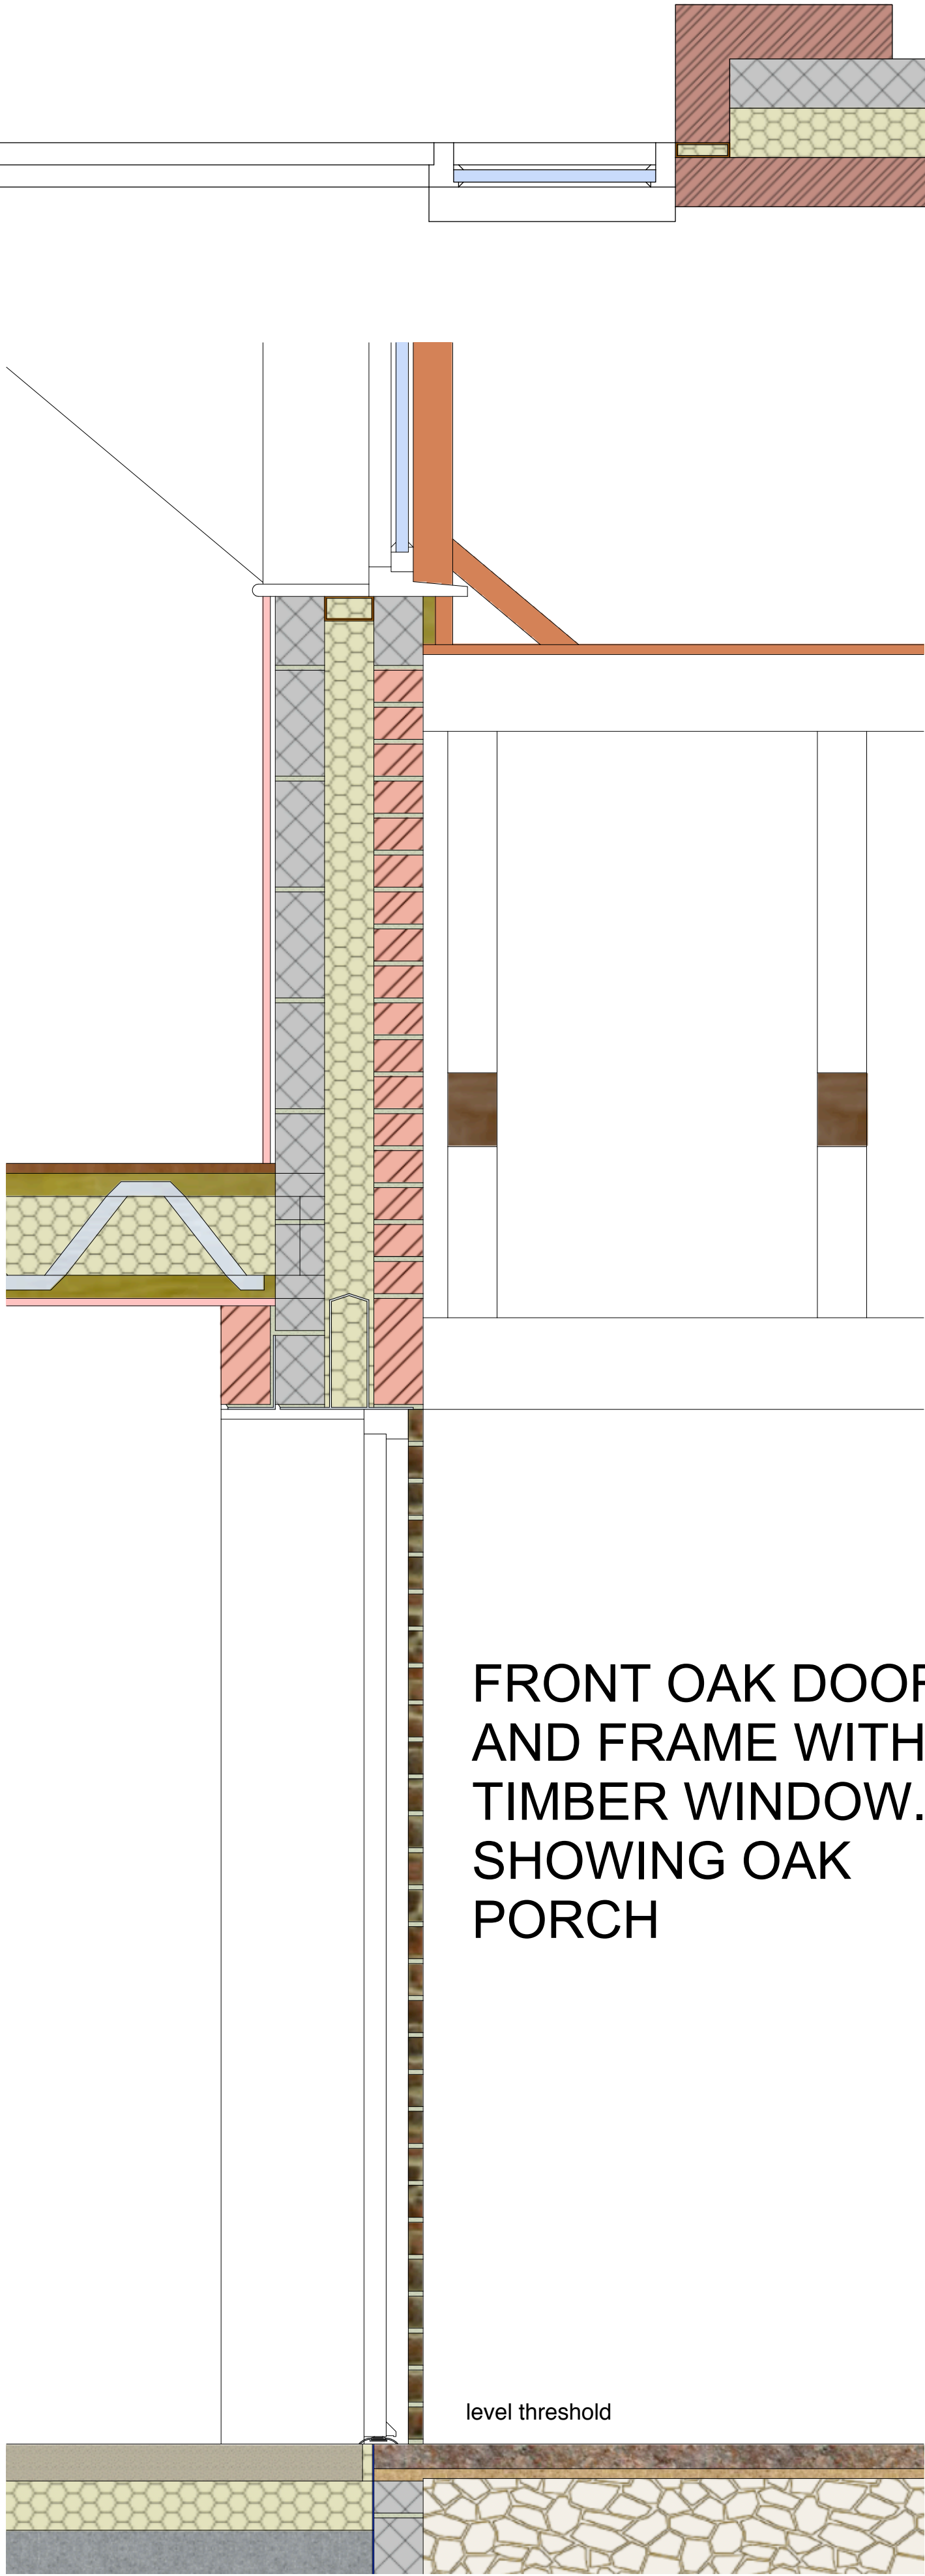

PROPOSED NEW HOUSE AND GARAGE  
ADJACENT 103 NEW ROAD  
SUTTON BRIDGE for  
S.E. KING B C LTD

CONDITIONS PAGE 2

1/10

25/5/18

J090-CON 2

Julian Warrick  
*Architectural Design Consultant*

SEE your design. Imagine no longer how it looks. SEE how it looks

Email: [julian@jwarrick-design-cons.com](mailto:julian@jwarrick-design-cons.com)  
Tel: 01775 820123  
Mob: 07849 652067  
[www.JulianWarrick.co.uk](http://www.JulianWarrick.co.uk)  
Google +

8 Beech Grove  
Donington  
Spalding  
Lincs  
PE11 4XQ

PRELIMINARY