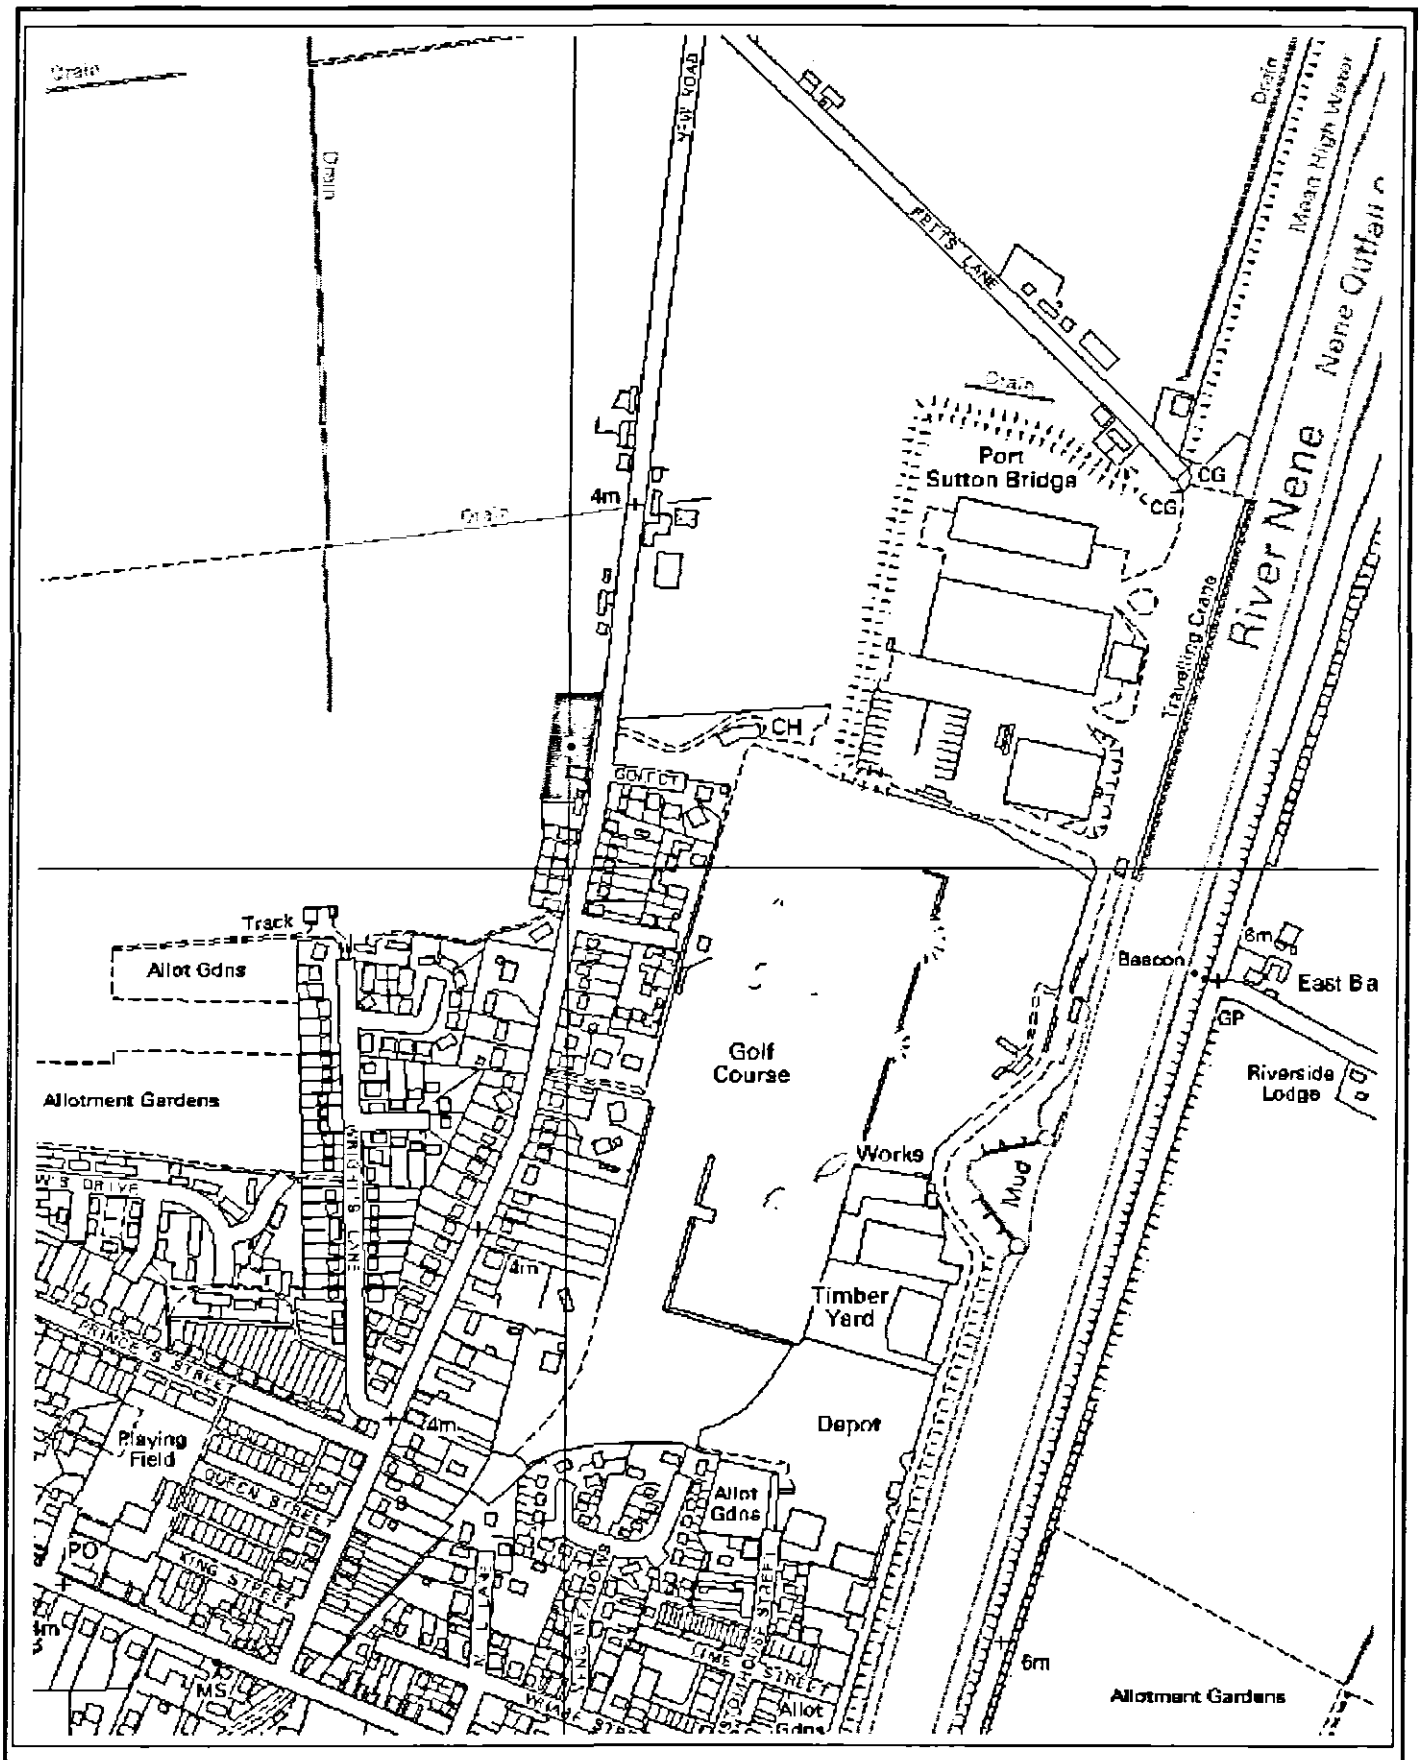


Note: Reproduced from the Ordnance Survey map with the permission of the controller of Her Majesty's stationary office. Under copyright licence No. GD03177G © Crown Copyright.	Erection of dwelling at 103 New Road, Sutton Bridge, Spalding	ENVIRONMENT AGENCY
Scale 1:6,277	**Site Location Plan**	Figure **EA 1**