


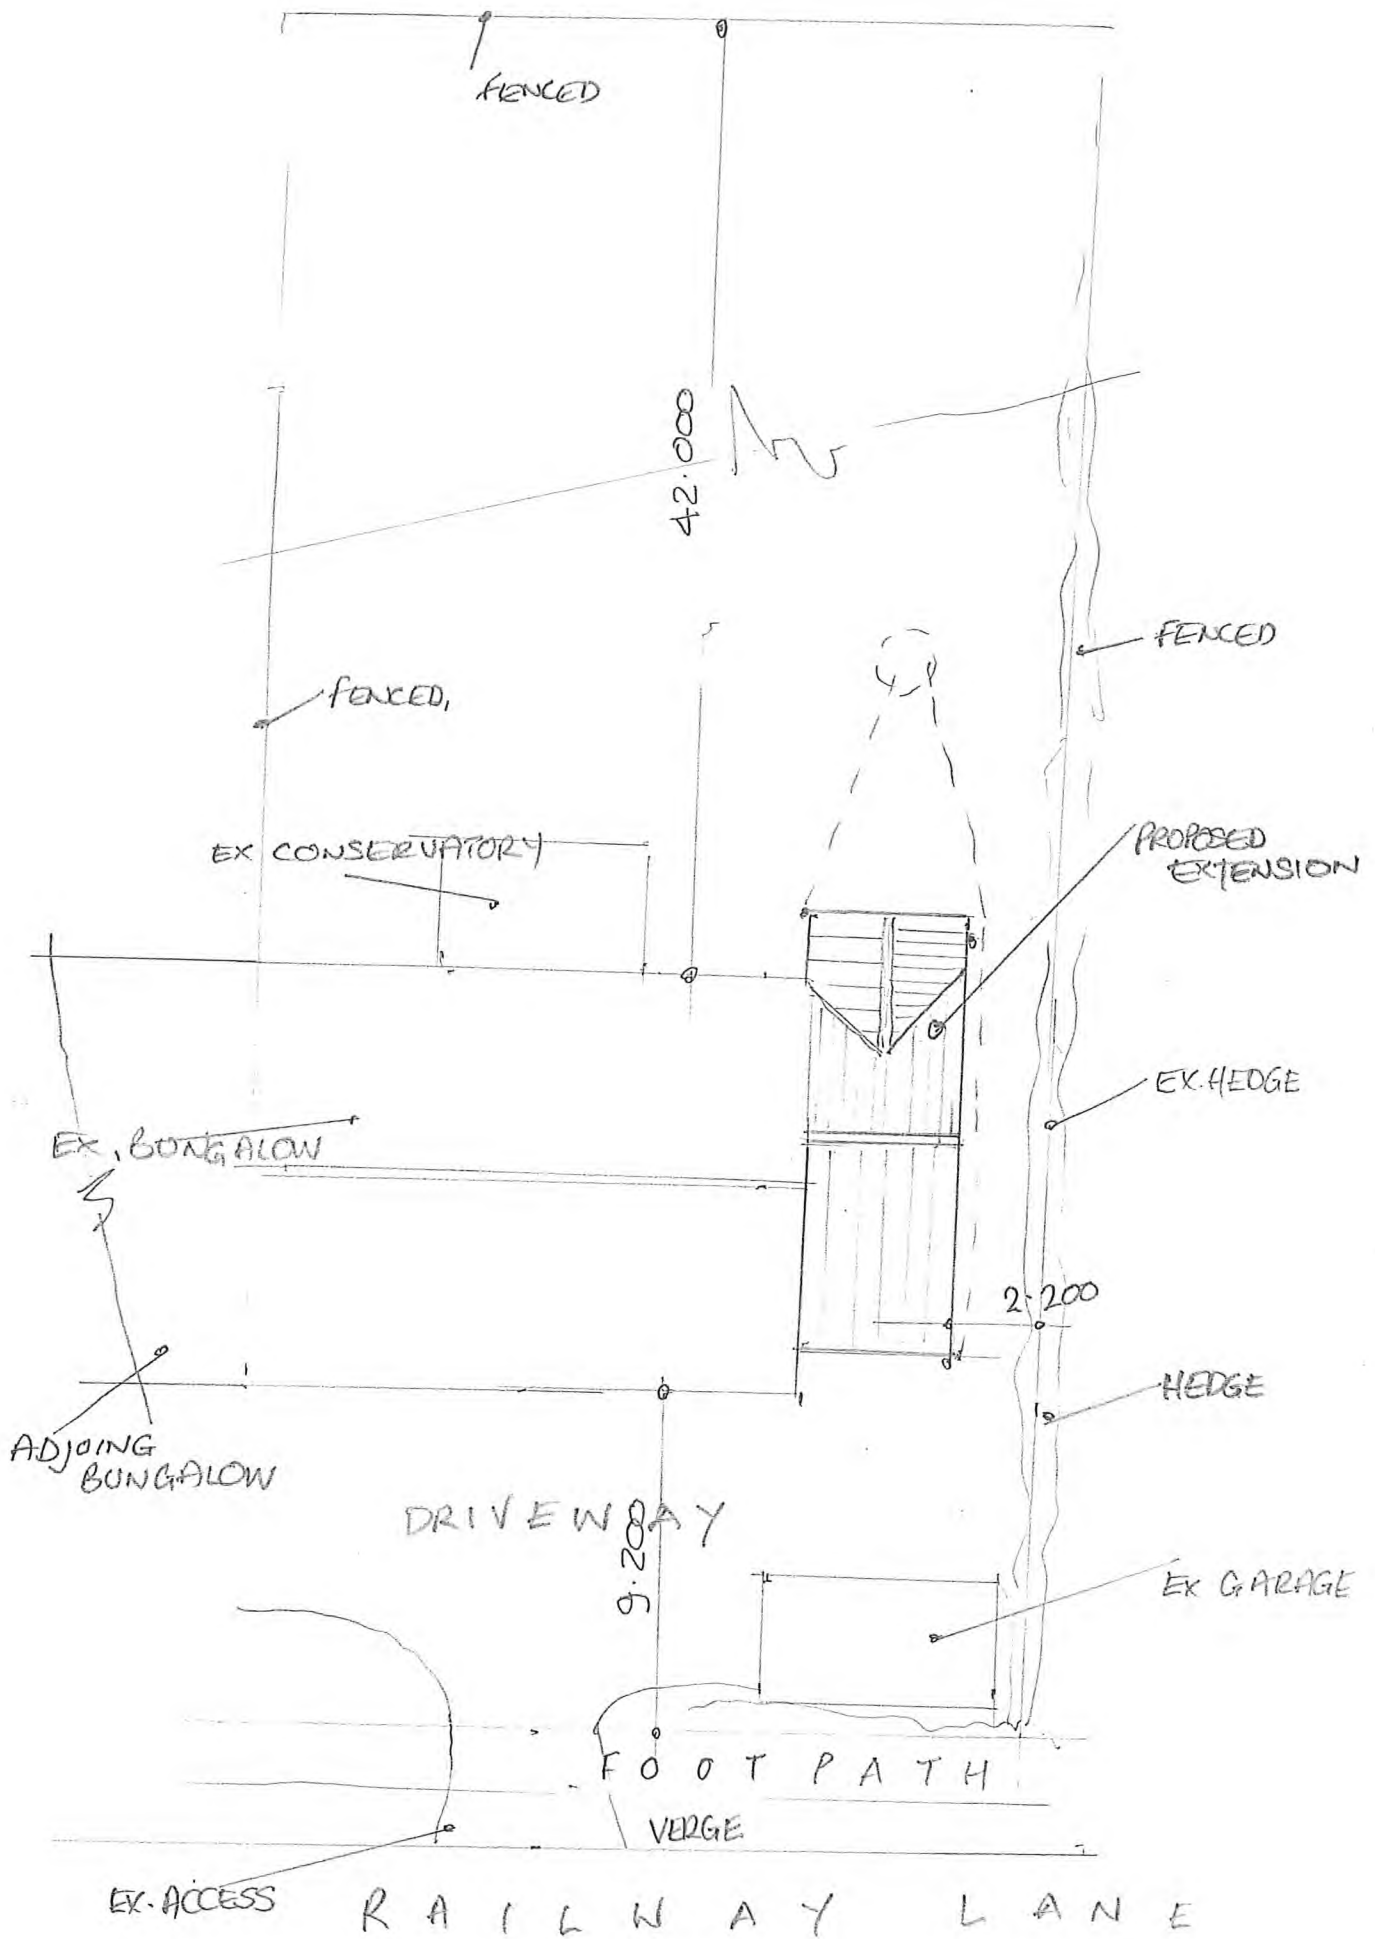

DRAW NO.: HR-JUNE 23-03

BLOCK PLAN
SCALE 1:200