


PROPOSED FRONT ELEVATION


Developers are at
made ground or
subsoil within the
type of soil exists
foundations rest w
the stability of the

The deposits
against the c
Regulations
reasonable
on working
matters are
alleviate the
of non-comp
site operator

← NEW ROOF TILES TO BE
BONDED INTO EXISTING ROOF

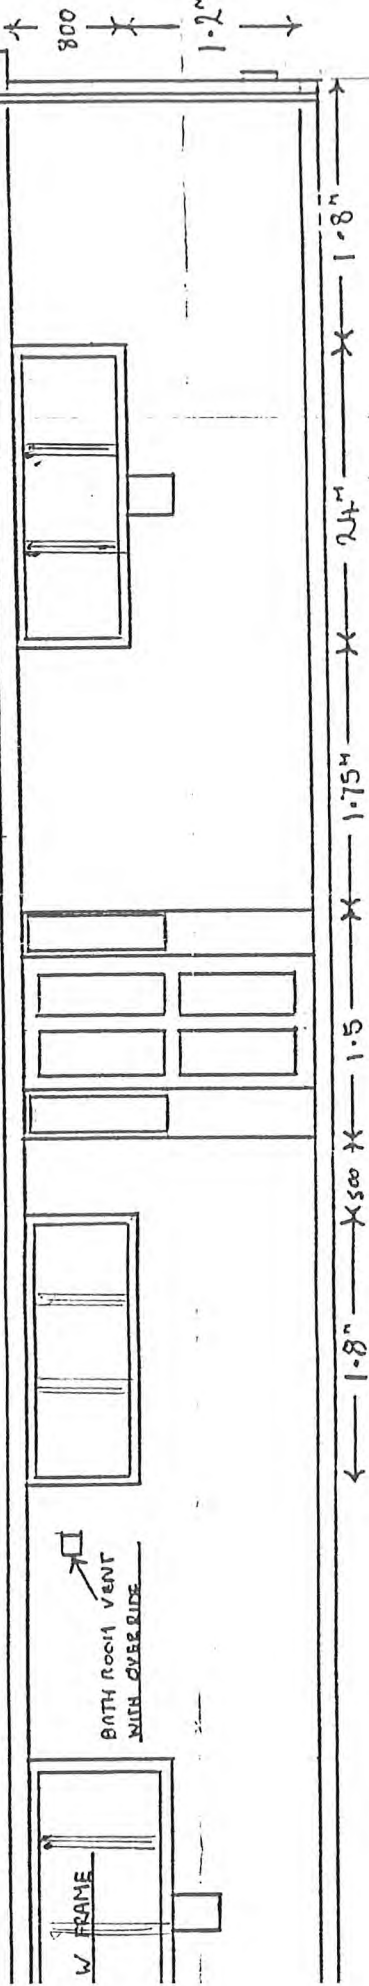

EXISTING FRONT ELEVATION

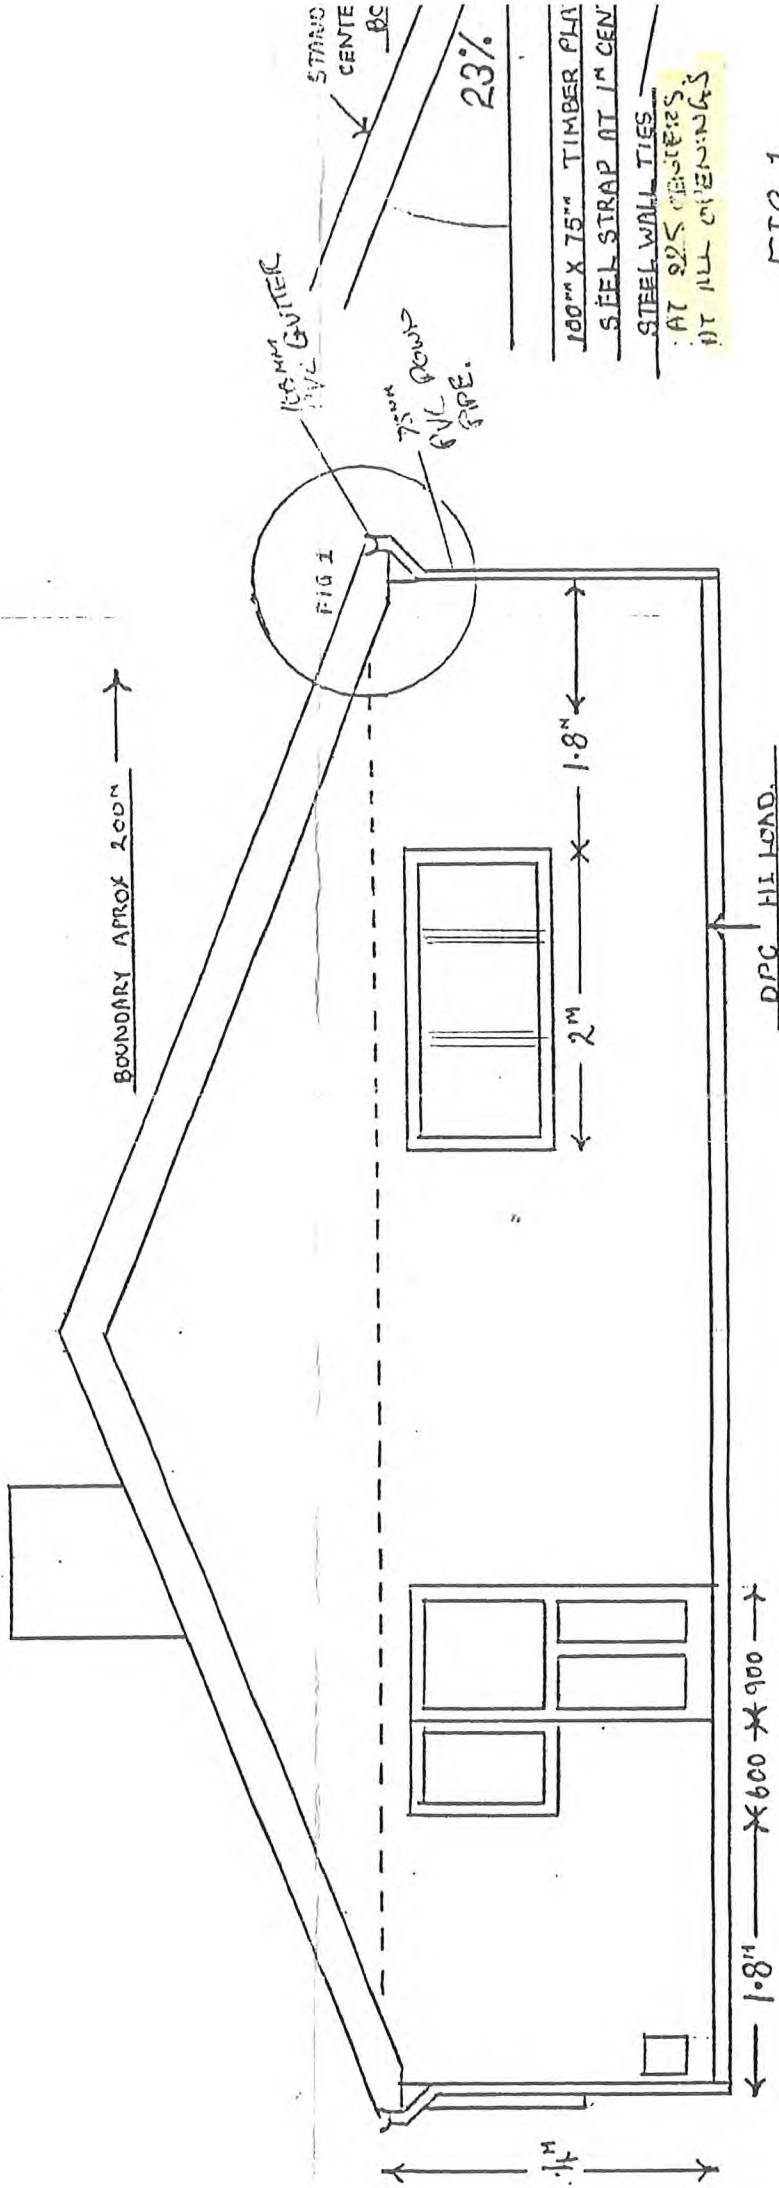

EXISTING SIDE ELEVATION

* Cavity
opening
Cavity

