


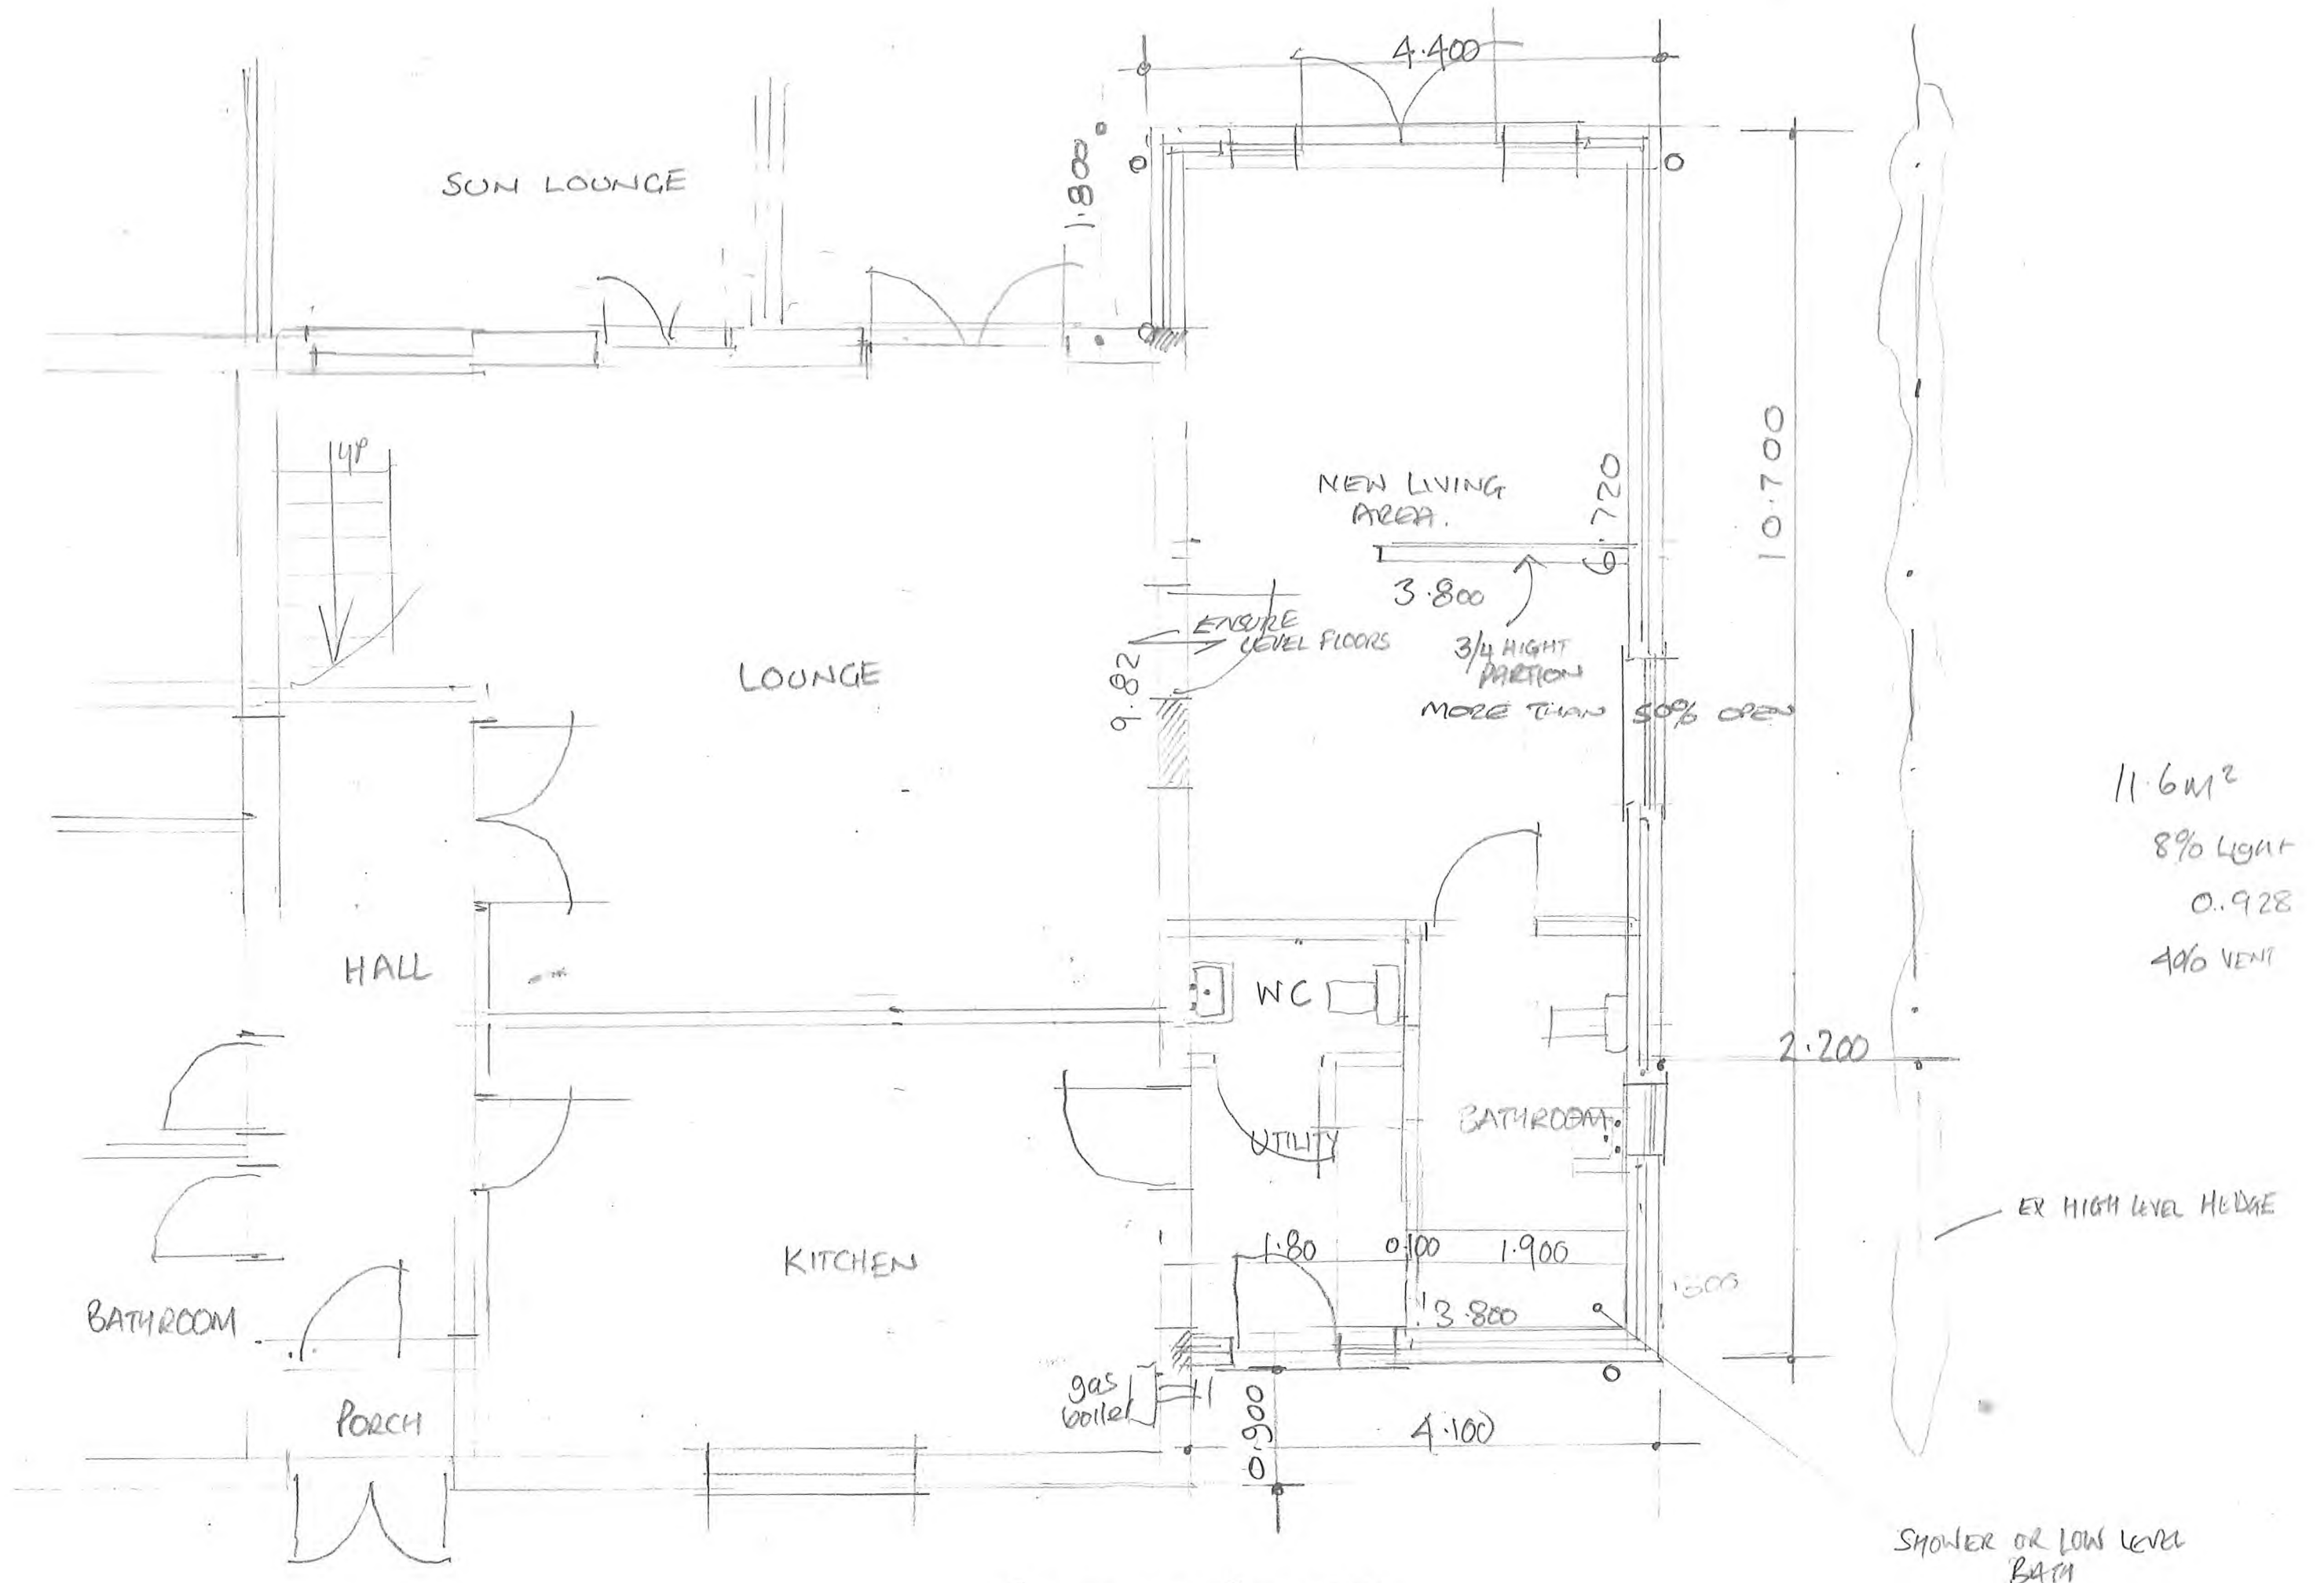

PLAN AS PROPOSED
SCALE 1:50

DRAW NO: HR-JUNE 23-01