
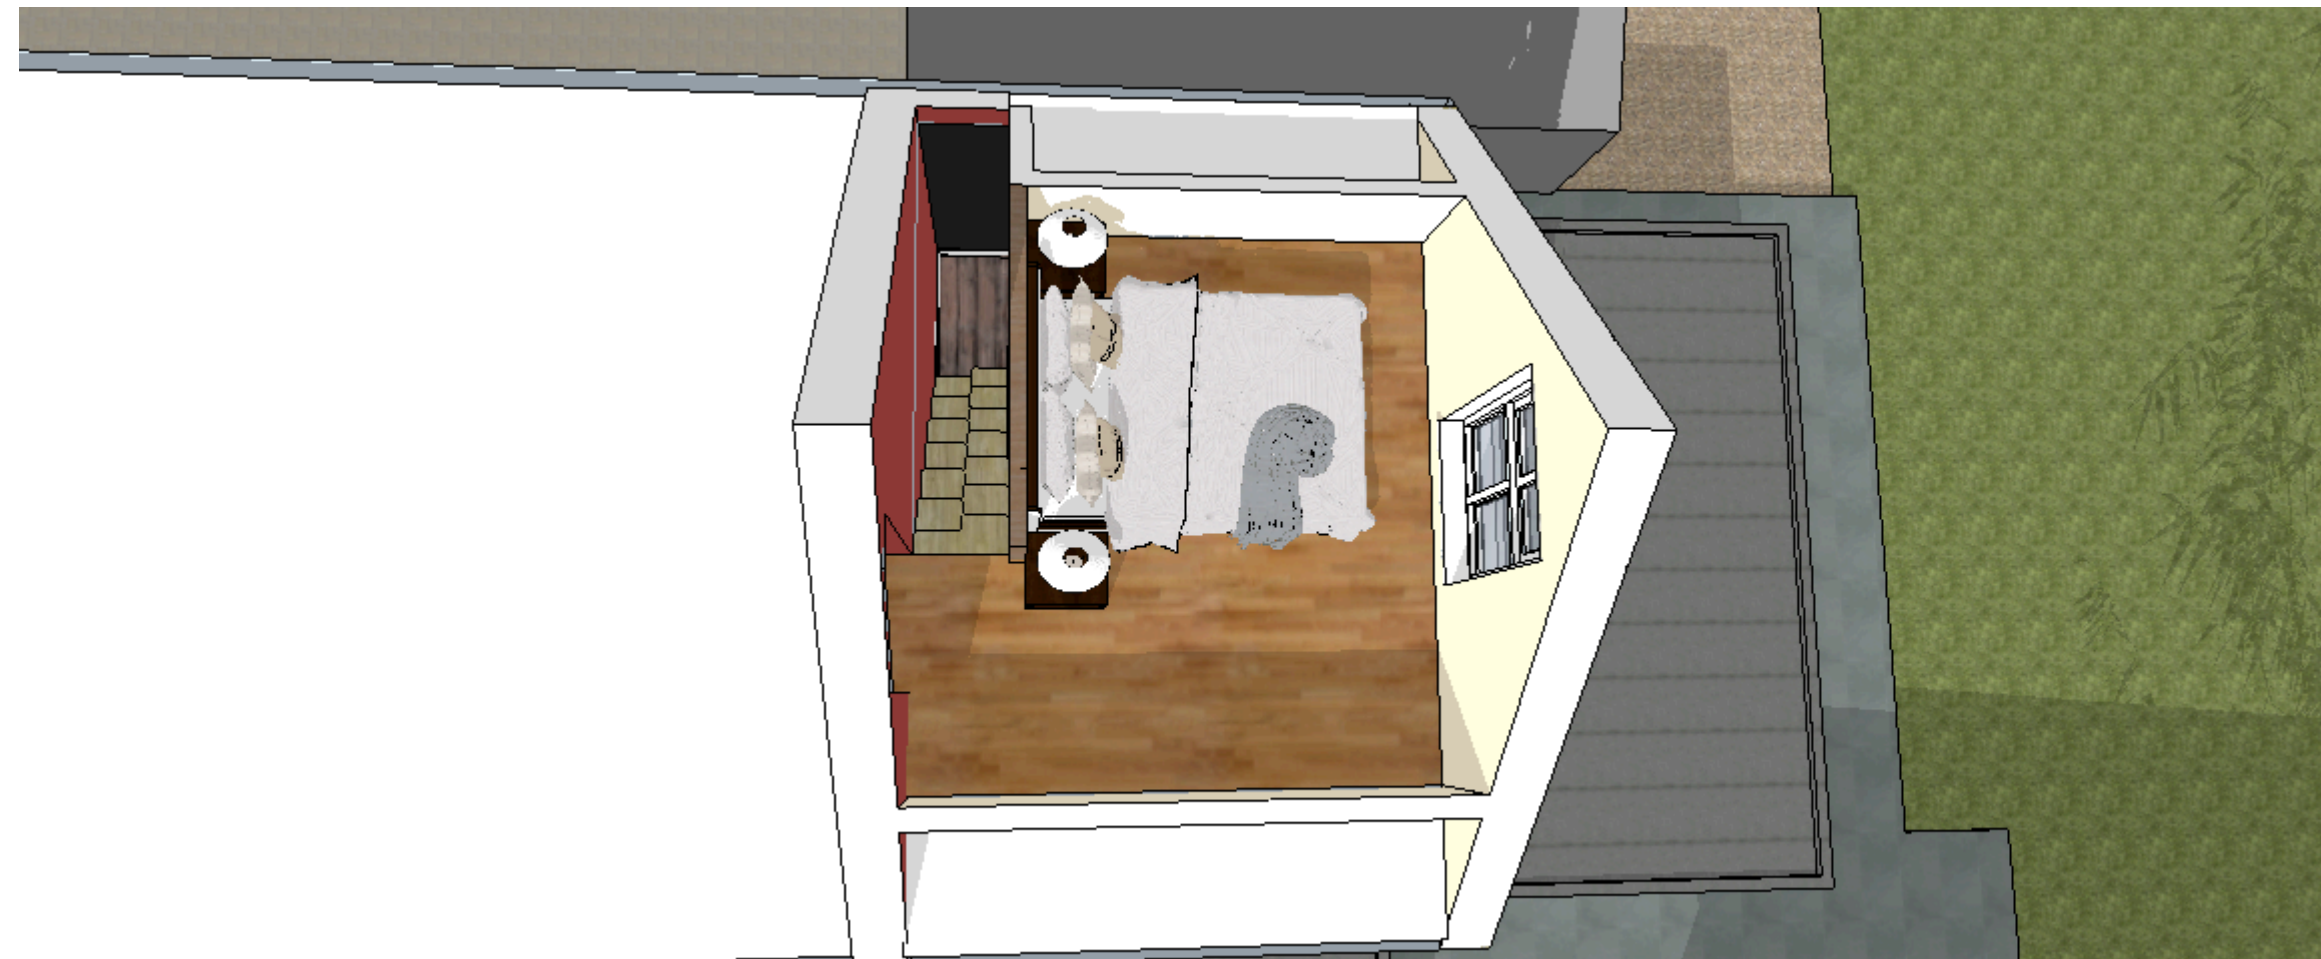
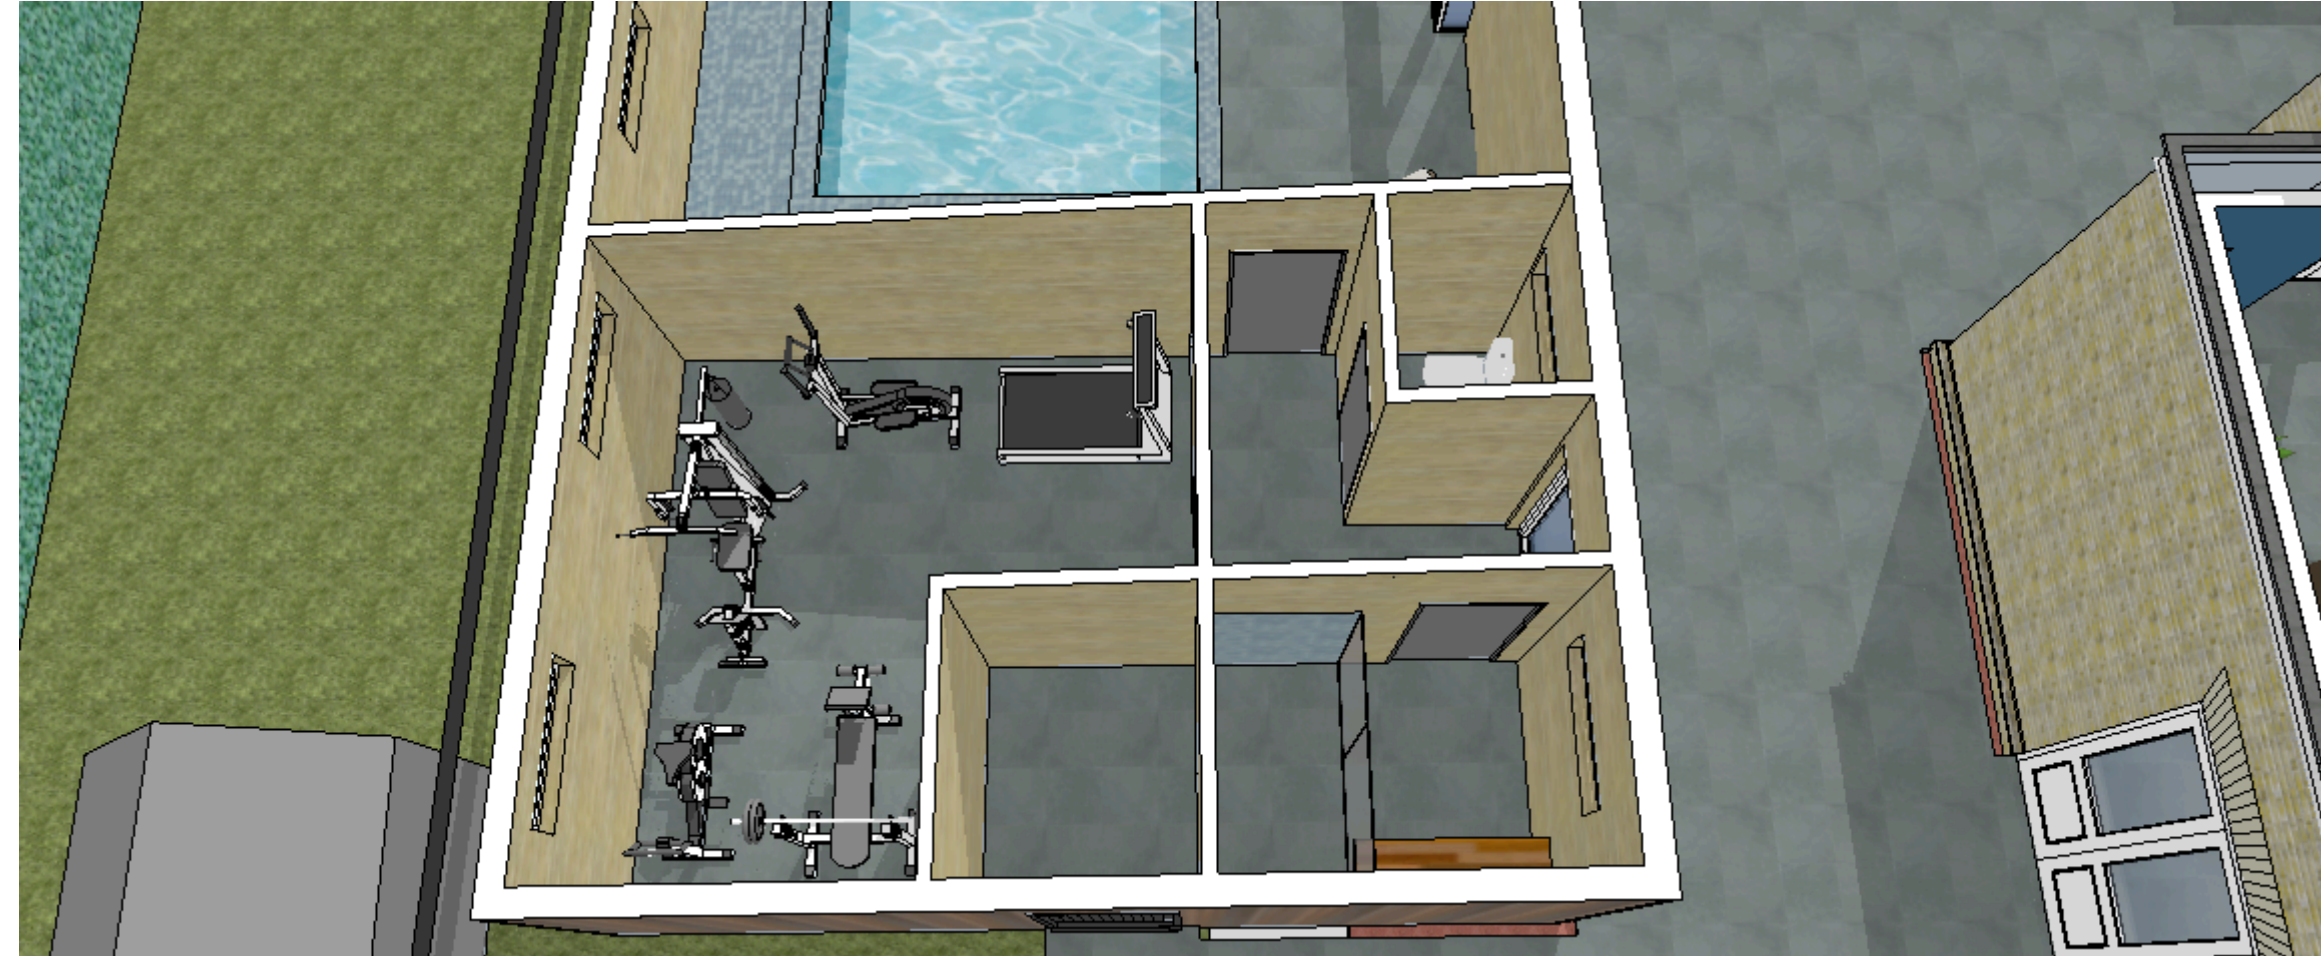


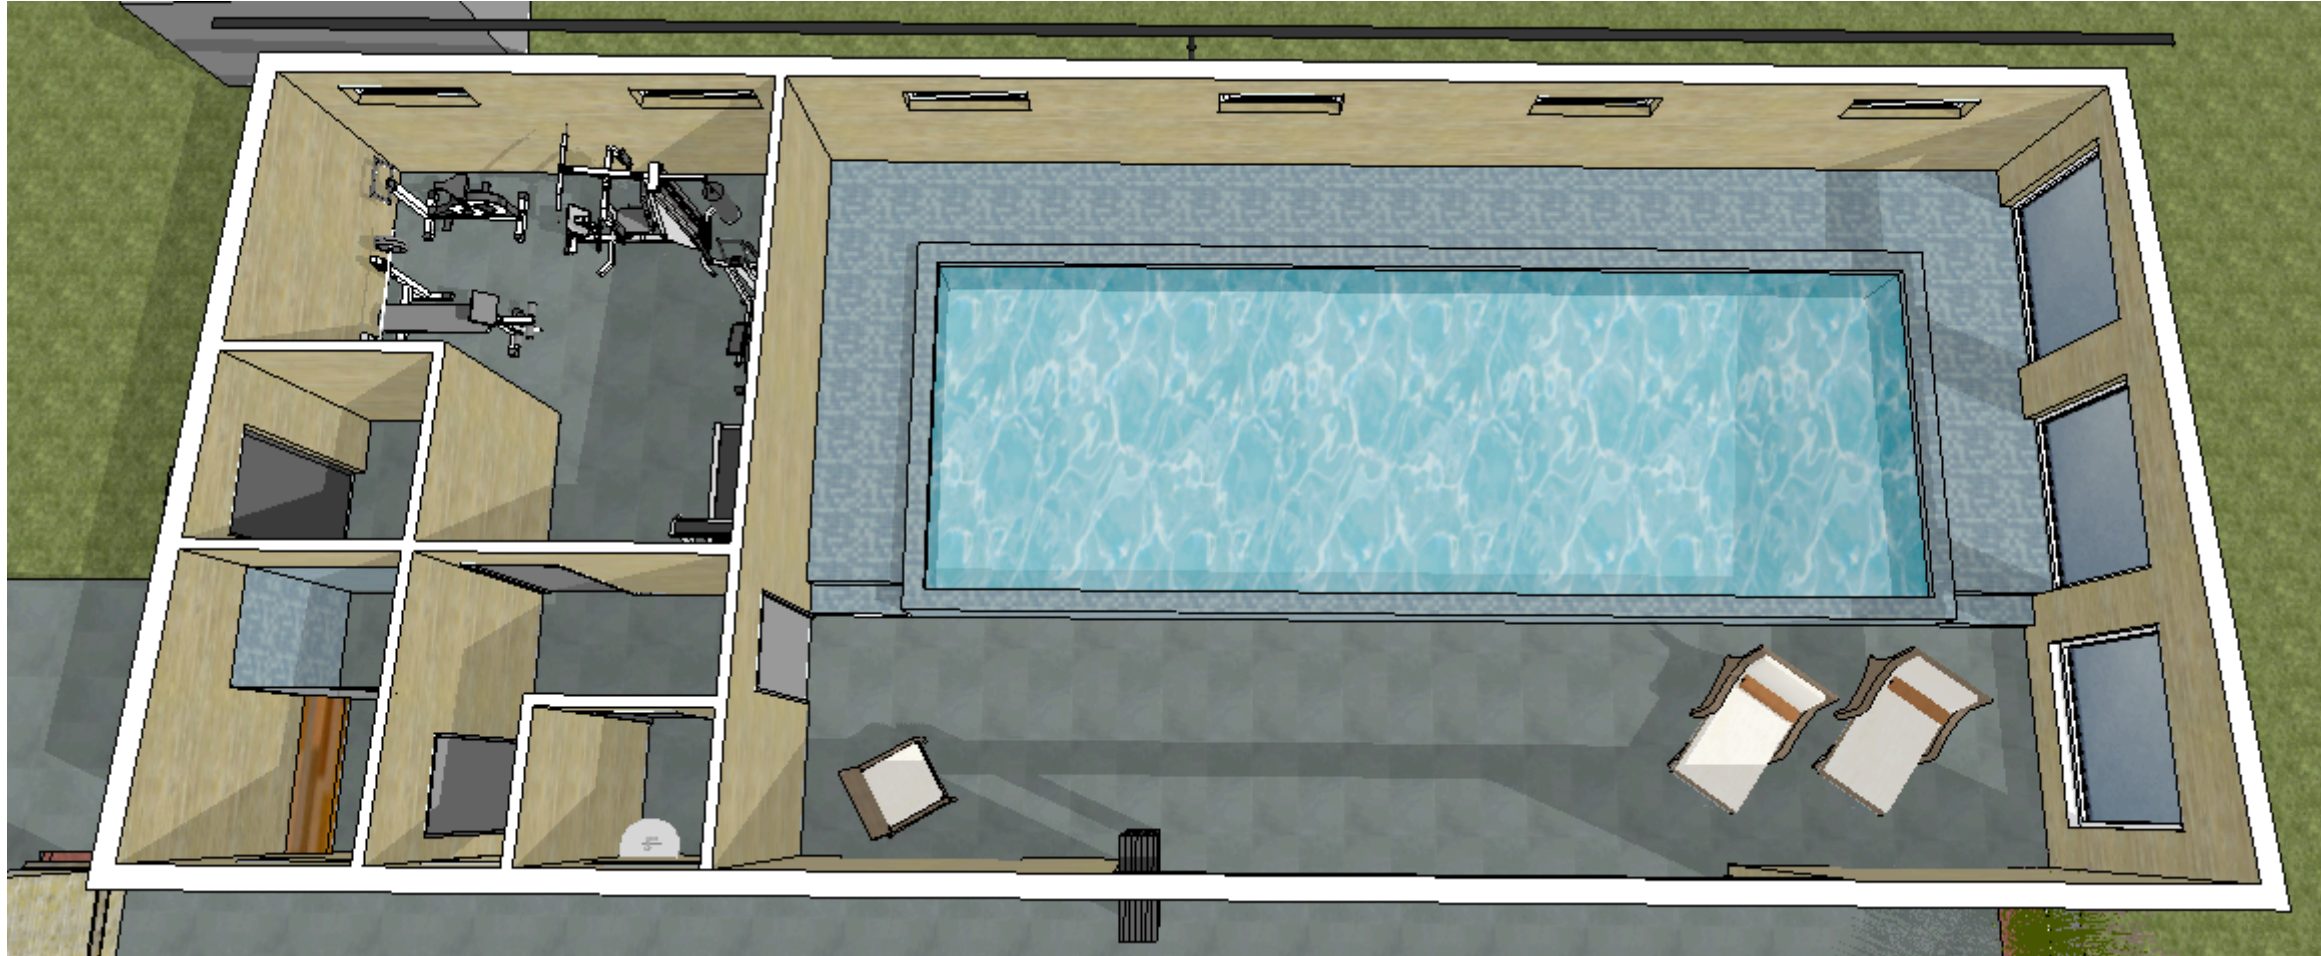

PROPOSED EXTENSION & ALTERATIONS TO
HOUSE AND NEW GARDEN BUILDINGS AT
‘THE VILLA’ 83 NEW ROAD SUTTON BRIDGE
for MR & MRS WARR

[illegible]

J128-PL 8

N/A
AT A1

JULY 20

PROPOSED VIEWS 2

Julian Warrick
Architectural Design Consultant



Email: julian@jwarrick-design-cons.com
Tel: 01775 820123
Mob: 07849 652067
Houzz.co.uk

8 Beech Grove
Donington
Spalding
Lincs
PE11 4XQ