






WEST ELEVATION 1:100. SOUTH ELEVATION 1:100. EAST ELEVATION 1:100. NORTH ELEVATION 1:100.

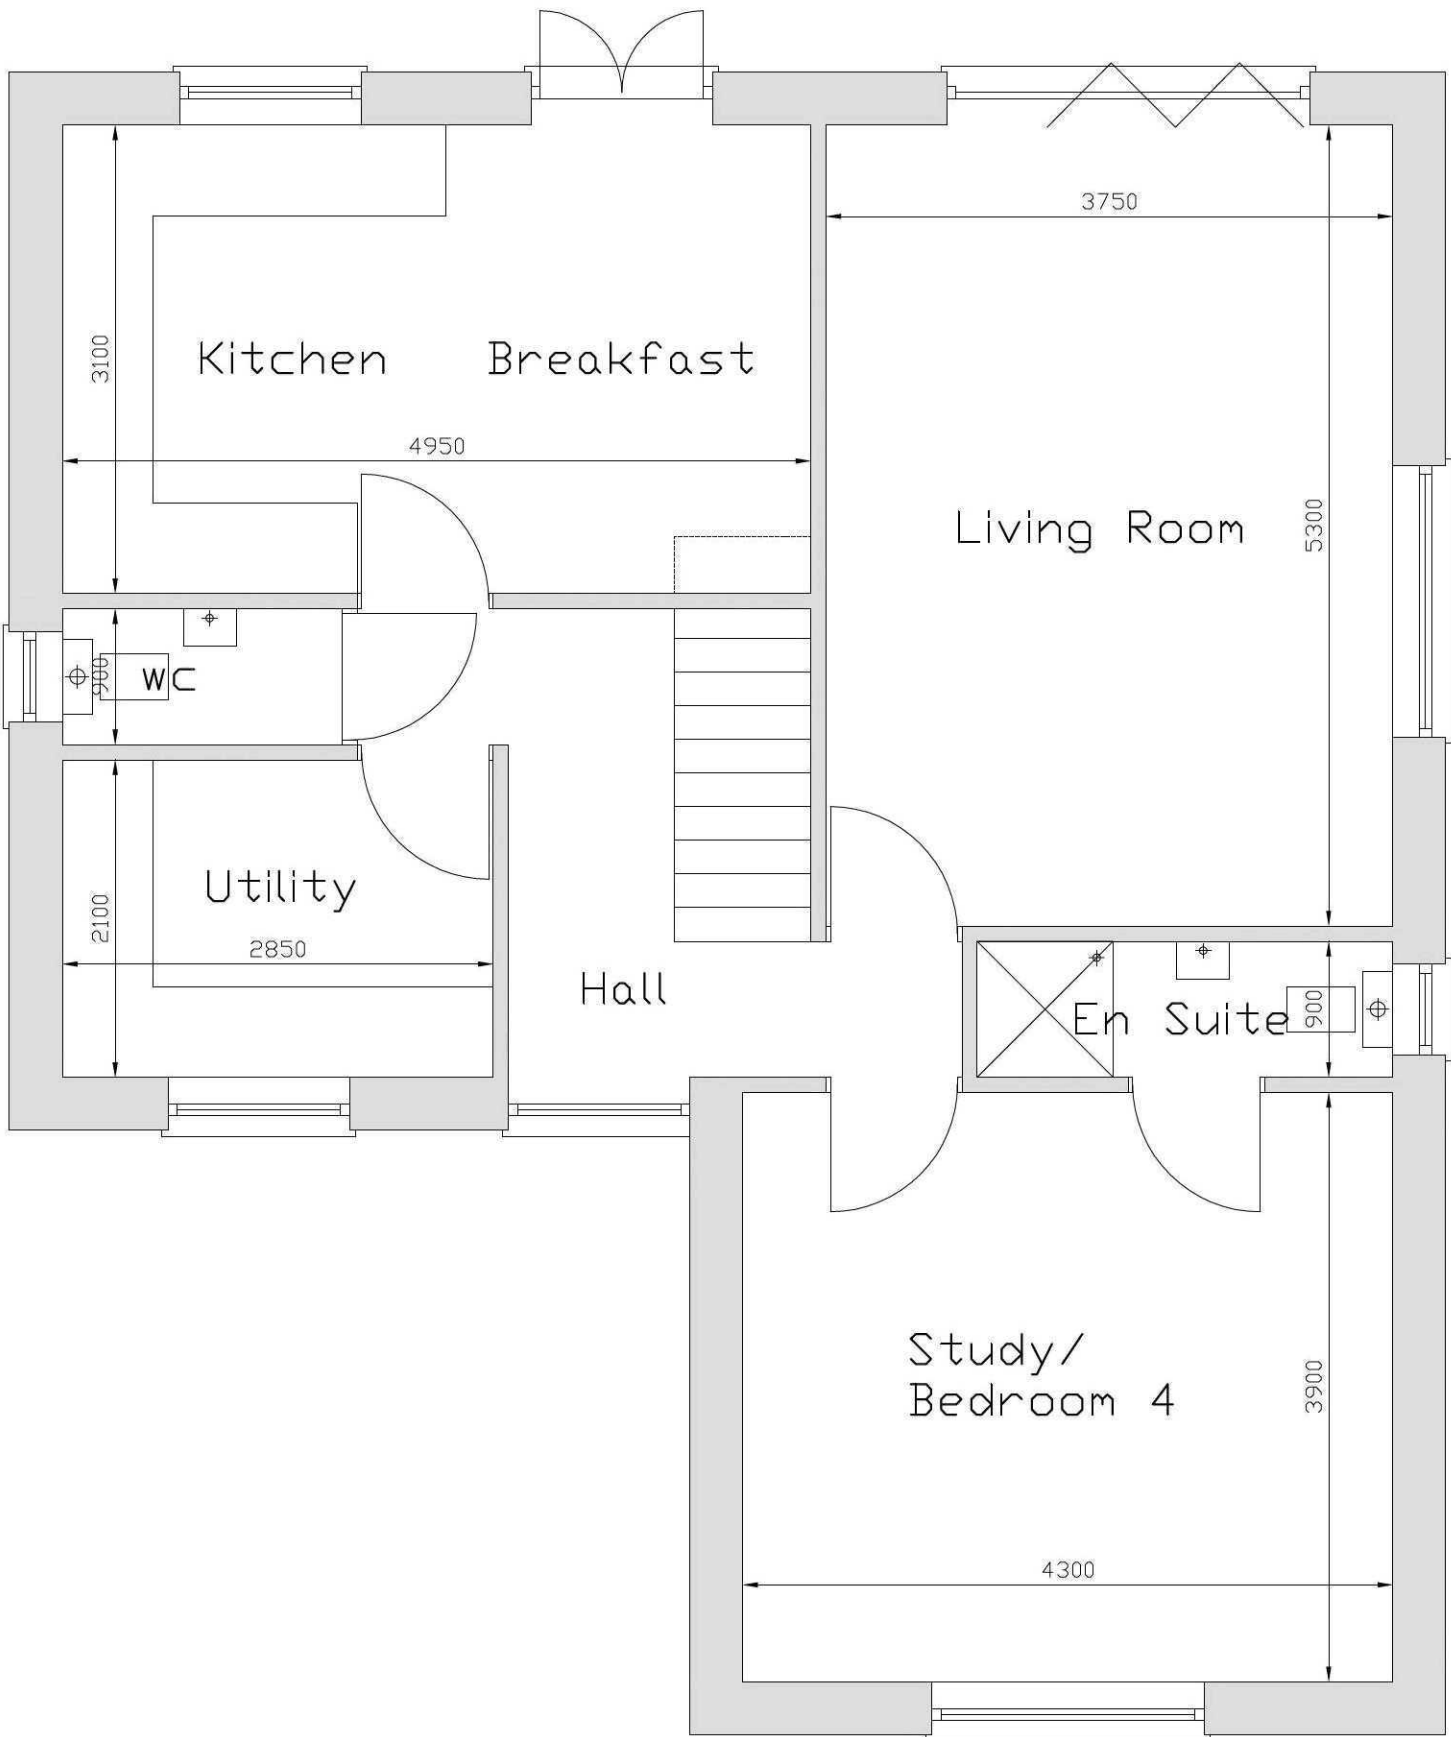


GROUND FLOOR PLAN 1:50.

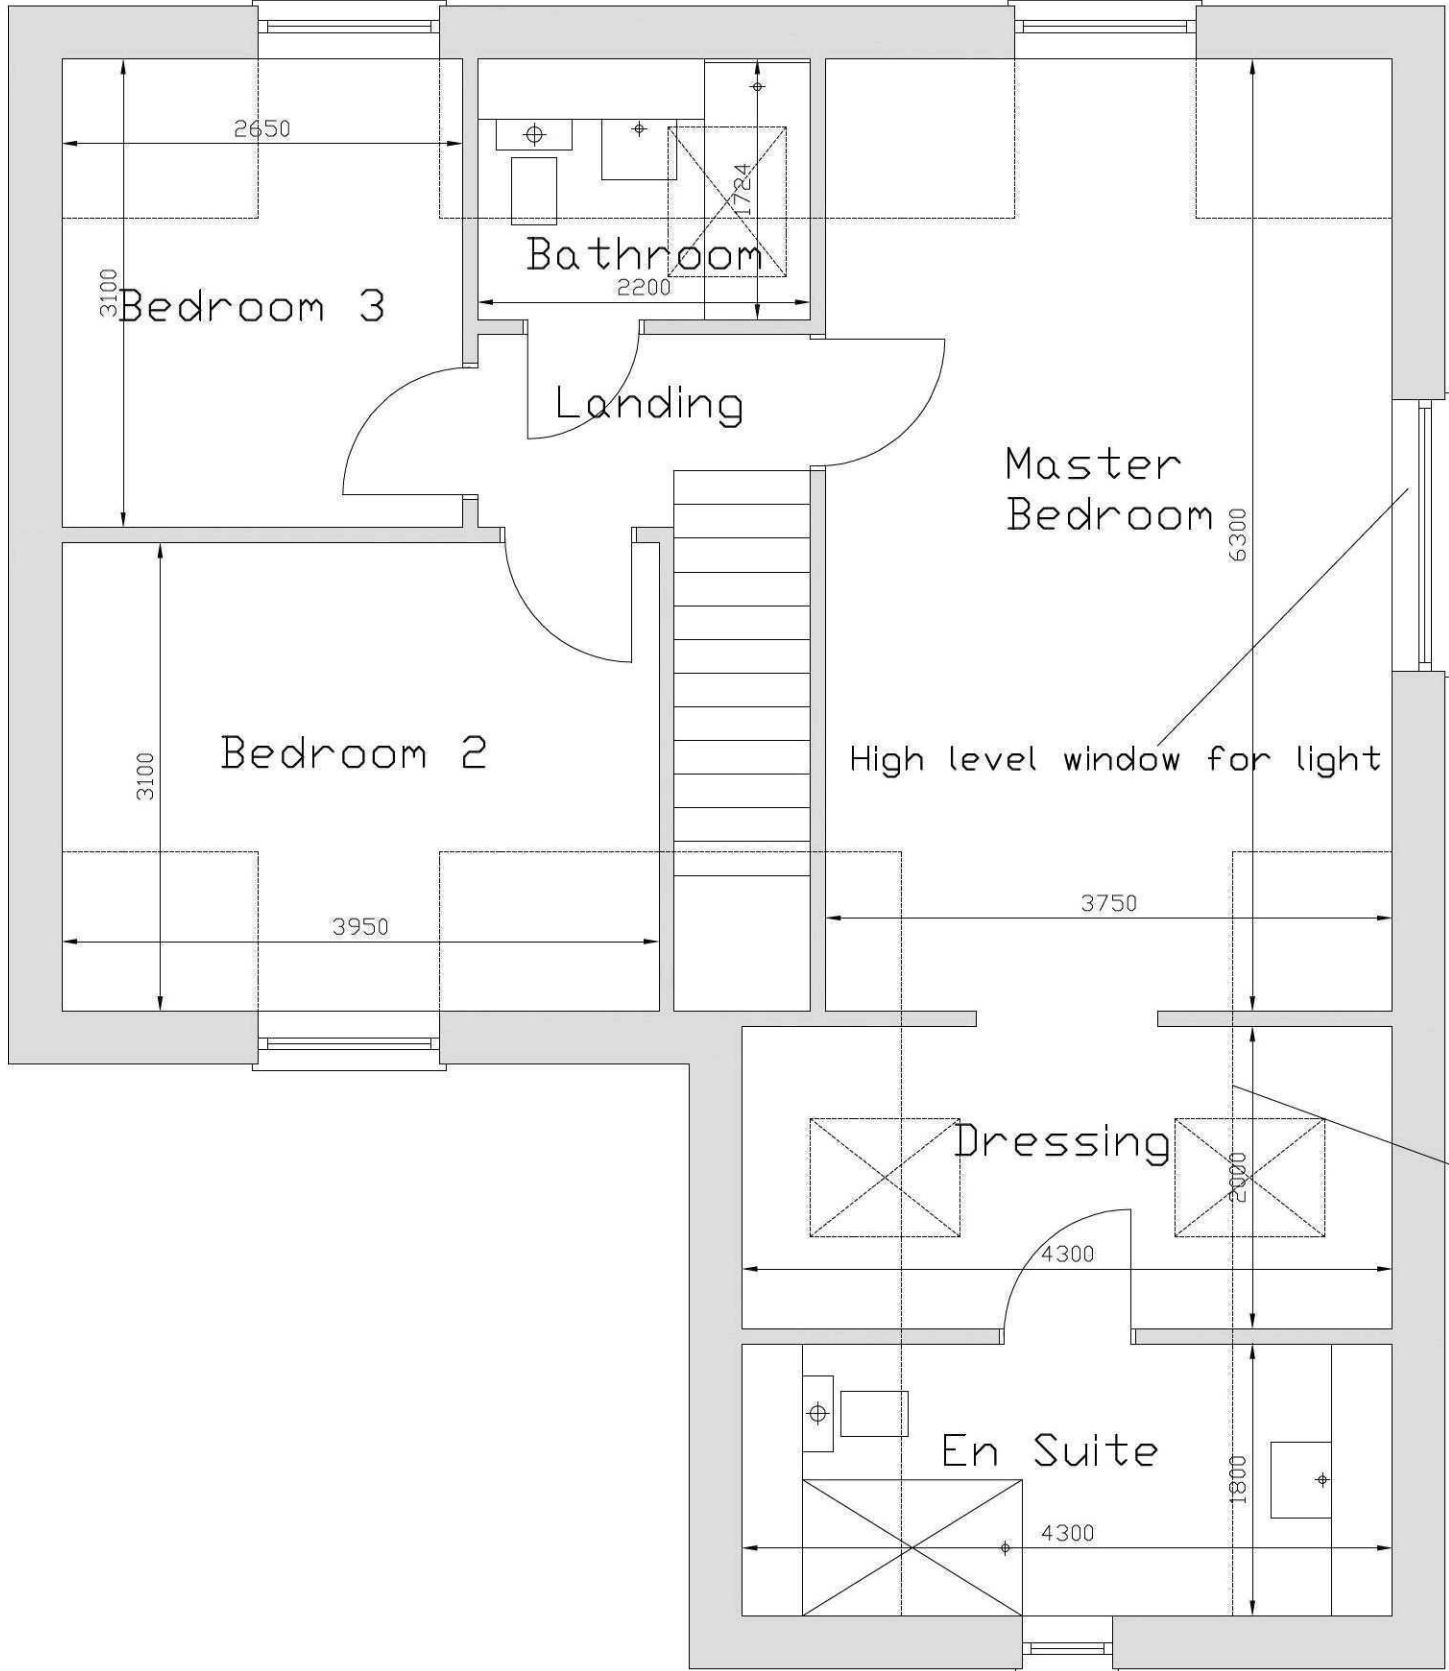

FIRST FLOOR PLAN 1:50.

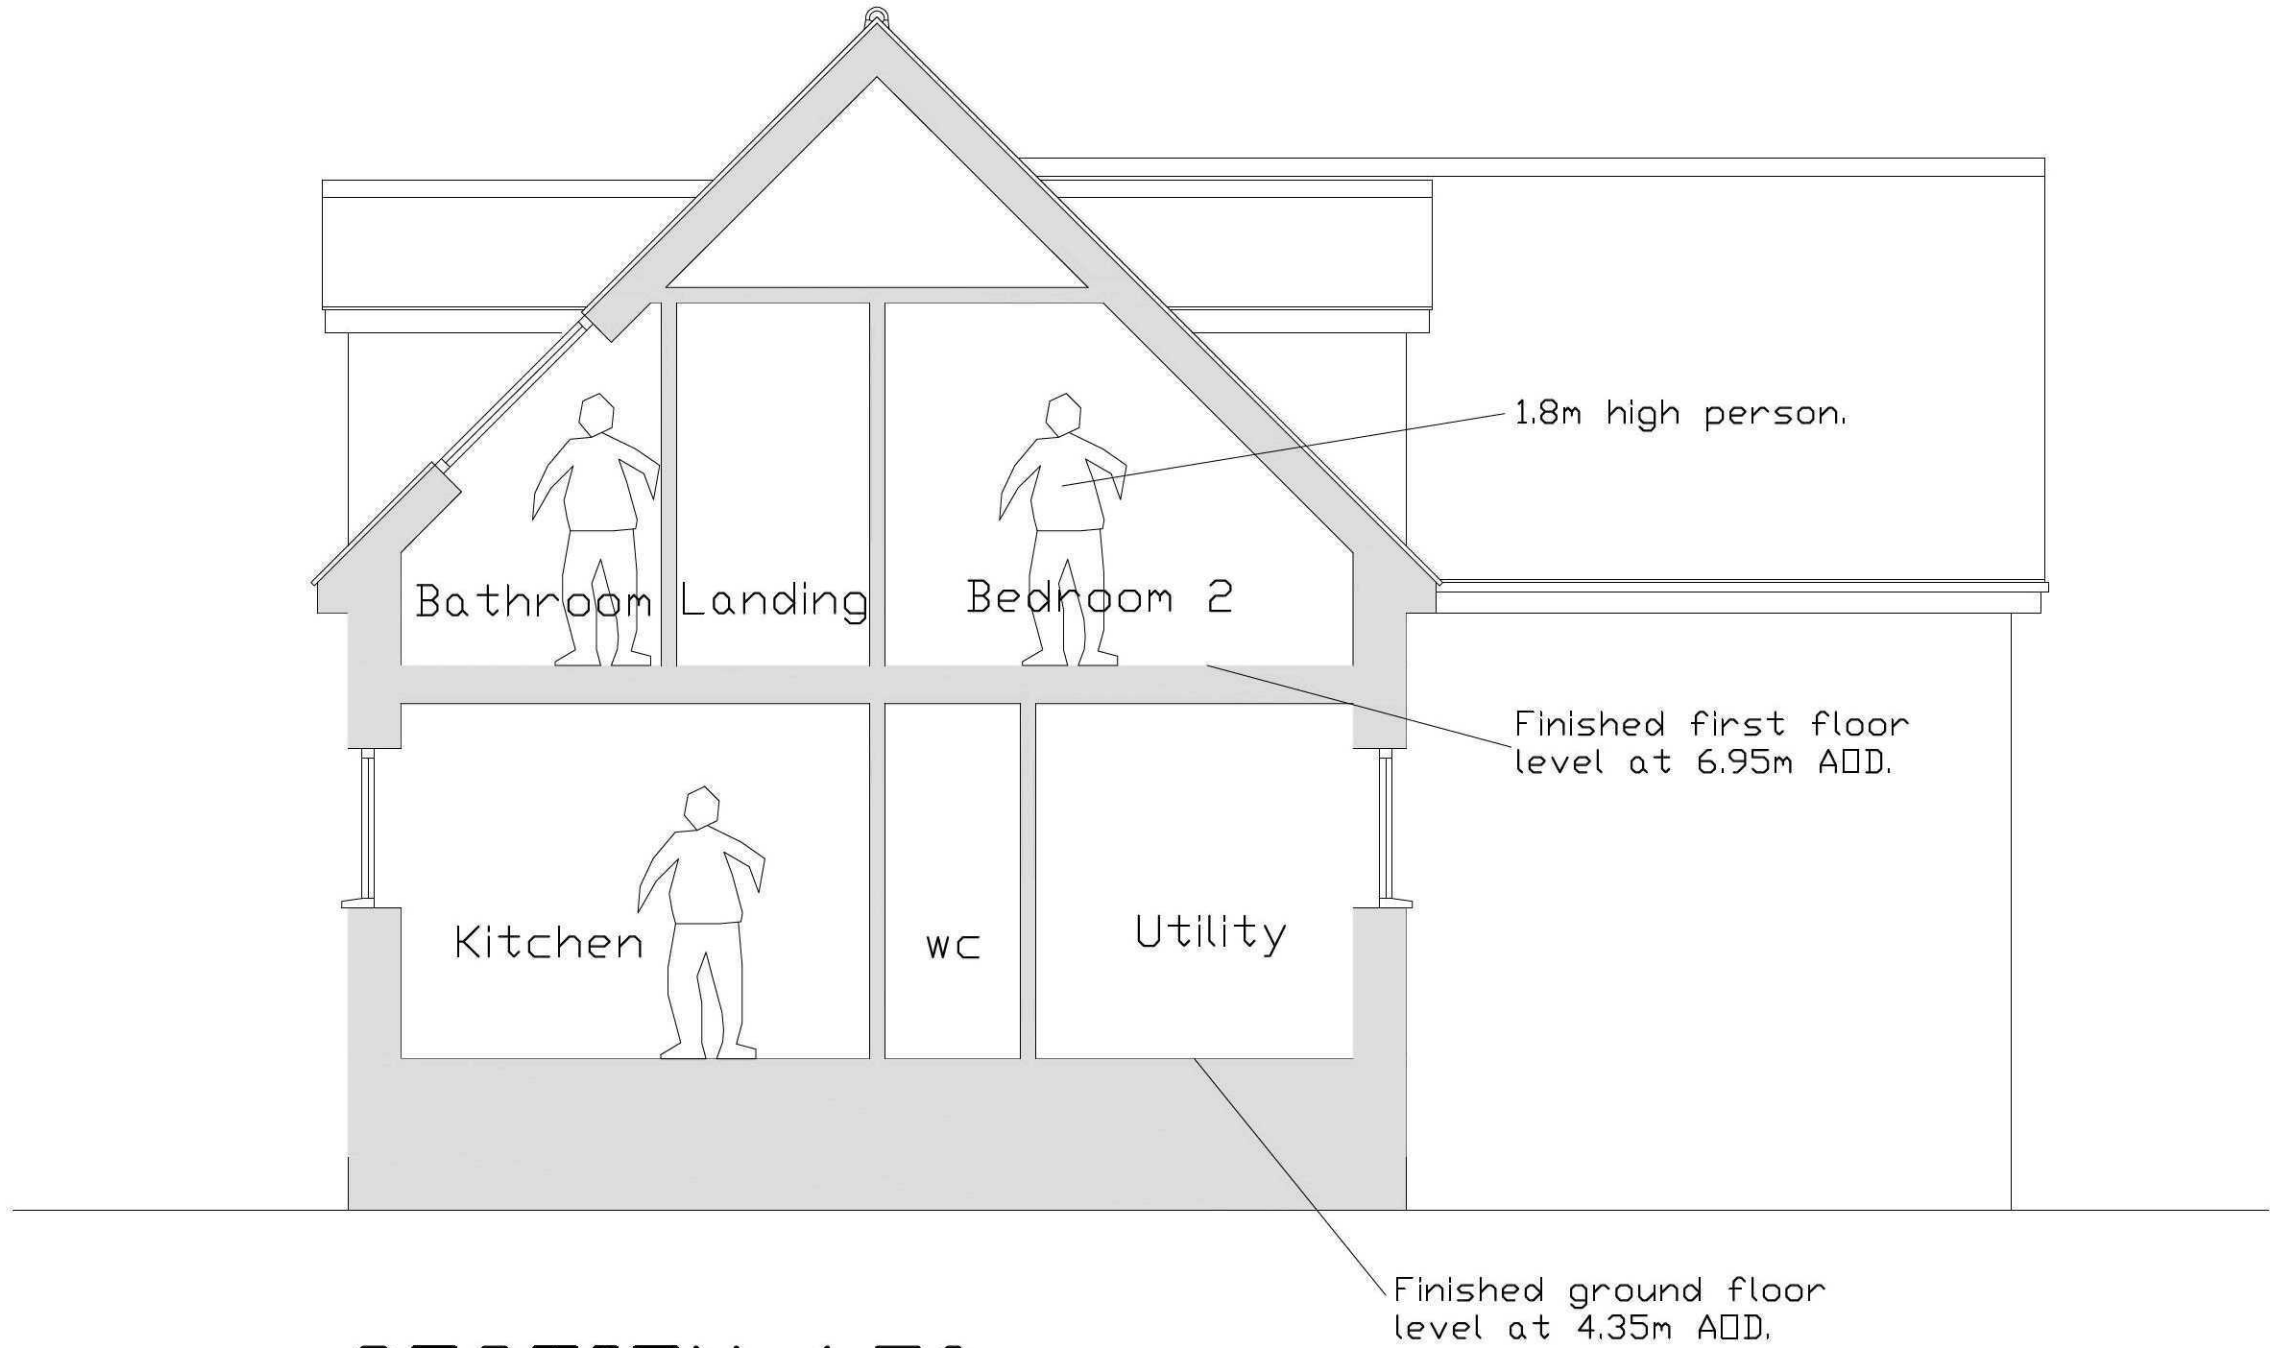

SECTION 1:50.

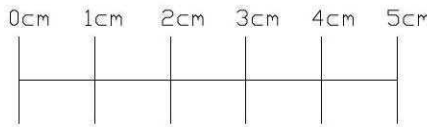

No measurements to be scaled off these plans. Measurements and levels to be checked on site by the Contractor prior to commencement of works. Any discrepancies to be referred to the designer.

Matt Sturgeon B.Sc.
BUILDING CONSULTANT

MONKEY PUZZLE • NURSERY LANE • NORTH WOOTTON
KINGS LYNN, NORFOLK, PE30 3QB • 01553 670851

PROPOSED NEW DWELLING TO
PLOT ADJACENT 62 NEW ROAD
SUTTON BRIDGE.

PROPOSED:
SCHEME - A:
PLANS AND ELEVATIONS.

MAY 2015

773-02 b.

a. 10.06.15. Prepared for planning application.
b. 07.08.15. Floor levels raised to suit EA requirements.