



SCALE 1:50.

REVISION A 15/9/94

- ① Roof profile altered to hip.
- ② Garage extended forward approx 800mm and garage/porch roof hipped.

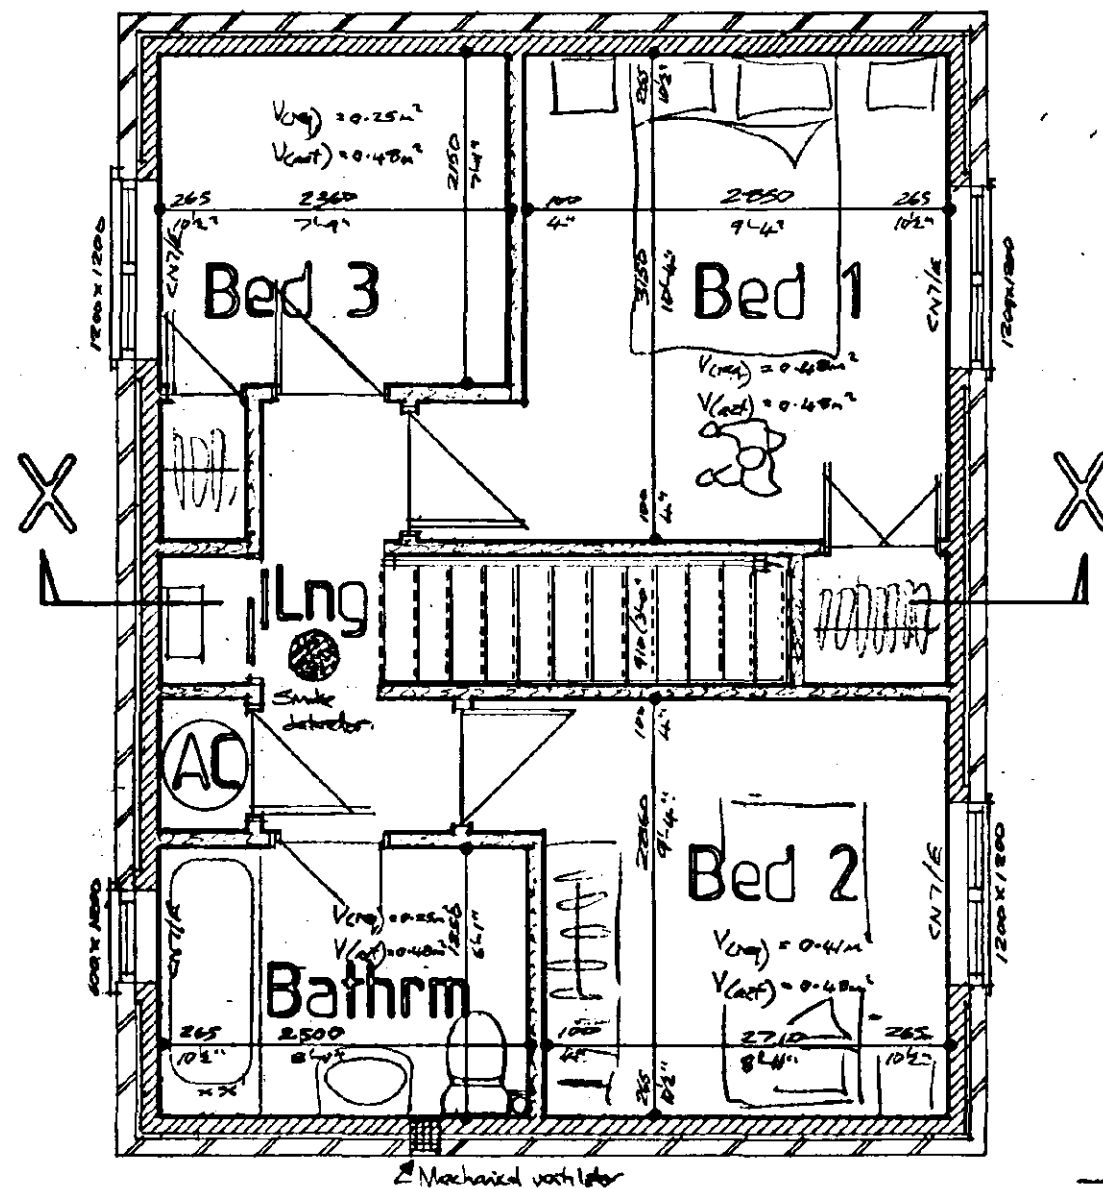

FIRST FLOOR LAYOUT

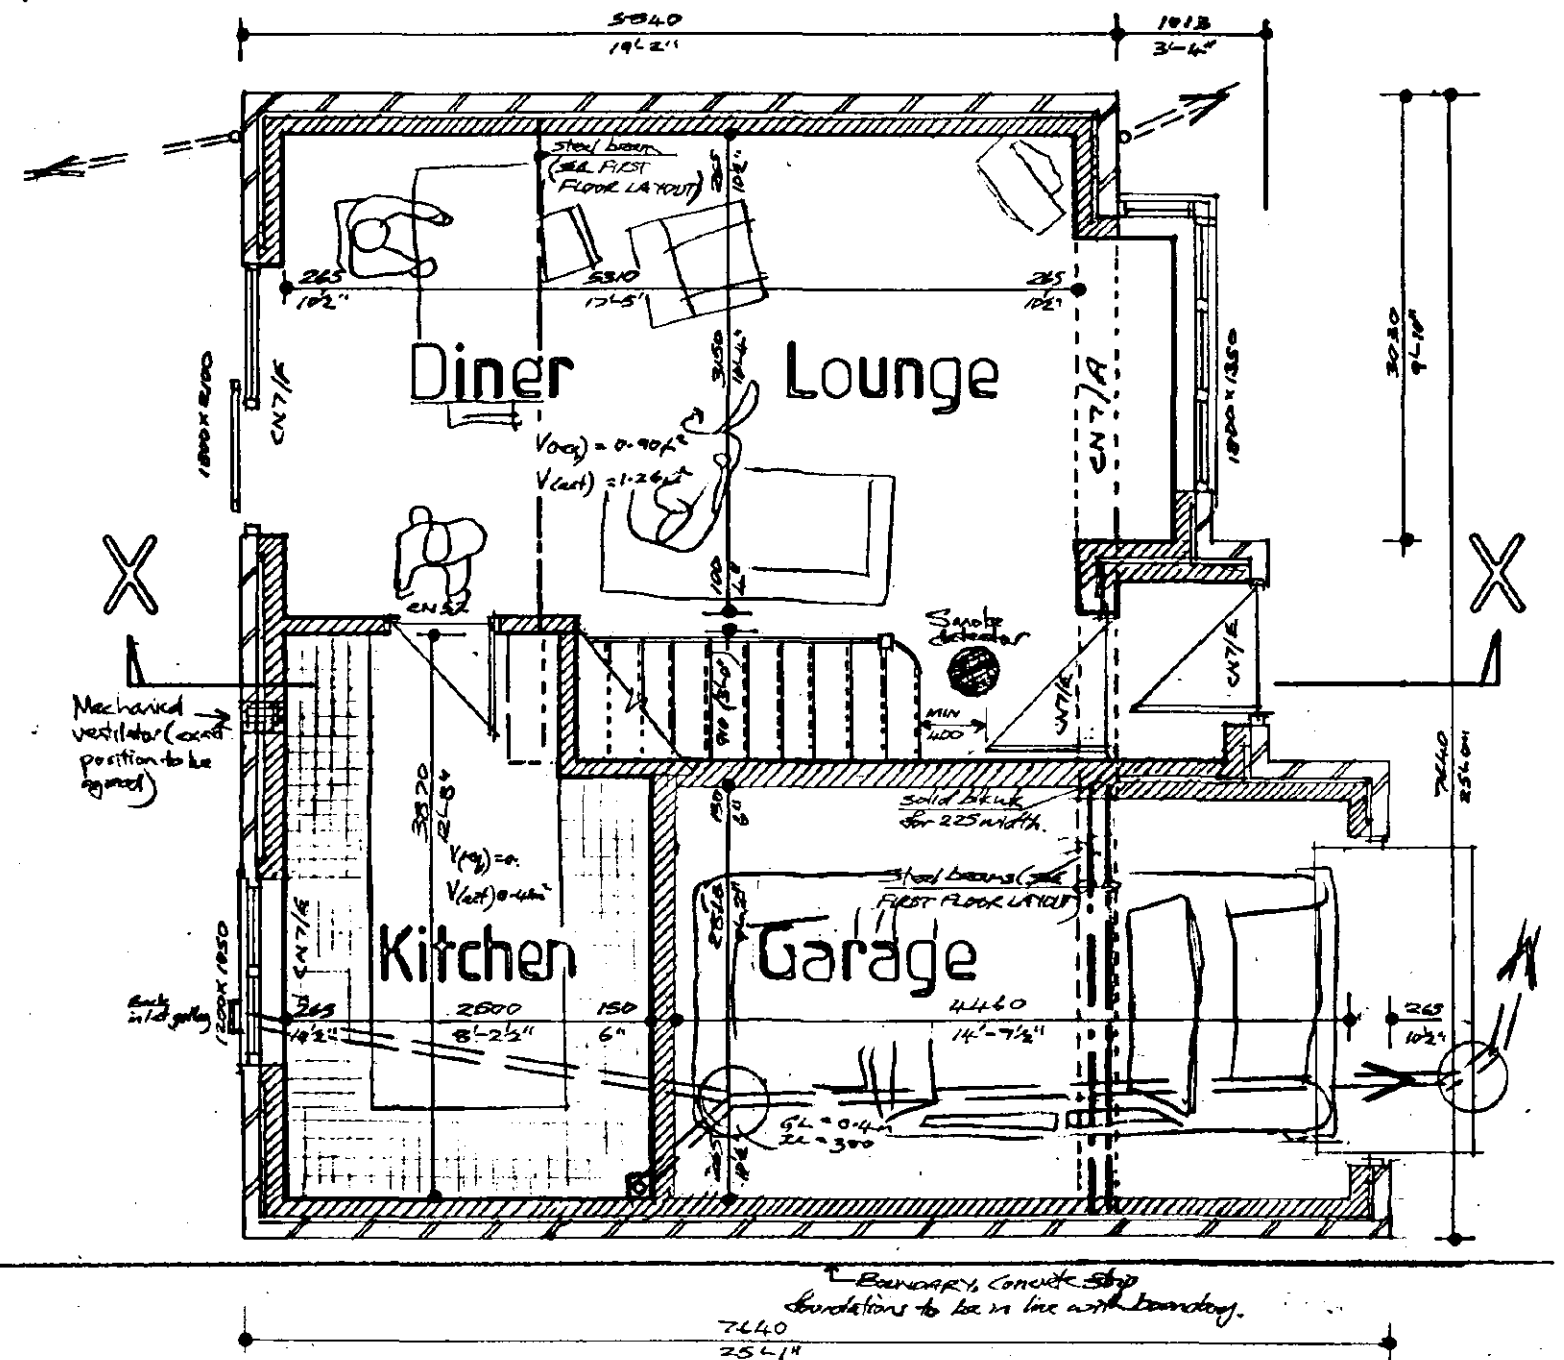

GROUND FLOOR LAYOUT

DETERMINED
PLAN.

