
Do not scale directly from this drawing. All discrepancies are to be brought to the attention of the below office.

The copyright to this drawing is owned by studio 11 architecture.

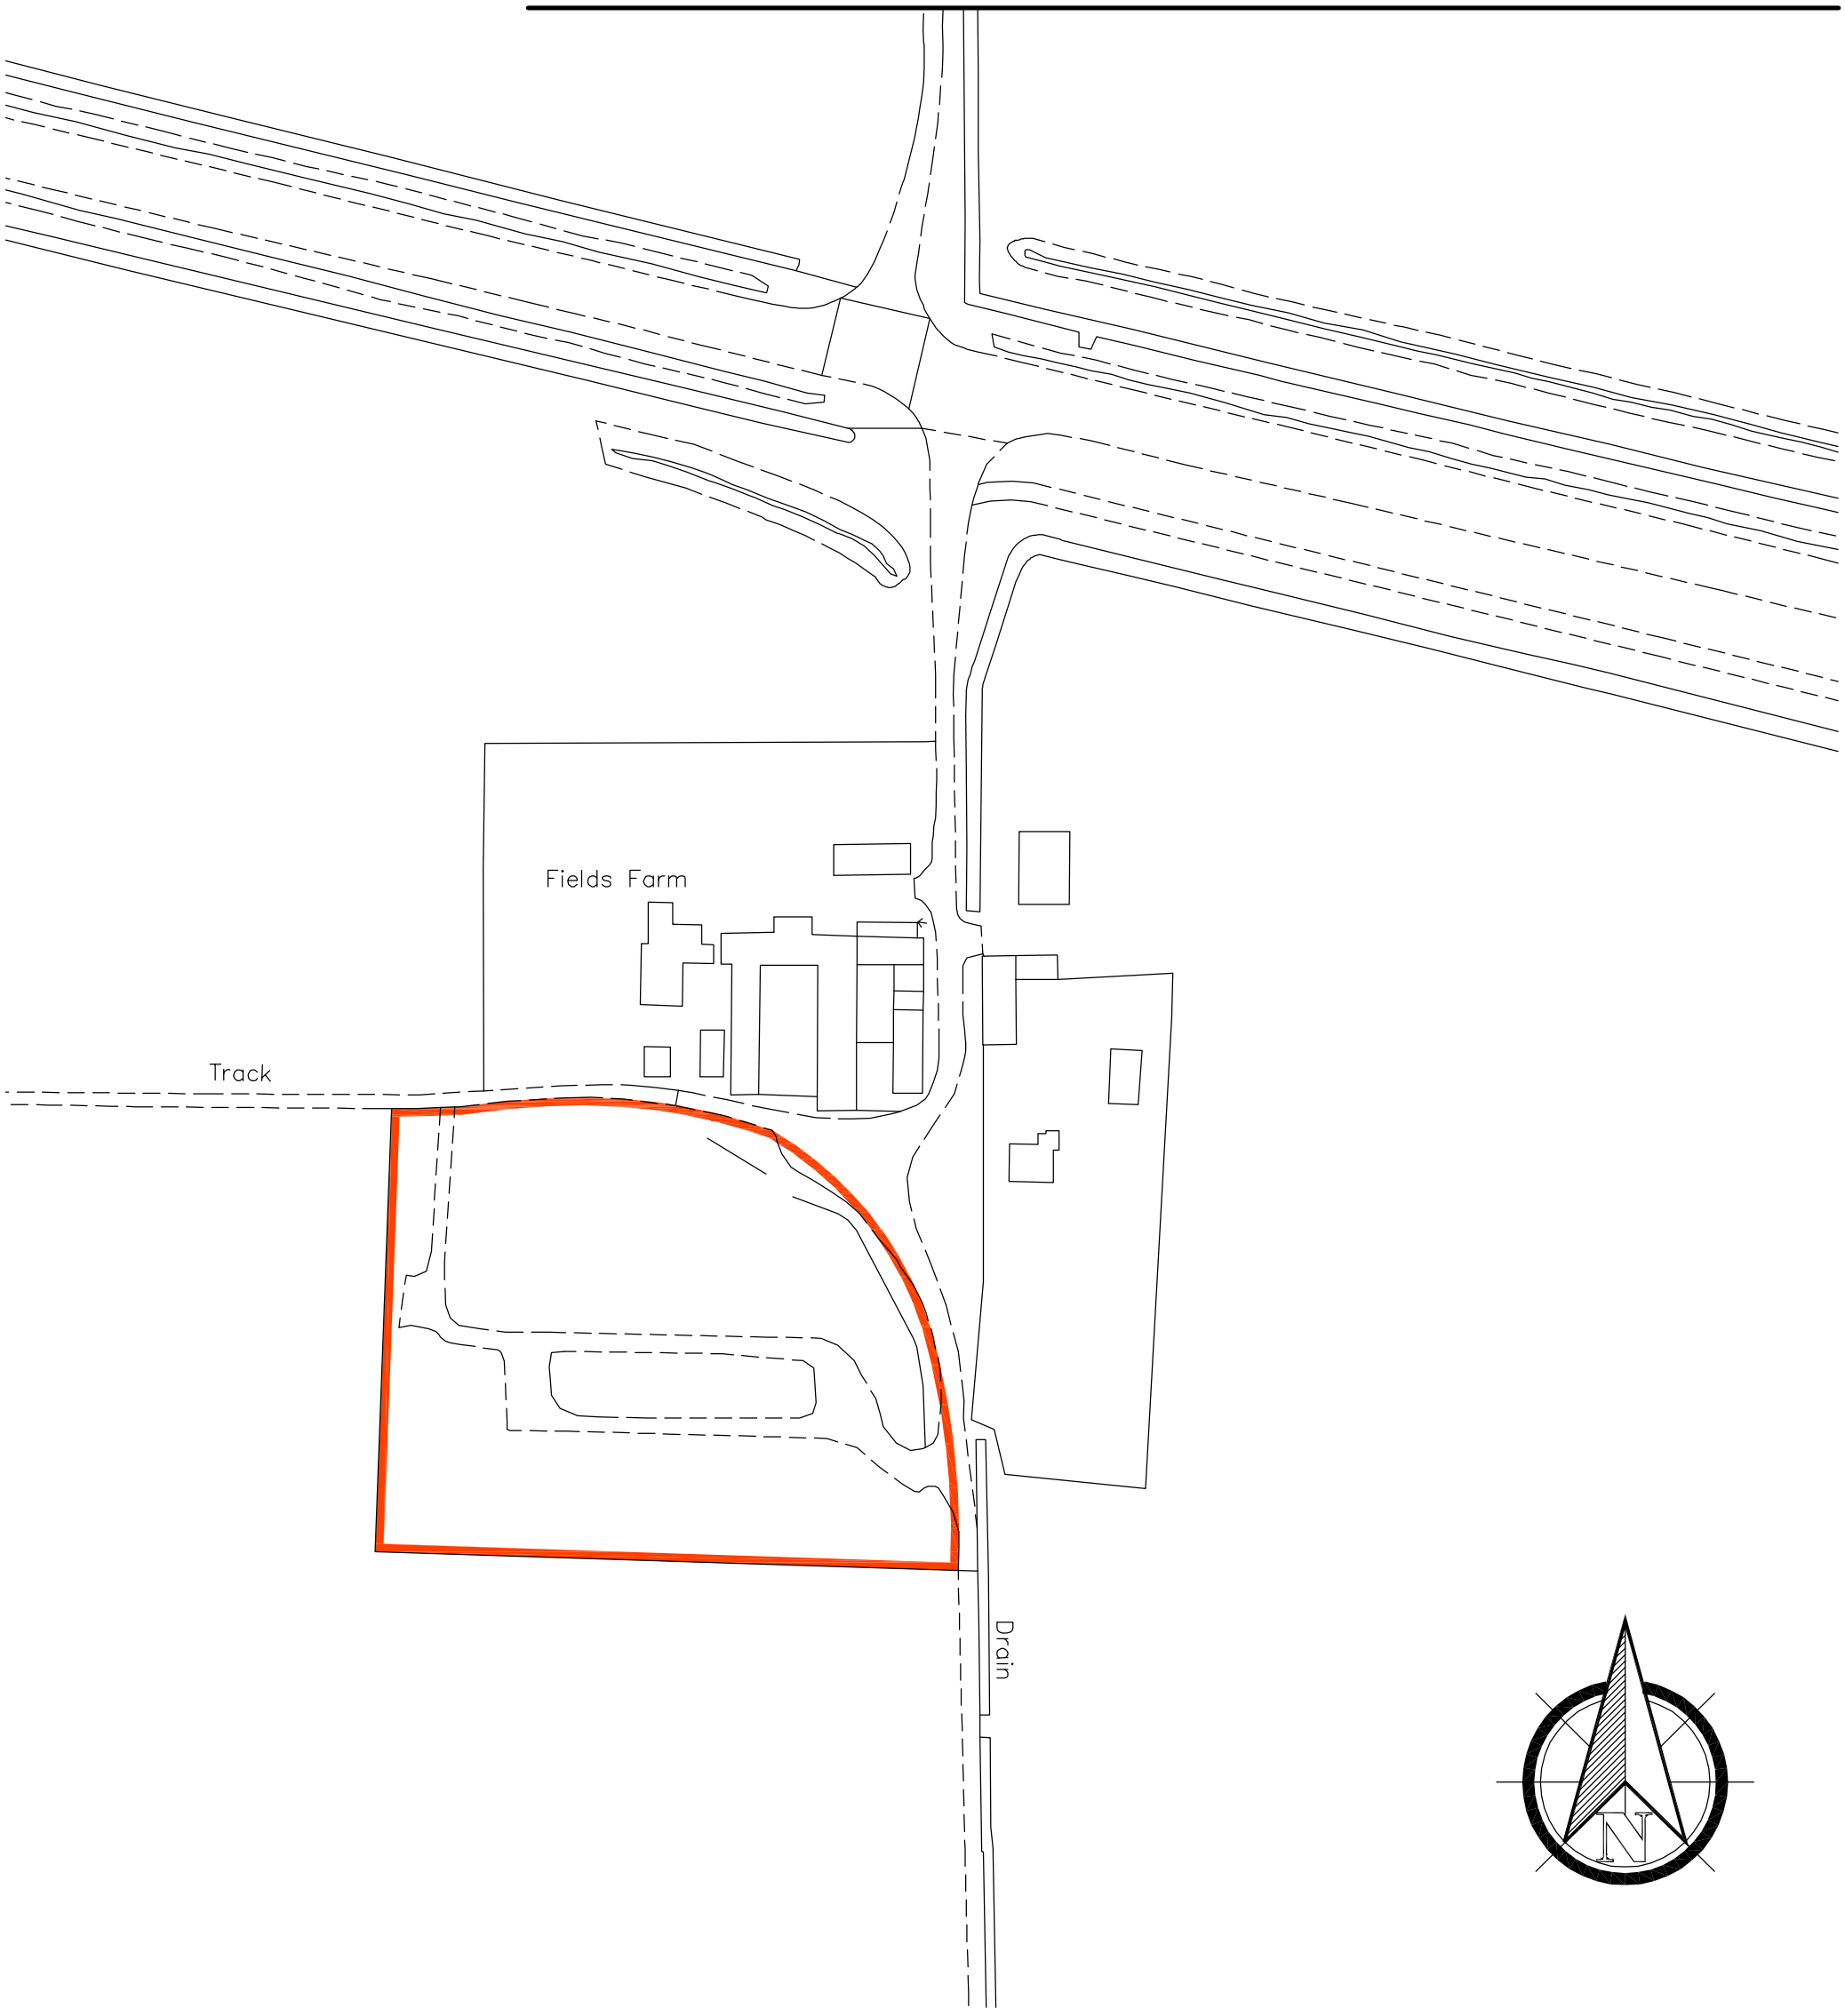

PLANNING APPLICATION

REVISION	DATE	DRAWN	DESCRIPTION

CLIENT	Hargreaves Plants
PROJECT	Fields Farm, Sutton Bridge
DRAWING	Location Plan

SCALE 1:1250 @ A3 **DRAWN** KB **DATE** 08.06.2016

STUDIO **11**
architecture

DRAWING NO.
316.LP.01

STUDIO 11 ARCHITECTURE LTD, THE BOATHOUSE, HARBOUR SQUARE, NENE PARADE, WISBECH, CAMBRIDGESHIRE. PE12 3BH
T: 01945 467339 E: design@studio11architecture.co.uk W: www.studio11architecture.co.uk