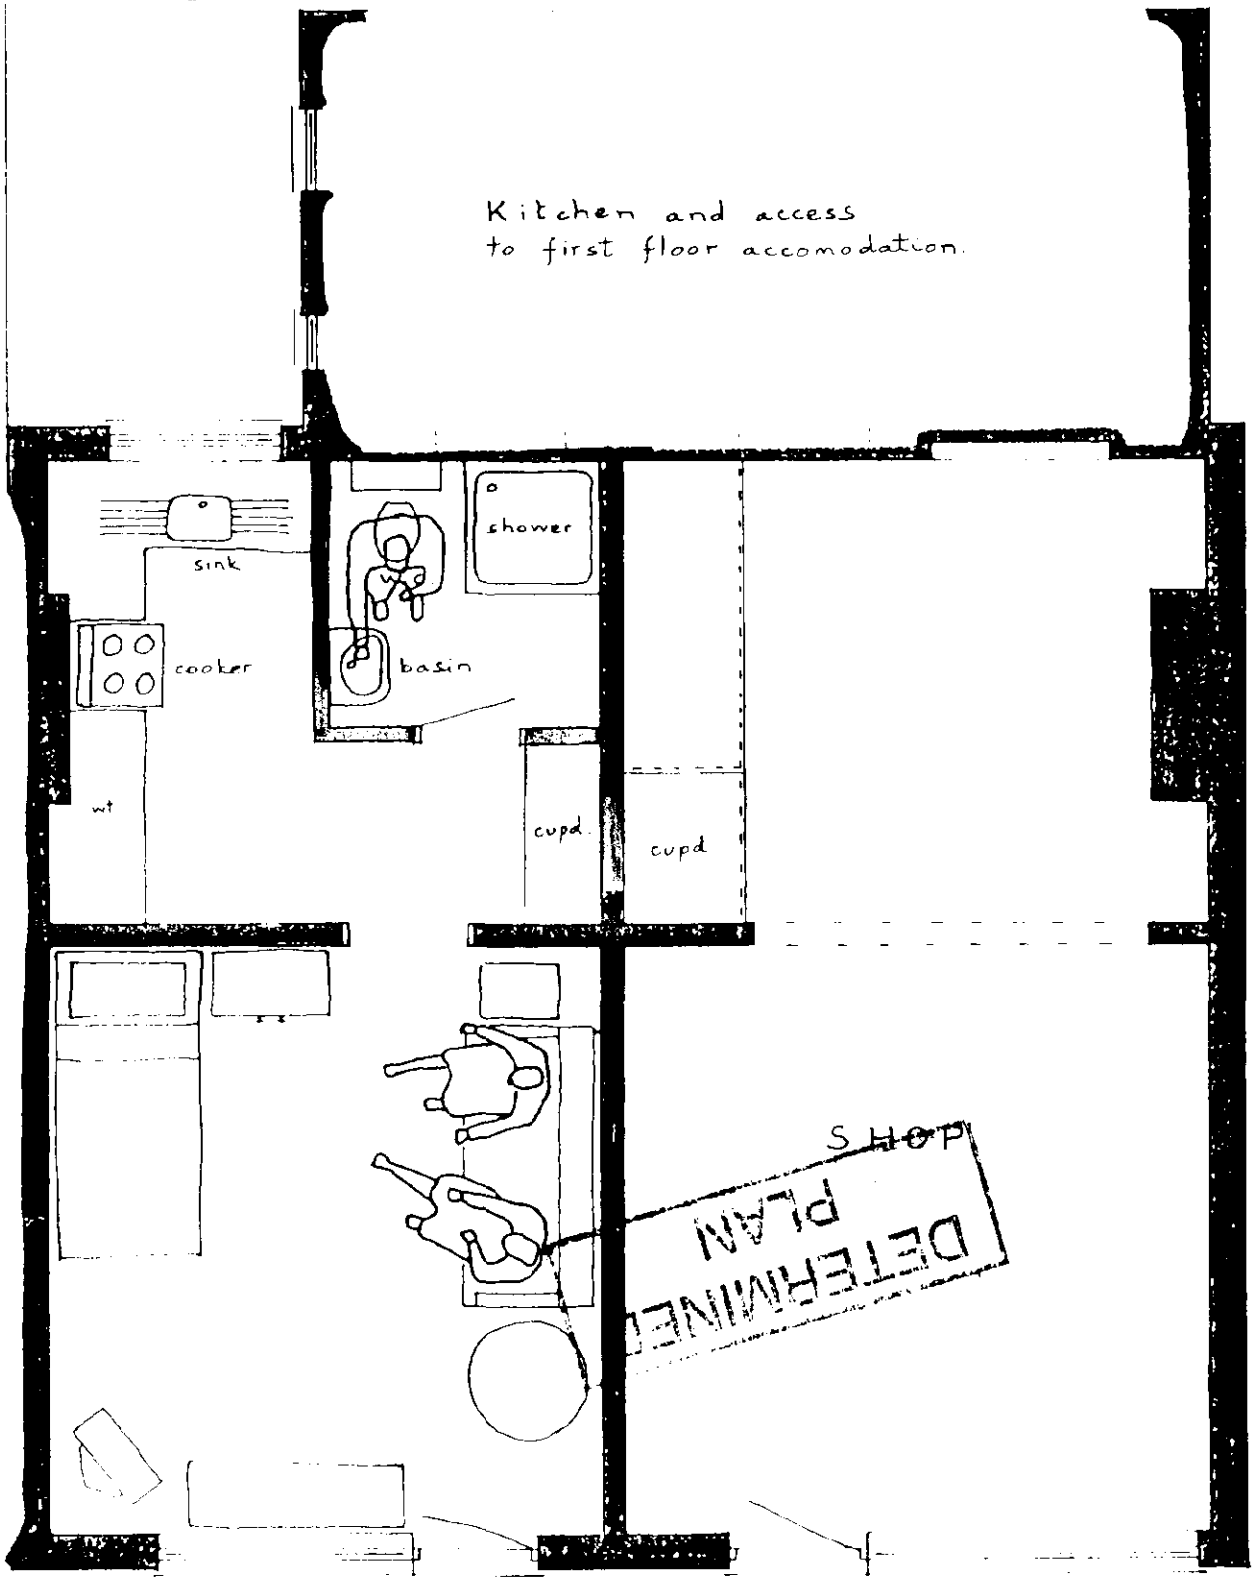


SOUTH ... D.C.
PL
15 ... 1994
REF. H18/0582/94

134 A Bridge Street, SUTTON BRIDGE

Mr and Mrs P. Jay
Change of use to premises

Scale 1:50

14/6/94

Building Design and Plans
A. ROFFE - 1, Green Lane,
SPALDING, Lincs. PE11 2YB
Tel: 0775 - 723680