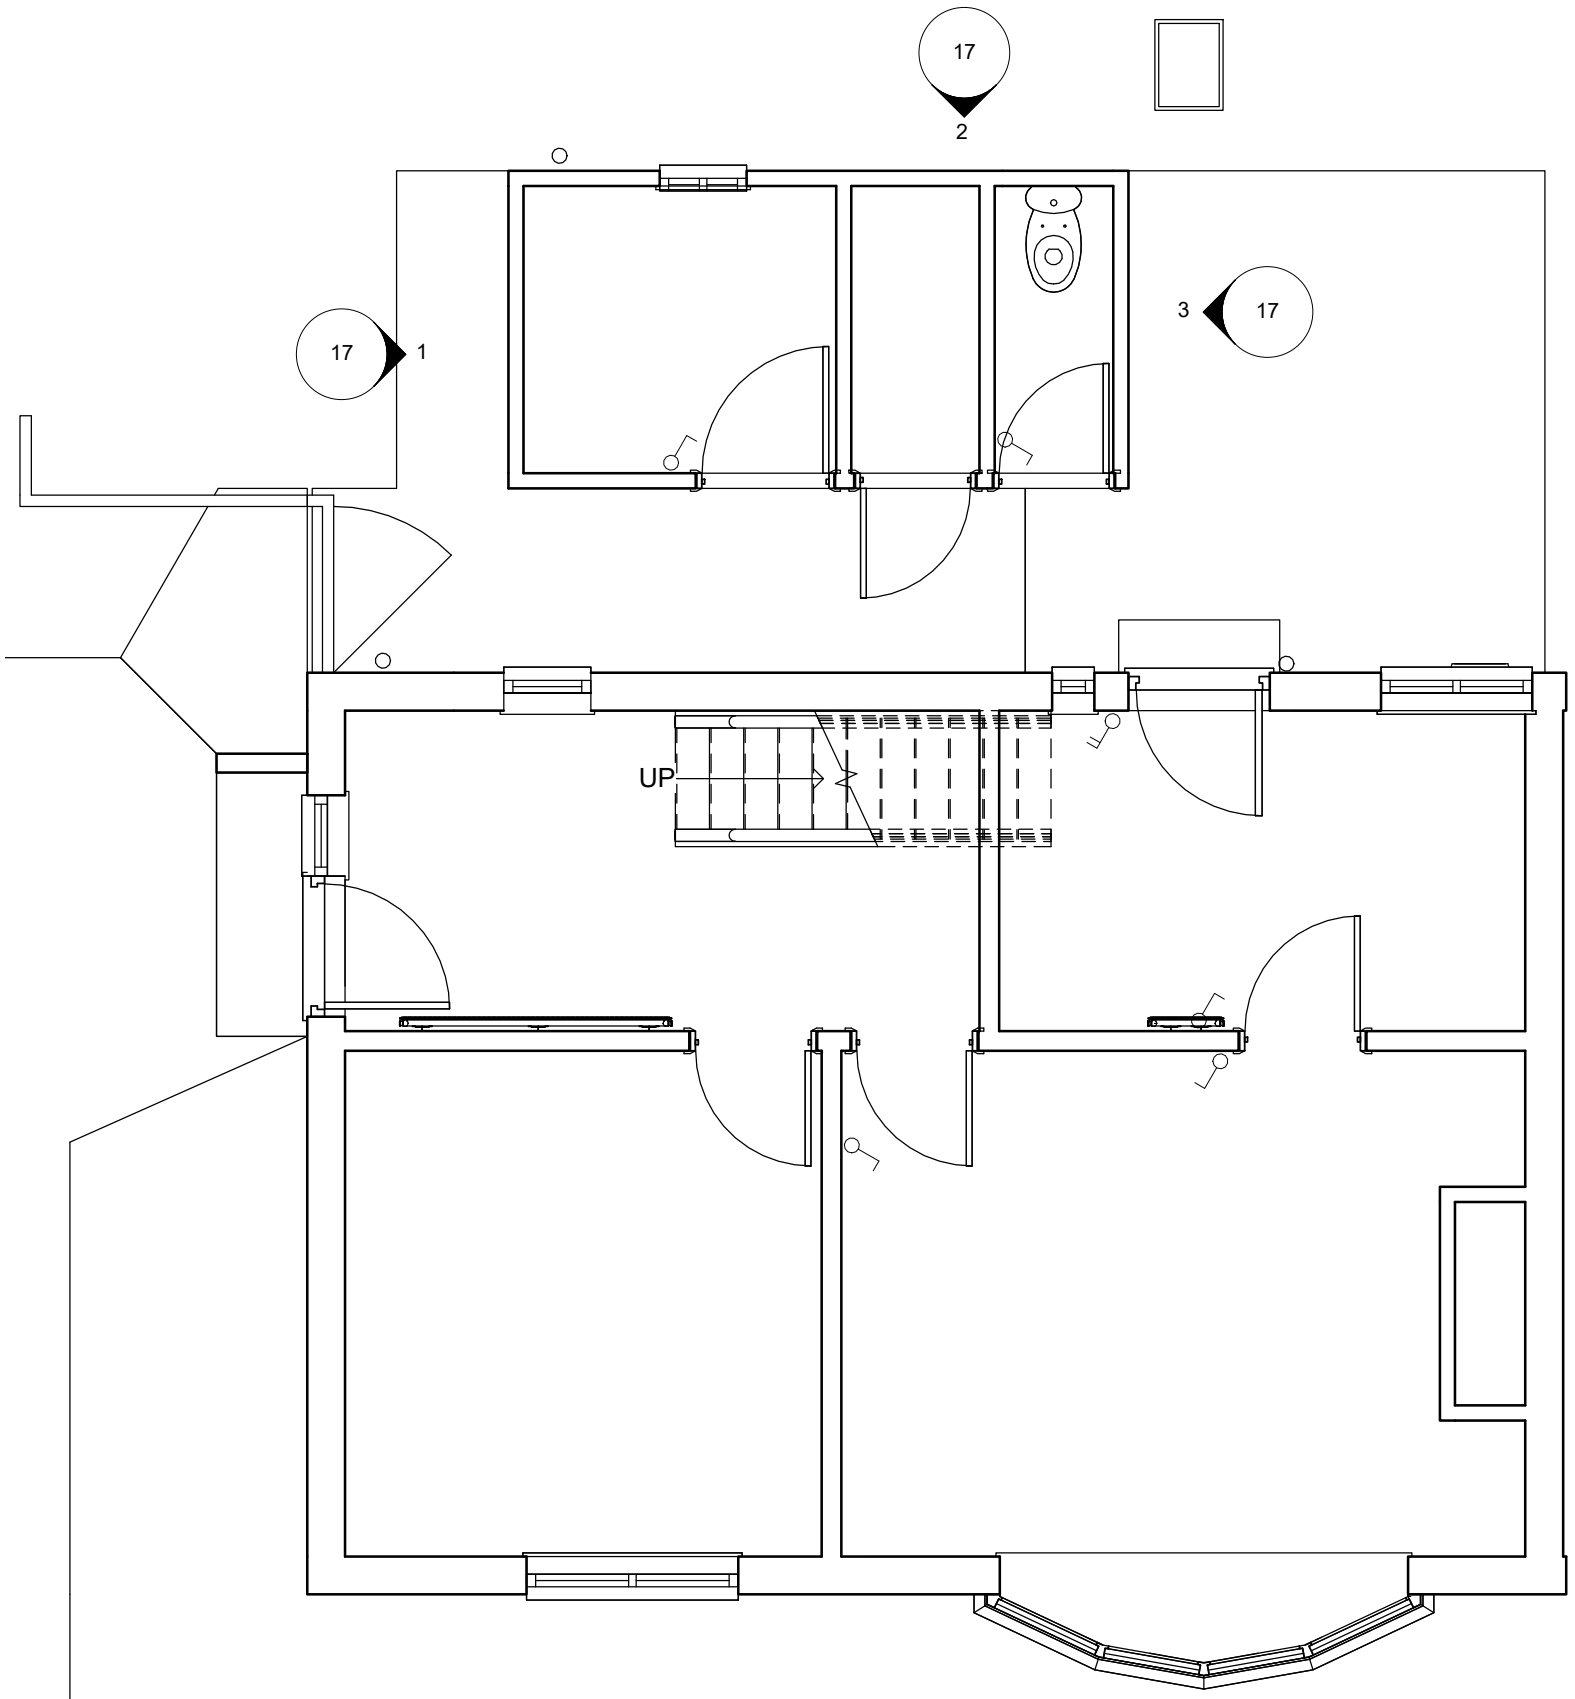


Ground Floor - (Existing)

1

1 : 50

SOUTH HOLLAND DISTRICT COUNCIL

Building Consultancy South Holland

Rev.	Description	Date
A	Elevation markers added	14/06/2019

CLIENT Ms E Fenwick-French

ADDRESS 72 Princes Street
Sutton Bridge
PE12 9RE

PROJECT Accessibility Adaptations

Date 17/05/2019

Project number DFG/19/1048

Scale (@ A3) 1 : 50

SHEET Existing Ground

Drawn by SG

DRAWING NUMBER 01

REV A