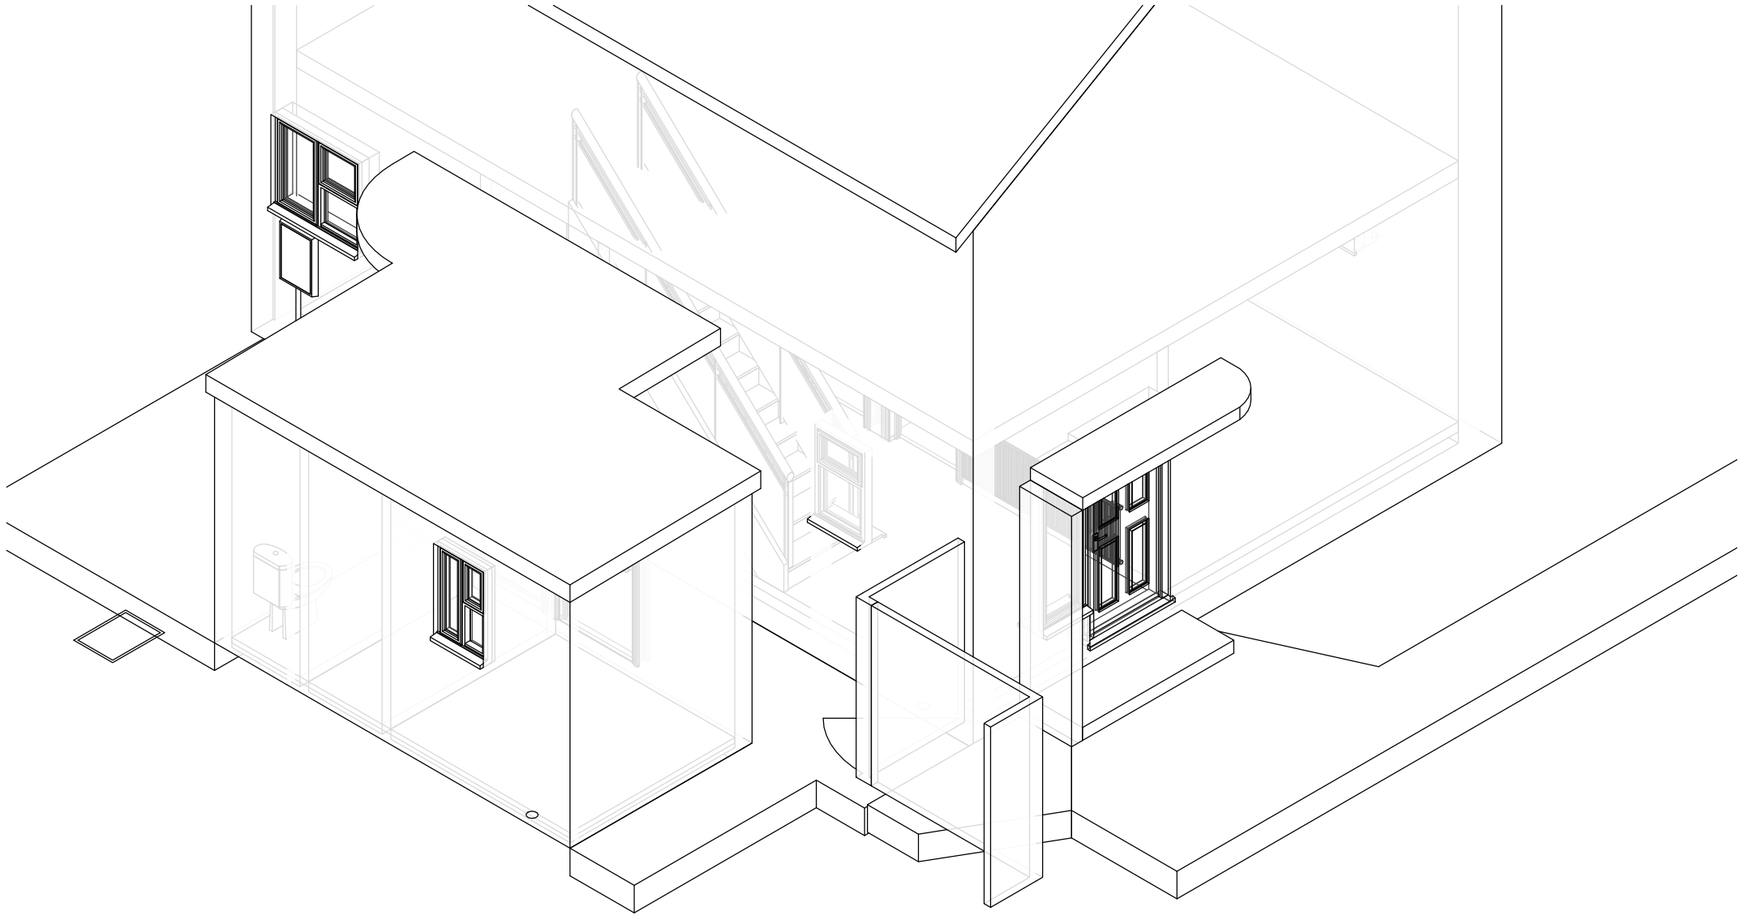


1 3D View - (Existing)

Rev.	Description	Date

SOUTH HOLLAND DISTRICT COUNCIL — Building Consultancy (South Holland)

CLIENT Ms E Fenwick-French ADDRESS 72 Princes Street Sutton Bridge PE12 9RE	PROJECT Accessibility Adaptations	Date 17/05/2019	Project number DFG/19/1048	Scale (@ A3)
	SHEET Existing 3D View	Drawn by SG	DRAWING NUMBER 02	REV