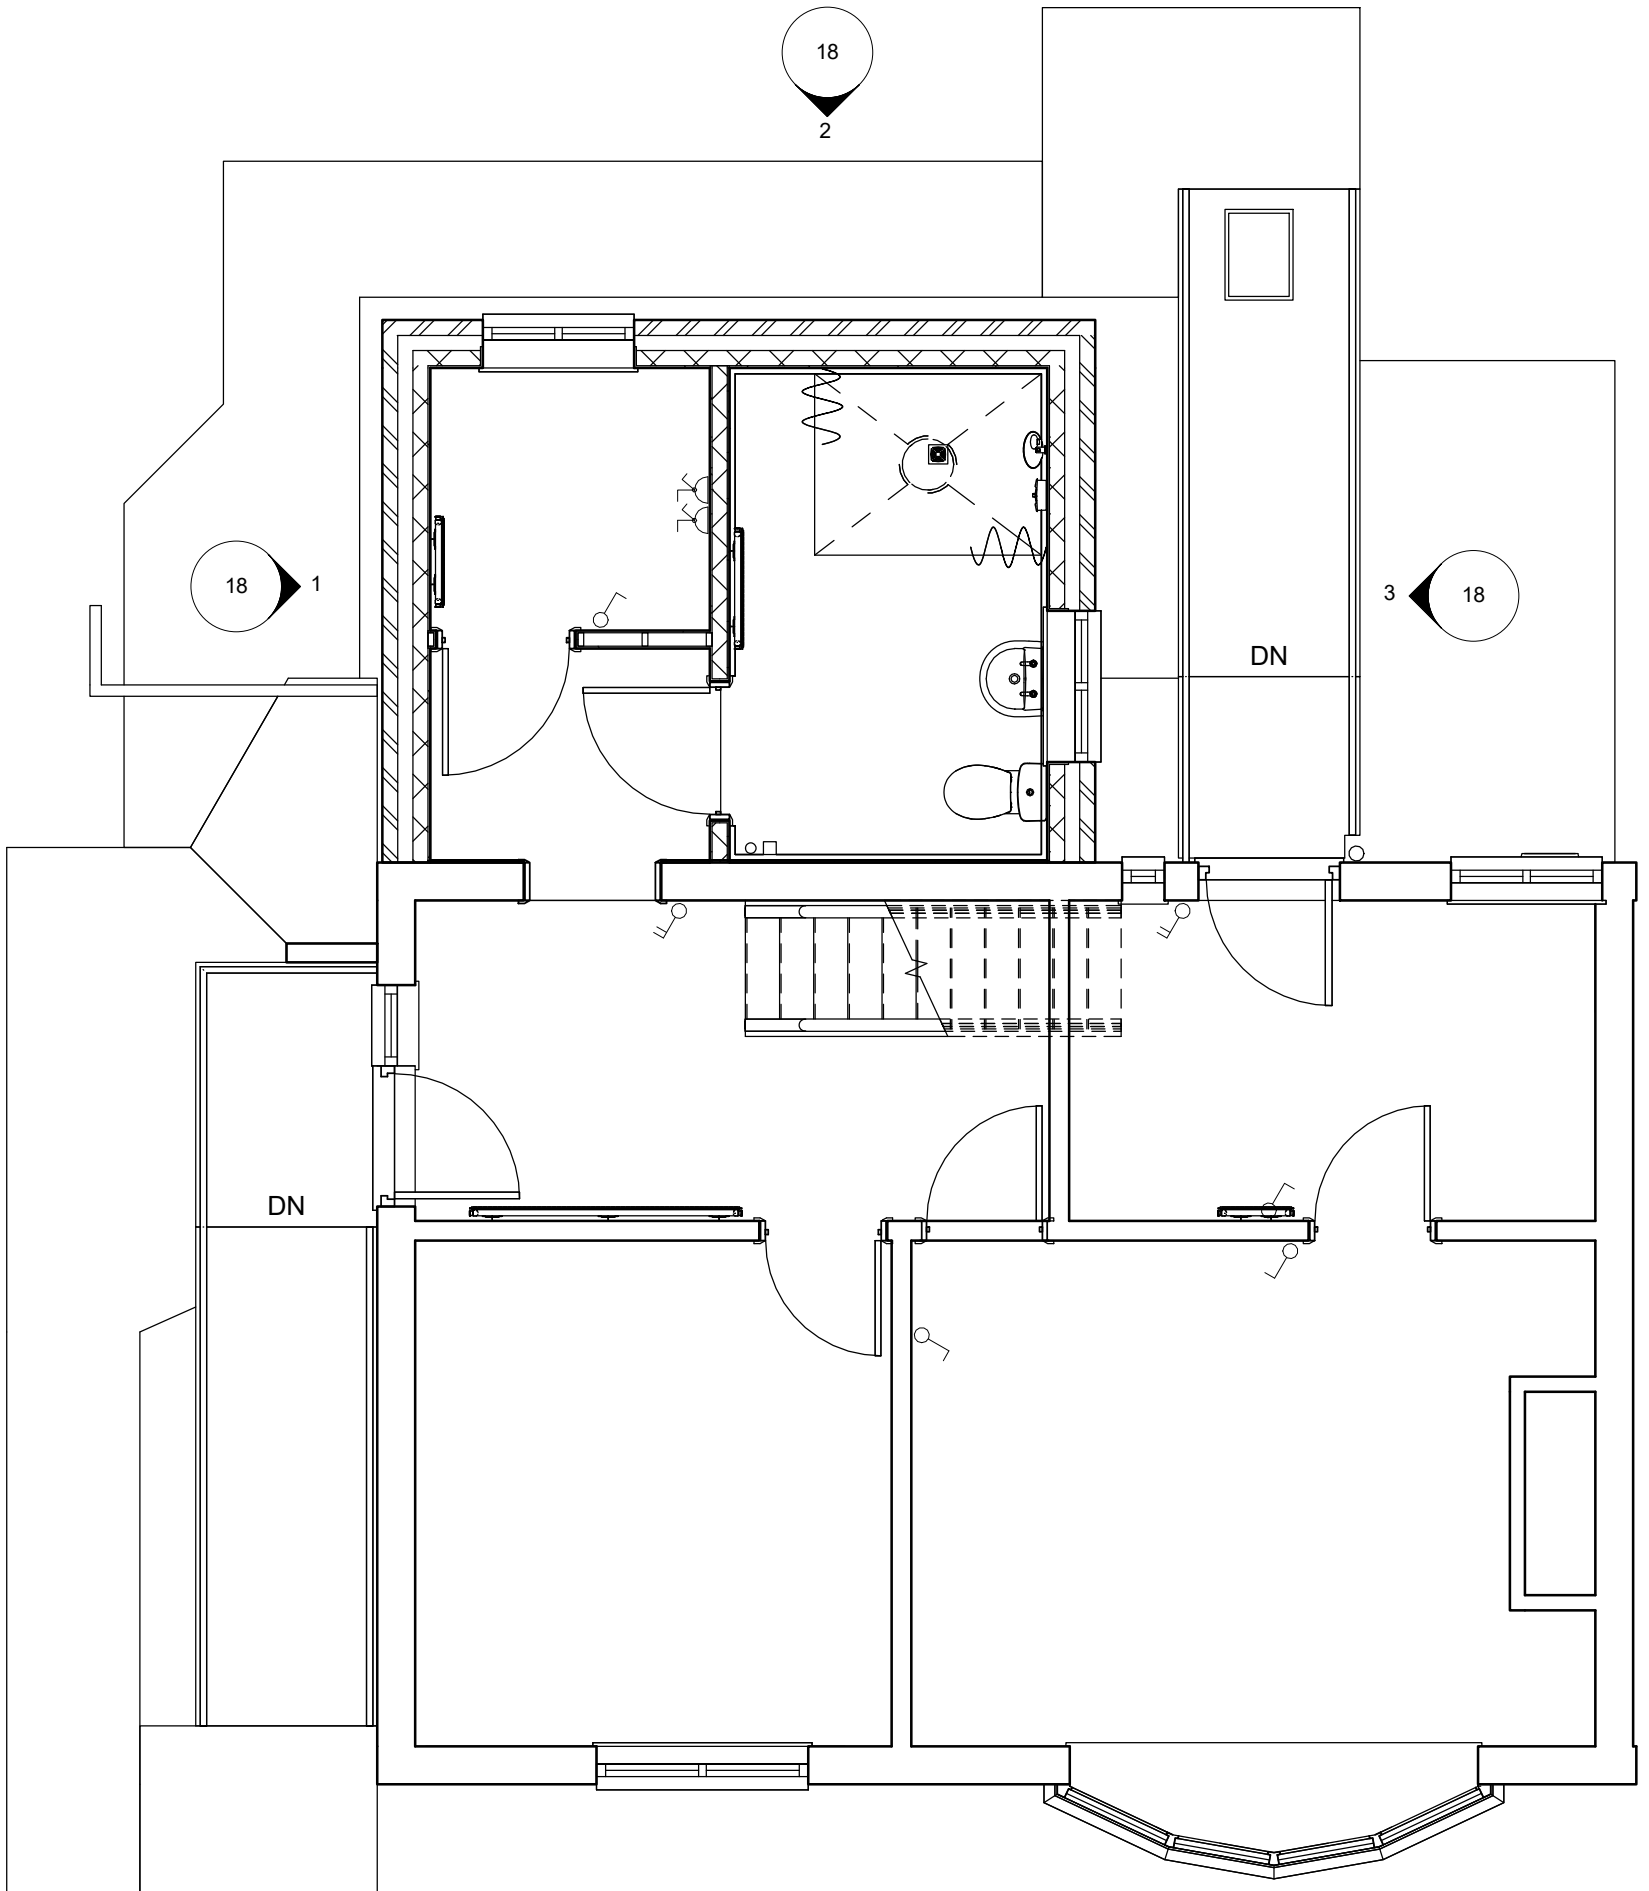


1 Ground Floor - (Proposed)

1 : 50

Rev.	Description	Date
A	Elevation markers added	14/06/2019

CLIENT Ms E Fenwick-French ADDRESS 72 Princes Street Sutton Bridge PE12 9RE	PROJECT Accessibility Adaptations	Date 17/05/2019	Project number DFG/19/1048	Scale (@ A3) 1 : 50
	SHEET Proposed Ground	Drawn by SG	DRAWING NUMBER 05	REV A