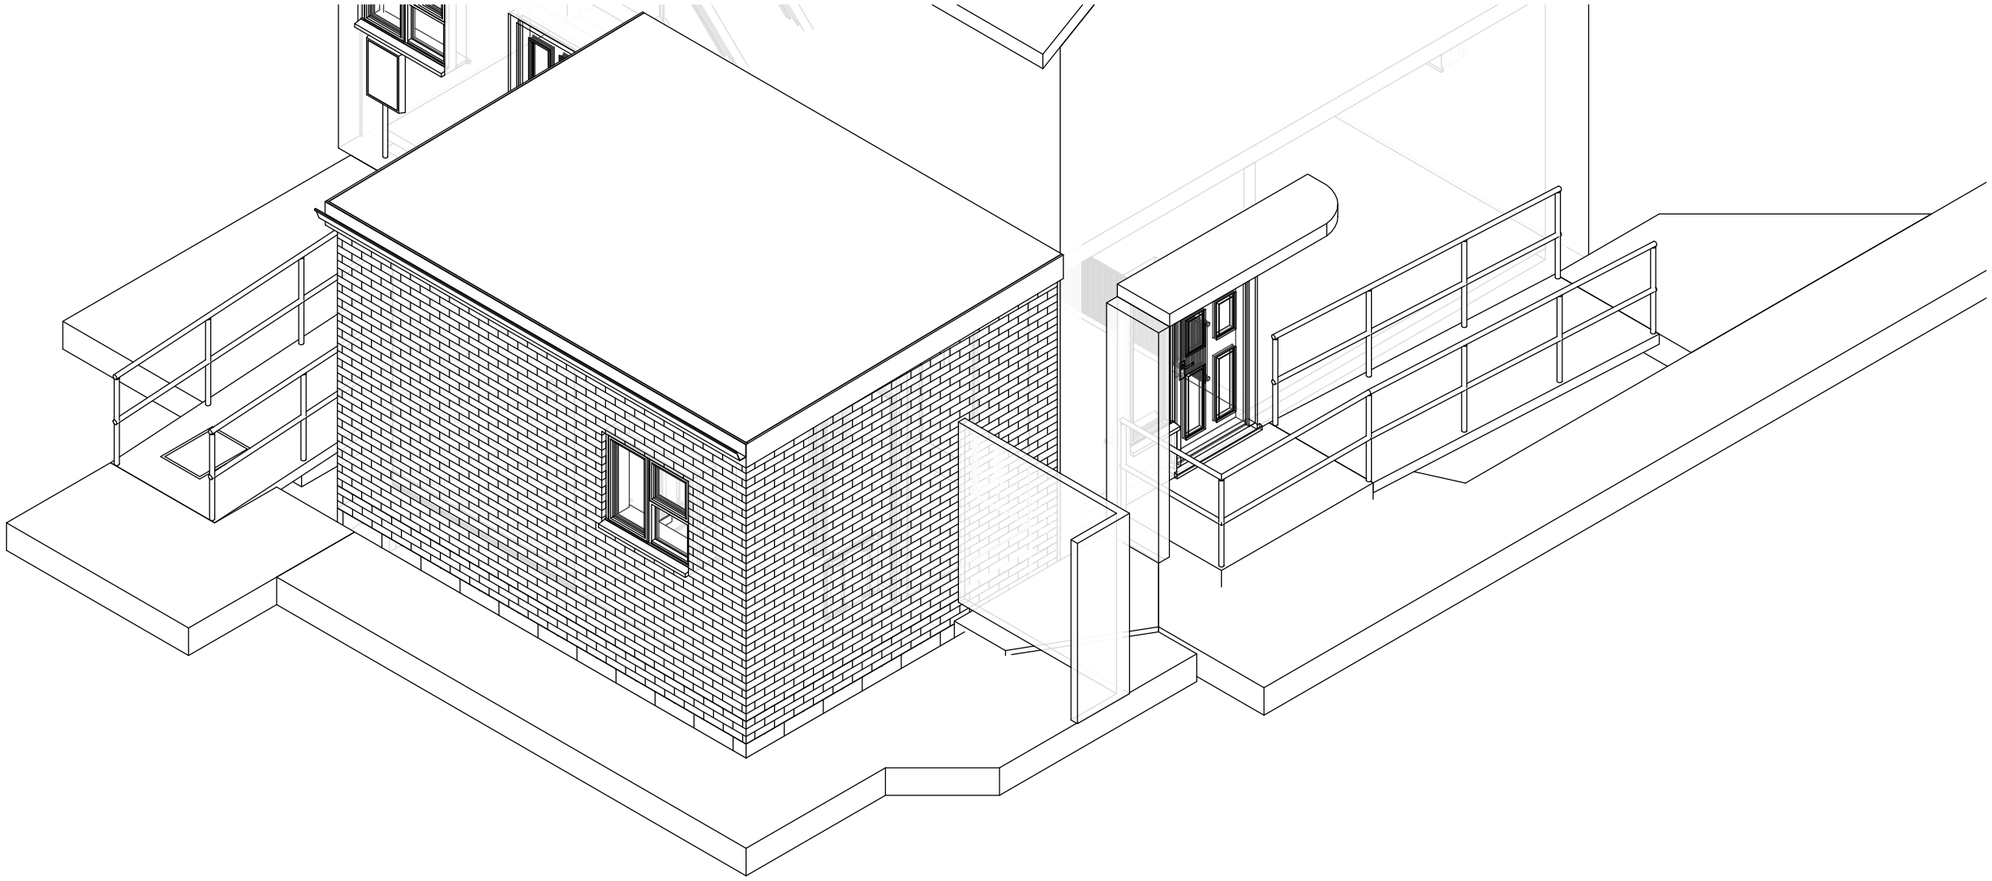


1 3D View - (Proposed)

Rev.	Description	Date

SOUTH HOLLAND DISTRICT COUNCIL — Building Consultancy (South Holland)

CLIENT / ADDRESS	Ms E Fenwick-French 72 Princes Street Sutton Bridge PE12 9RE	PROJECT Accessibility Adaptations	Date 17/05/2019	Project number DFG/19/1048
		SHEET Proposed Ground 3D	Drawn by SG	DRAWING NUMBER 06

Scale (@ A3)

REV