
1048 Grant - Location Plan 2500

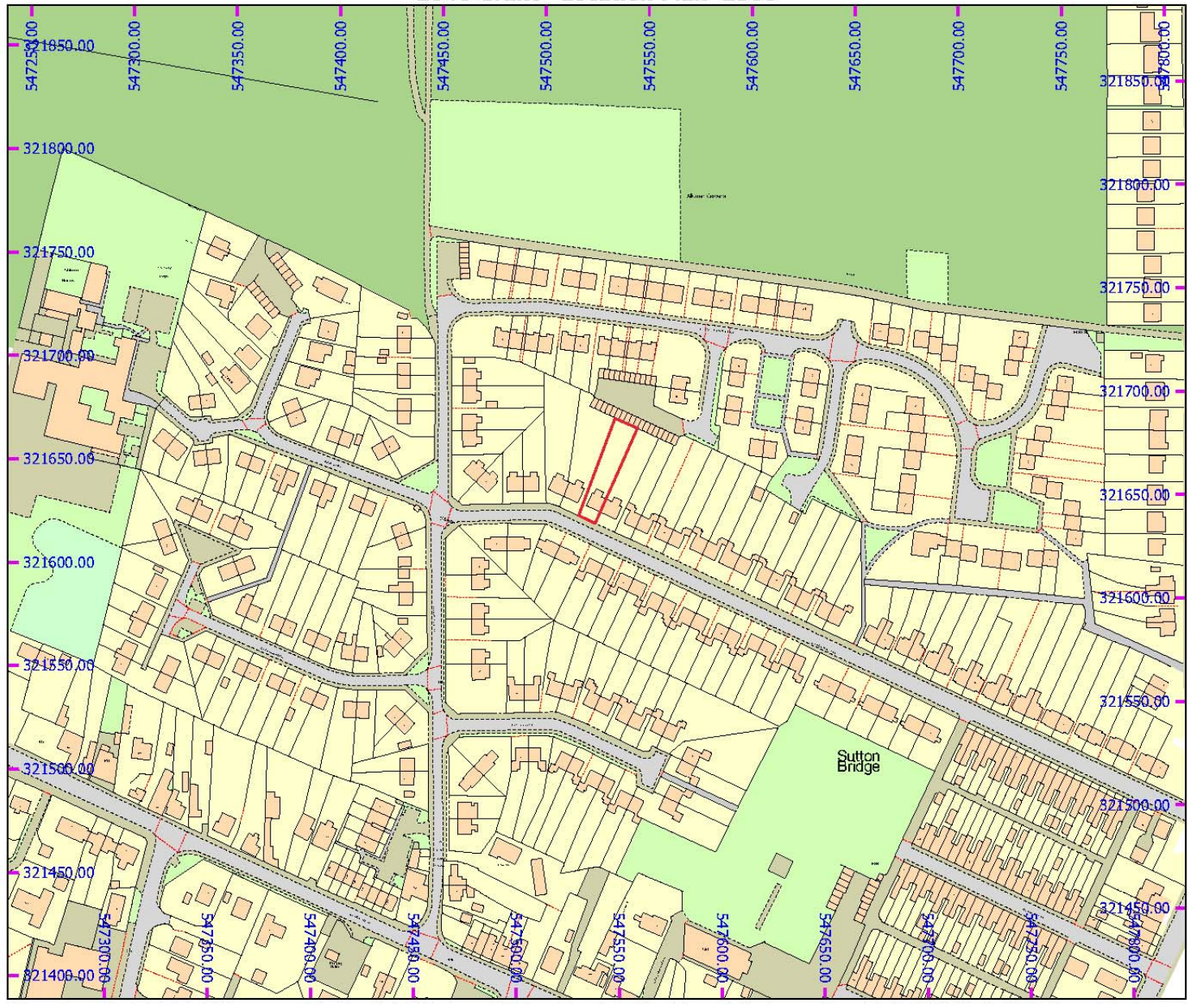

MAP SCALE 1: 2500
CREATED DATE: 04/04/2019
PHOTOGRAPHIC COPY LIABLE TO DISTORTION IN SCALE

© Crown copyright and database rights 2019 Ordnance Survey 100018351

1048 Grant - Block Plan 500



MAP SCALE 1: 500
CREATED DATE: 04/04/2019
PHOTOGRAPHIC COPY LIABLE TO DISTORTION IN SCALE

© Crown copyright and database rights 2019 Ordnance Survey 100018351

Rev.	Description	Date

CLIENT Ms E Fenwick-French

ADDRESS 72 Princes Street
Sutton Bridge
PE12 9RE

PROJECT	Date	Project number	Scale (@ A3)
Accessibility Adaptations	17/05/2019	DFG/19/1048	
SHEET	**Drawn by**	**DRAWING NUMBER**	**REV**
Site Block Location	SG	16	