




South East

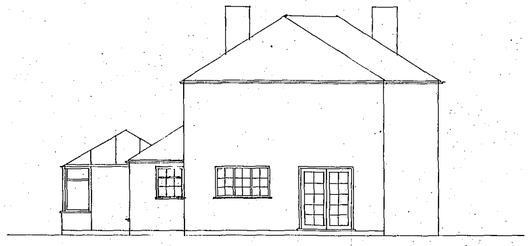

North East

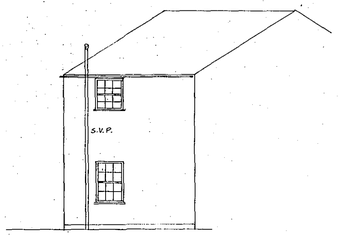


North West

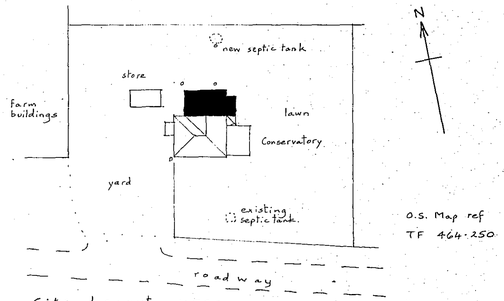


O.S. Map ref
TF 464·250

Site Layout 1:500

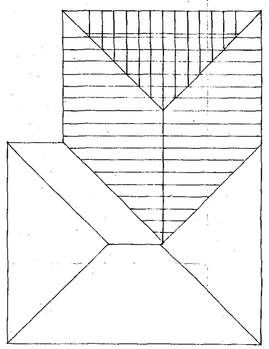



Roof

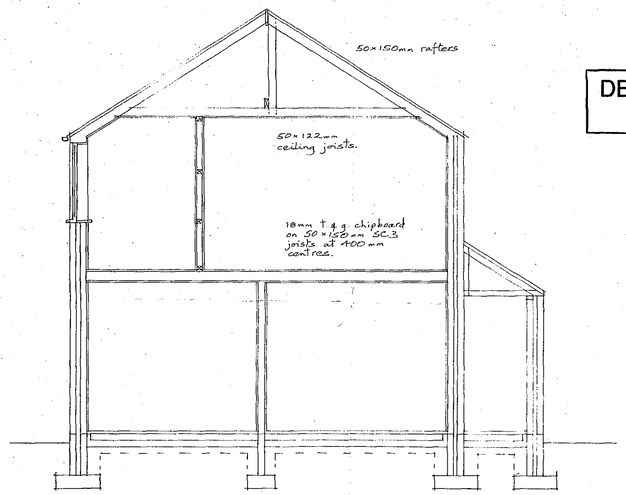

Cross Section

DETERMINED PLAN

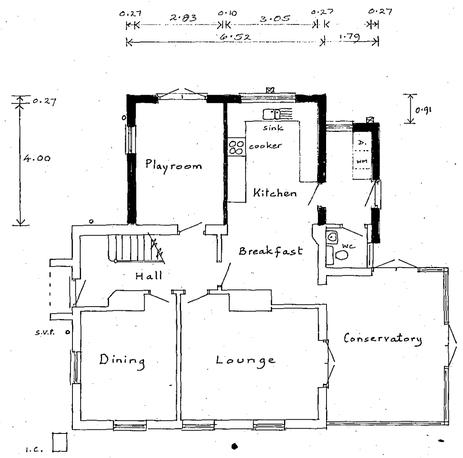

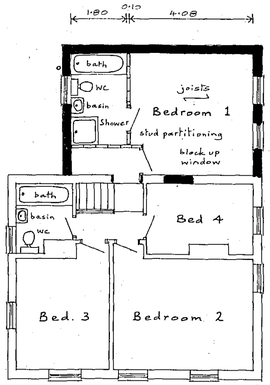

SHDC
Planning & Development
- 5 MAY 2005
Ref: 0601/05

Mr. and Mrs. J. Williams.
180, Ruckery Farm
SUTTON BRIDGE

Extension to House

Written dimensions to be used in preference to scaled, and all measurements to be verified by checking on site.

Scale 1:100 & 1:50

Local Authority Ref. Planning

Drawing No. 250415

Building Regulations

Date April 2005

A. ROFFE
BUILDING DESIGN & PLANS
1, Green Lane,
SPALDING, Lincs. PE11 2YB
Tel: 01775-723 680 ©